




LEVEL 02 ELEVATION - EAST WING (SMALL)
CONFERENCE & OPEN OFFICE
1:25

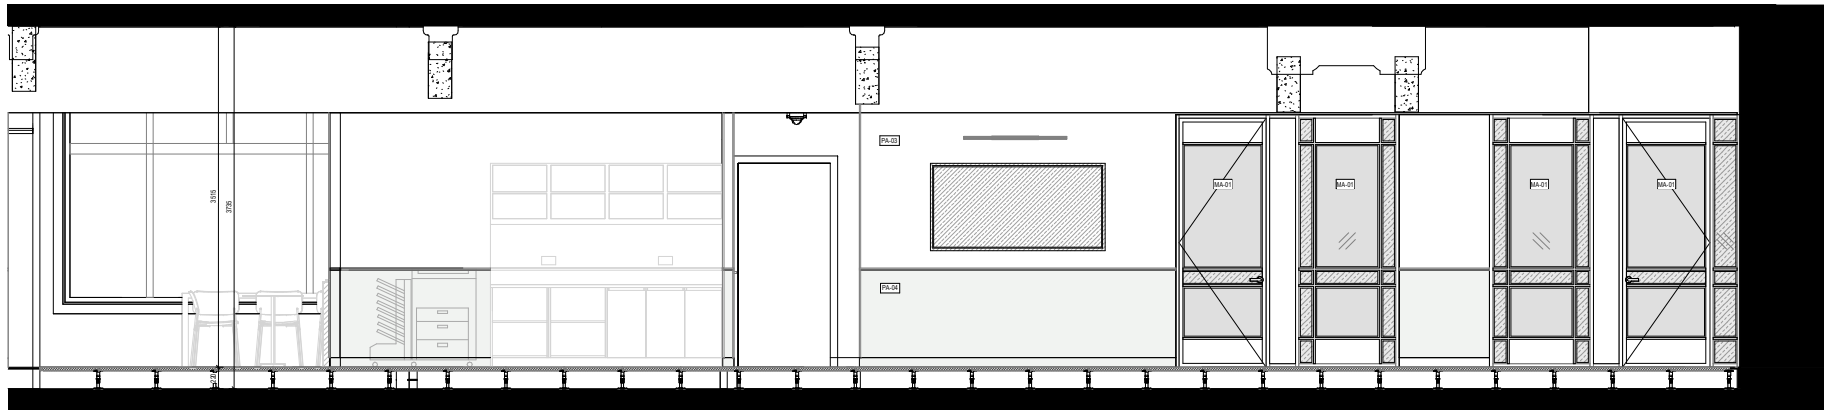

LEVEL 02 ELEVATION - EAST WING & CORRIDOR
1:25

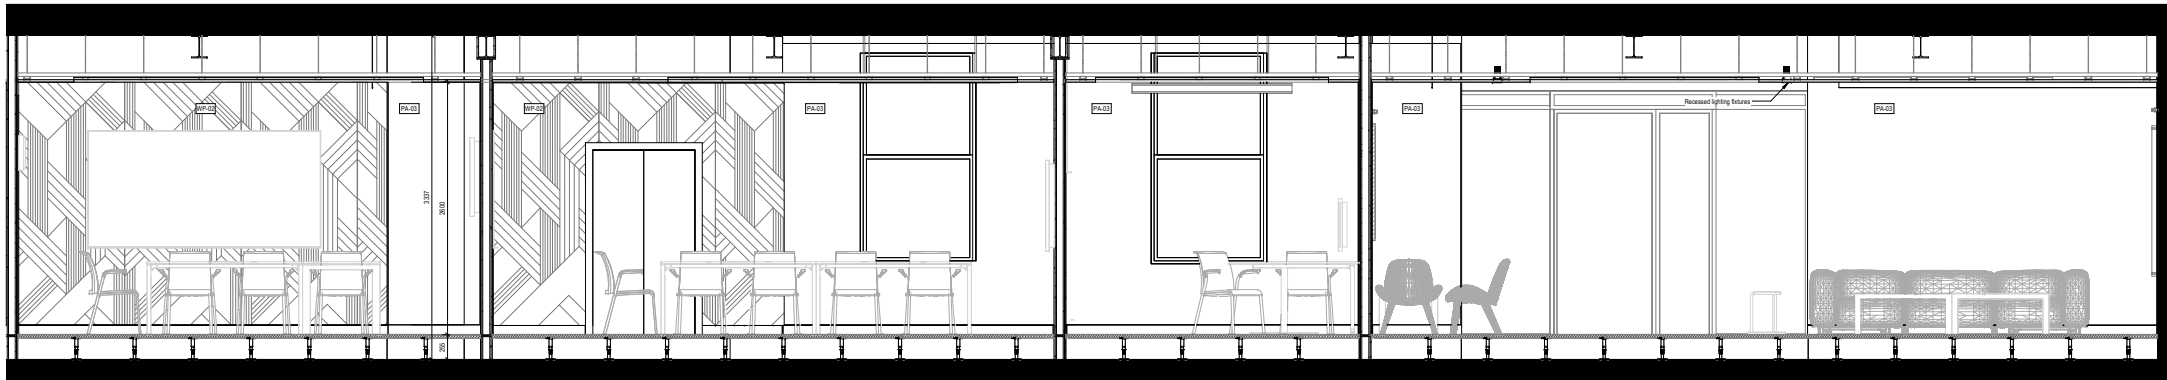

LEVEL 02 ELEVATION - WEST WING (CONFERENCE
ROOMS & KITCHENETTE)
1:25

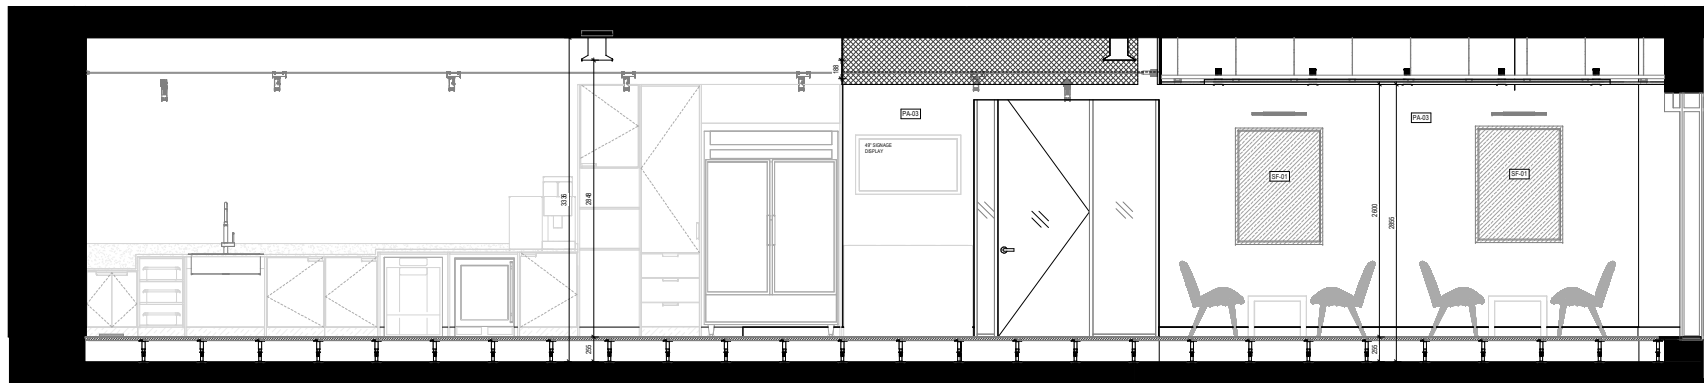

LEVEL 02 ELEVATION - WEST WING (KITCHENETTE)
1:25

AMAZON

MAN11 GF+L2

Hanover St., Manchester
Hanover Building



1	LISTED BUILDING CONSENT APPLICATION	17/02/2025
ISSUE	DESCRIPTION	DATE

IA INTERIOR
ARCHITECTS

LONDON
HARELLA HOUSE, 4TH FLOOR,
90-98 GOSWELL ROAD, LONDON, EC1V 7DF
P+44(0)20 7979 8100

© 2025 INTERIOR ARCHITECTS LTD. ALL RIGHTS RESERVED.
ALL DRAWINGS AND MATERIALS ARE THE PROPERTY OF
INTERIOR ARCHITECTS LTD. AND ARE NOT TO BE REPRODUCED OR
USED IN ANY MANNER WITHOUT THE WRITTEN
CONSENT OF THE ARCHITECT.

Owner Approval
Enter project number 1:25
Job No. Scale

1st

ELEVATIONS
H19.00 1