


THIS DRAWING IS COPYRIGHT AND MAY NOT BE USED OR REPRODUCED WITHOUT PERMISSION OF ROBERT KNOWLES & CO. DRAWING TO SCALE FOR TOWN PLANNING PURPOSES. NO DIMENSIONS TO BE TAKEN FOR CONSTRUCTION PURPOSES. ALL DETAILS OF EXISTING CONSTRUCTION TO BE VERIFIED BY THE CONTRACTOR PRIOR TO COMMENCEMENT OF ANY WORKS.

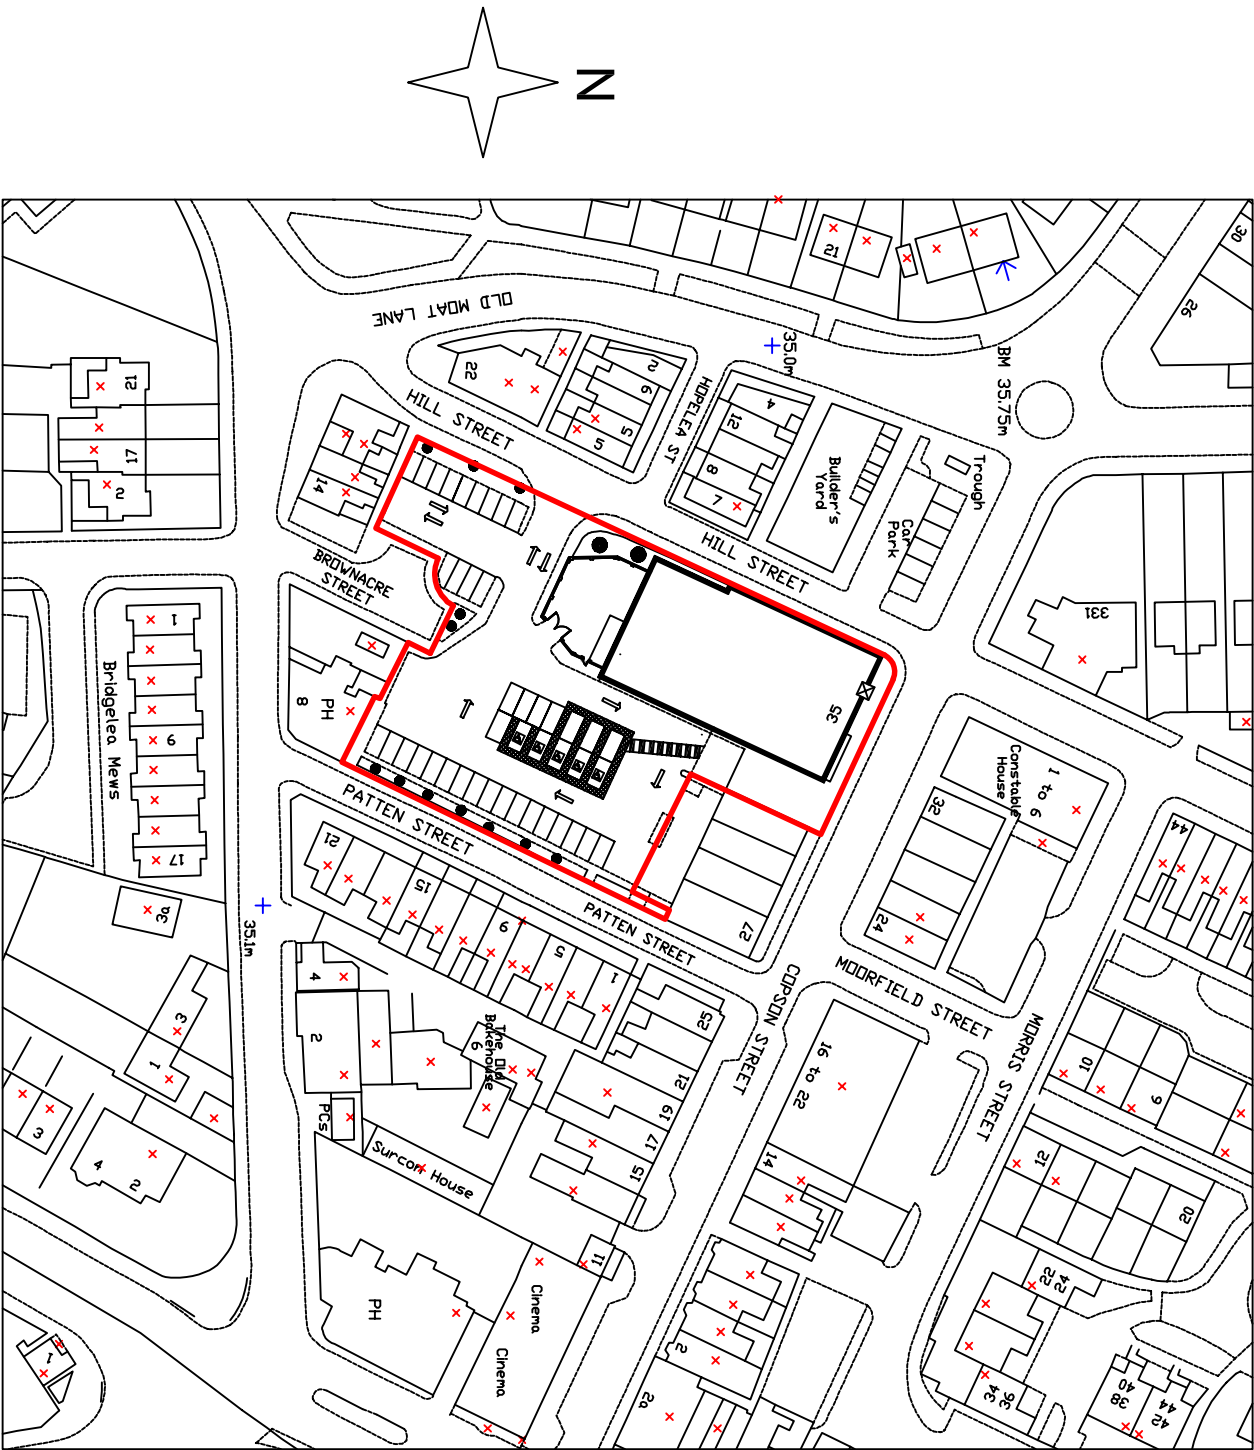

Rev	Date	Drawn	Description					rk	rk
0	29.02.25	rk	Original Drawing					rk	rk
								pkc	lwp

Knowles & Co.
CHARTERED SURVEYORS
SUITE 4, 1 REDWAY/TRADE ROAD, WORSLEY,
WORSLEY, MANCHESTER,
TEL. 0161 790 0877.
E-MAIL. robert@knowlesco.co.uk

Client's Name and Address:
Sarcroster Properties Ltd
12 Vaughan Street
Manchester
M12 5FQ

Project Name & Address:
Proposed Reconfiguration
35 Copson Street
Manchester
M20 3HE

Job No.:	Dwg. No.:	Date:	Drawn:	Rev:
52978	P/13	29.02.25	rk	"0"
Scale:	1:1250@ A3			Sheet No.:
Drawing Title:				13 of 13
LOCATION PLAN				