




1 External Elevation-01
Scale 1:25@A1

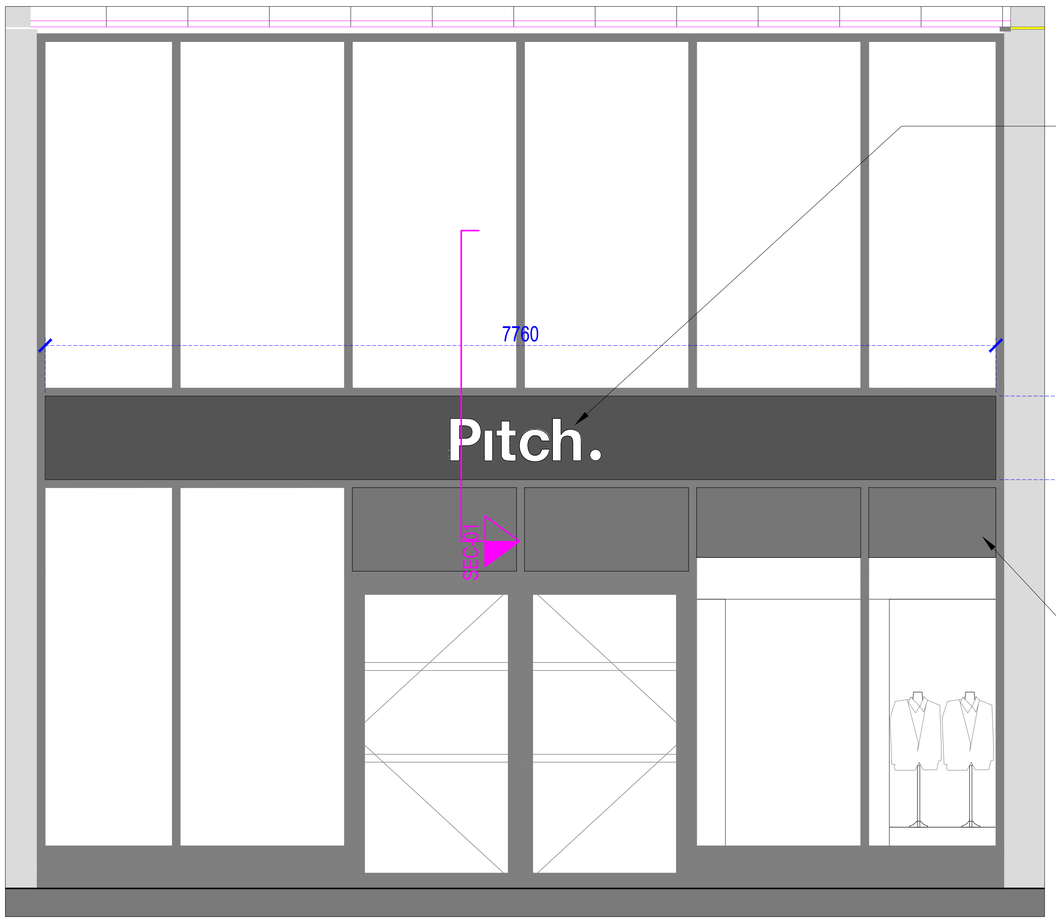


2 Section-01
Scale 1:5@A1

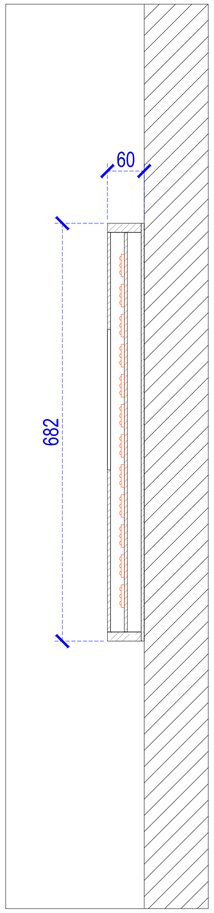

REFERENCE IMAGE OF ILLUMINATED INTERNAL SIGNAGE

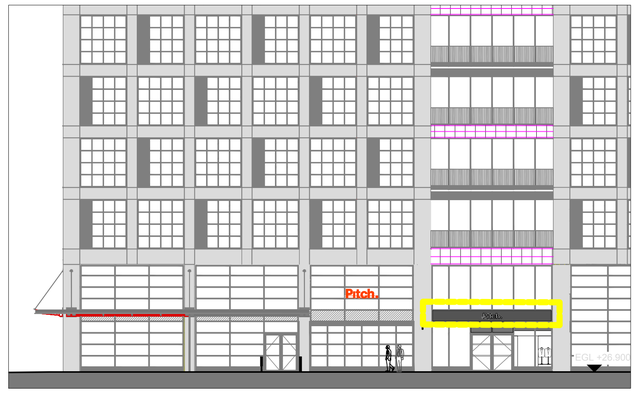

X Location Plan
Scale 1:200@A1

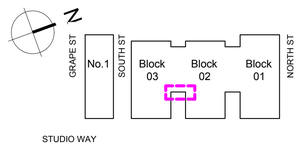

NOTE

- DIMENSION TO BE CHECKED AND CONFIRMED FROM SITE

Notes:

1. All dimensions are in millimeters unless noted otherwise
2. All dimensions to be site verified before proceeding with work
3. Atelier Wren should be notified of any discrepancies in writing.

1:25@A1

0 0.5M 1M 2M 3.5M 5M

© Copyright of Atelier Wren Ltd

REV	DATE	DESCRIPTION	BY	CHK
/	24.10.24	Tender Issue	LF	JR

Project	Pitch Manchester	
Title	Signage Details - Banner Signage	
Scale	Status	Drawn
VARIES	Tender Issue	LF
Project no.	Drawing number	Revision
355	355-DE-MF-26C	/

ATELIER WREN
Atelier Wren Ltd
2nd Floor 53 New Oxford St
London WC1A 1BL
Company no.13270219
VAT No: 378441880

Client Pitch

This drawing is the property of Atelier Wren.
Copyright is reserved to Atelier Wren and the drawing is issued on the condition that it is not copied, either wholly or in part, without the written consent of Atelier Wren.
All dimensions to be checked and verified on site prior to the commencement of any work. This is a Design Intent drawing. Do not scale from this drawing. All dimensions are to be checked on site. This drawing is to be read in conjunction with all consultants information.