


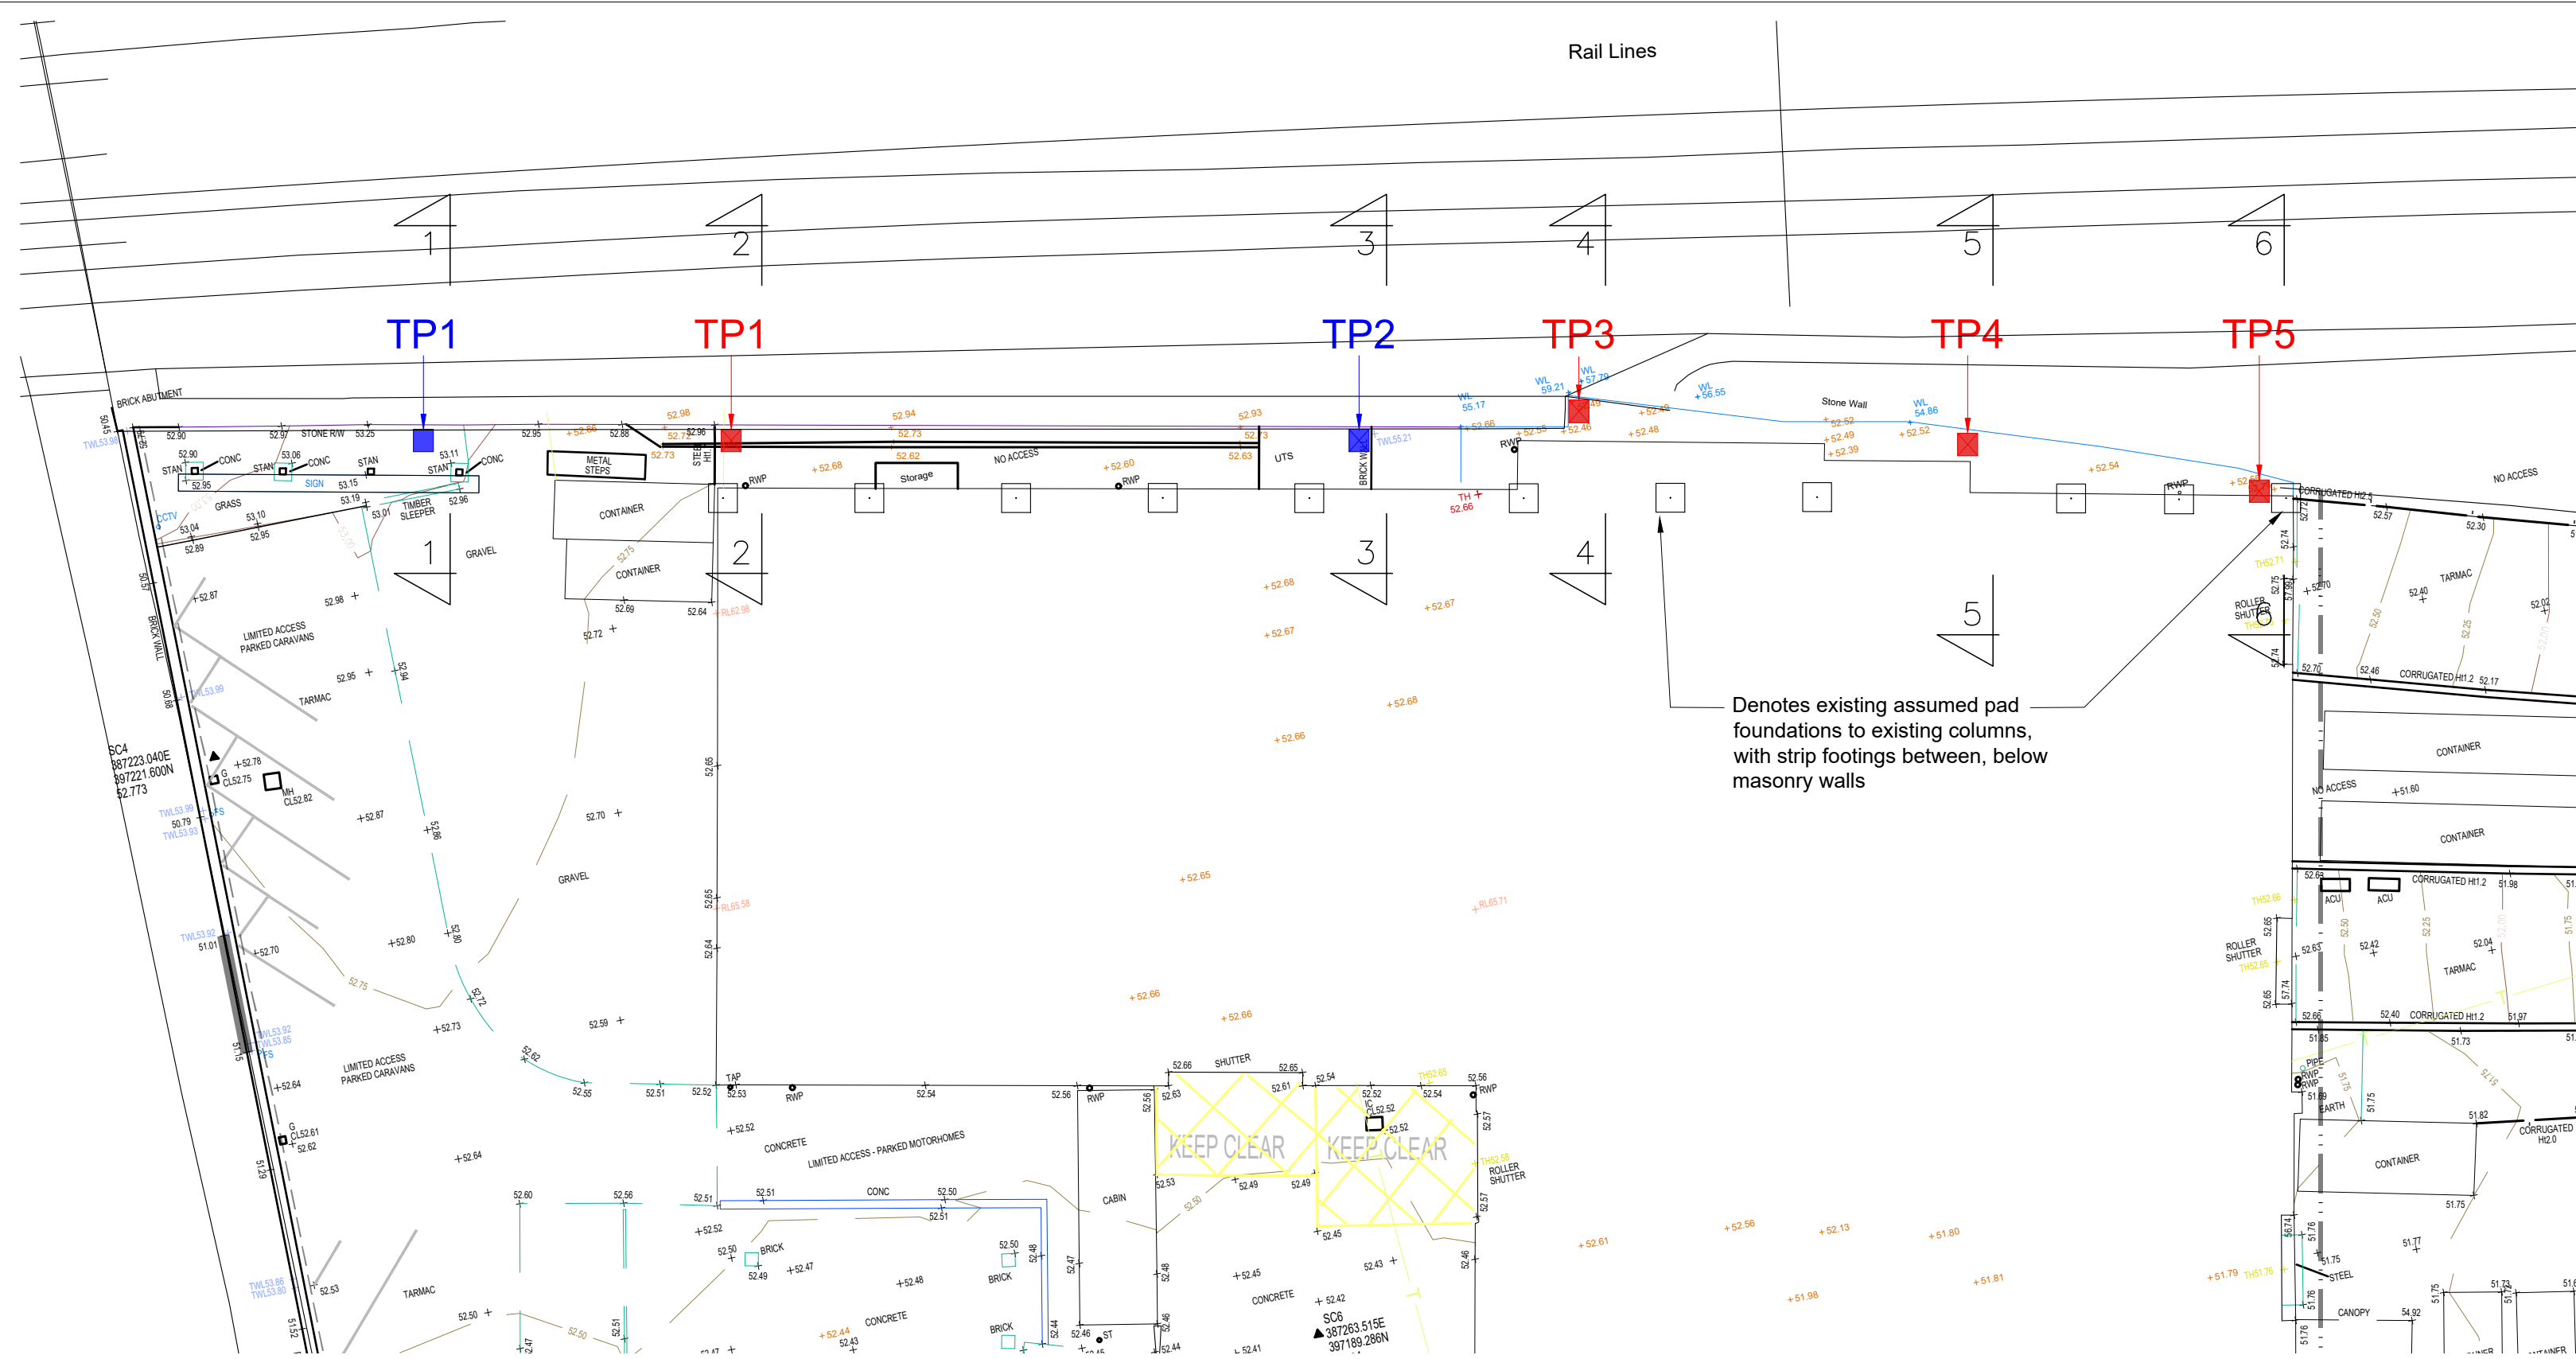


SITE LOCATION PLAN
(EXISTING SECTIONS THROUGH)
(1:250)

Note .

The existing foundation details are unknown.


This drawing is therefore based upon the following assumptions.

- 1200mm SQ Pad footing to existing columns locations.
- 600mm wide strip footings between pad footings.
- Top of foundation level 450mm below structural slab level.

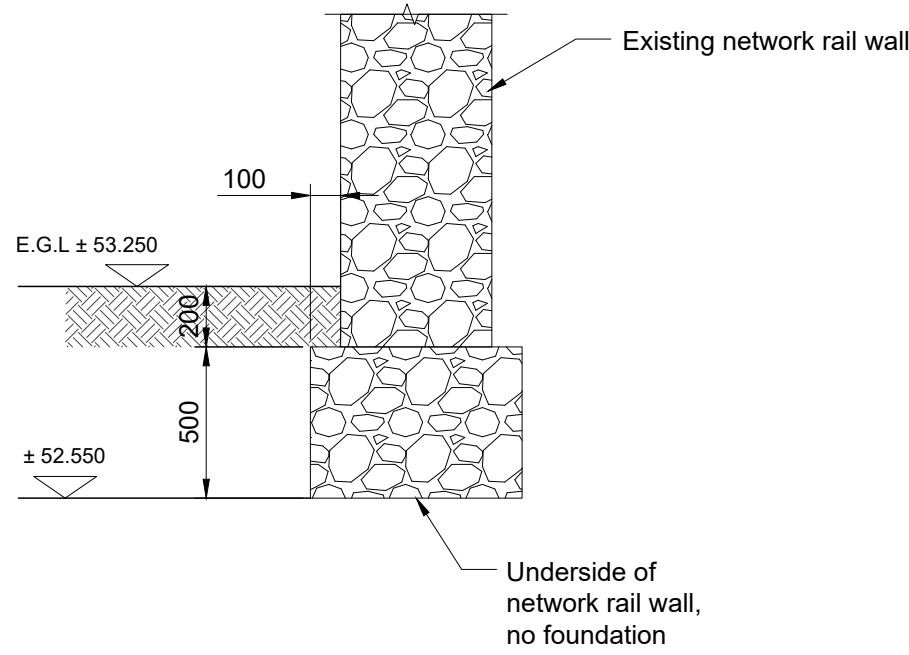


SECTION THROUGH 1 - 1
(EXISTING NETWORK RAIL RETAINING WALL - TP1)

SCALE 1:25

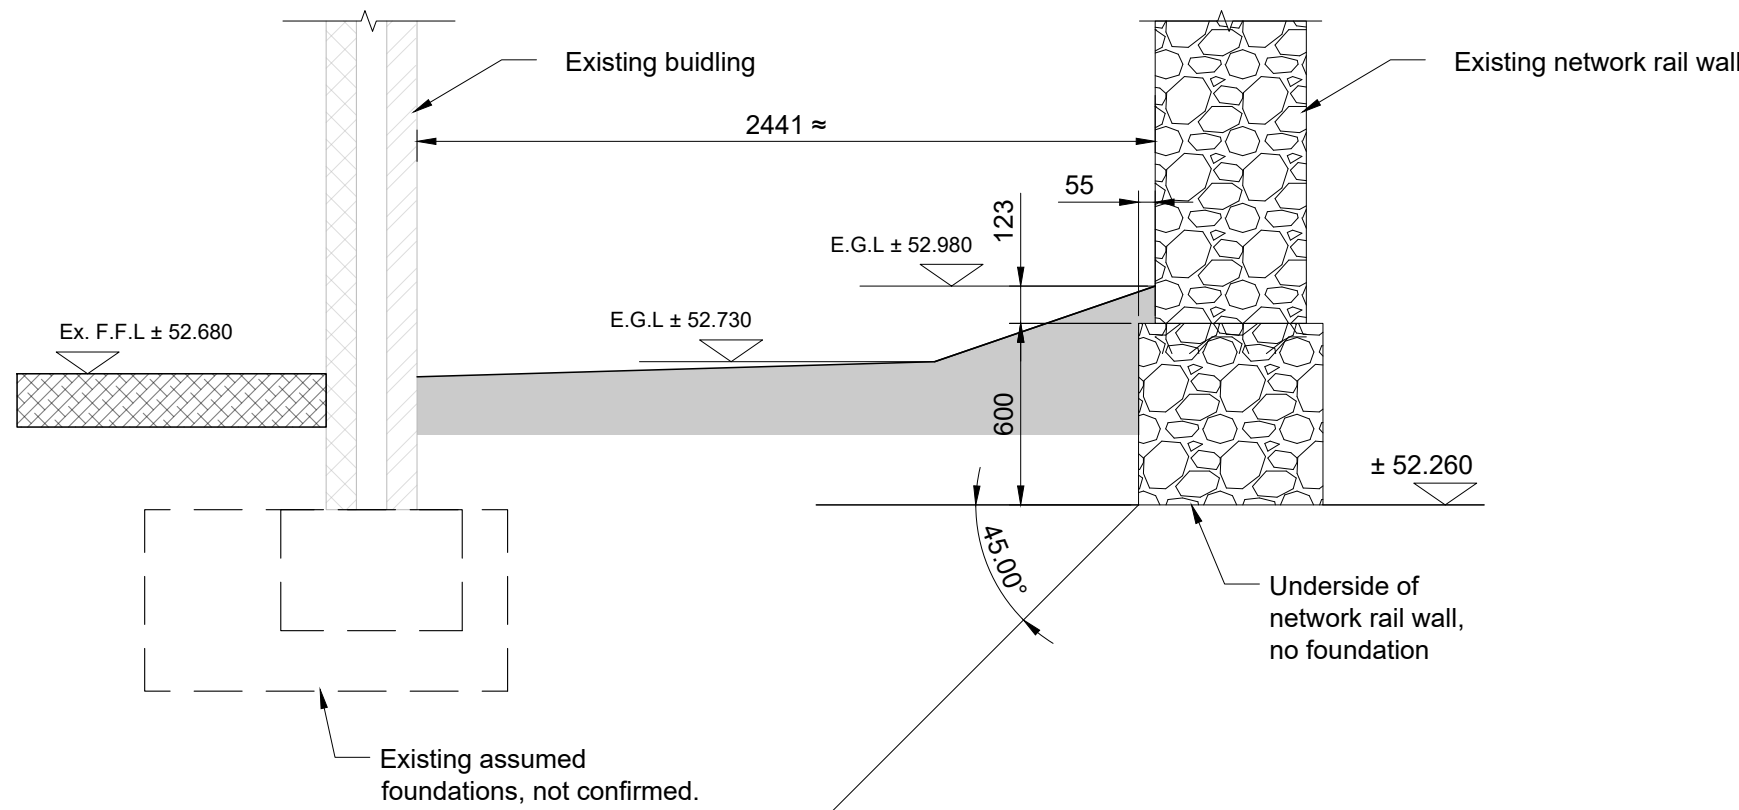


SECTION THROUGH 2 - 2
(EXISTING NETWORK RAIL RETAINING WALL - TP1)

SCALE 1:25

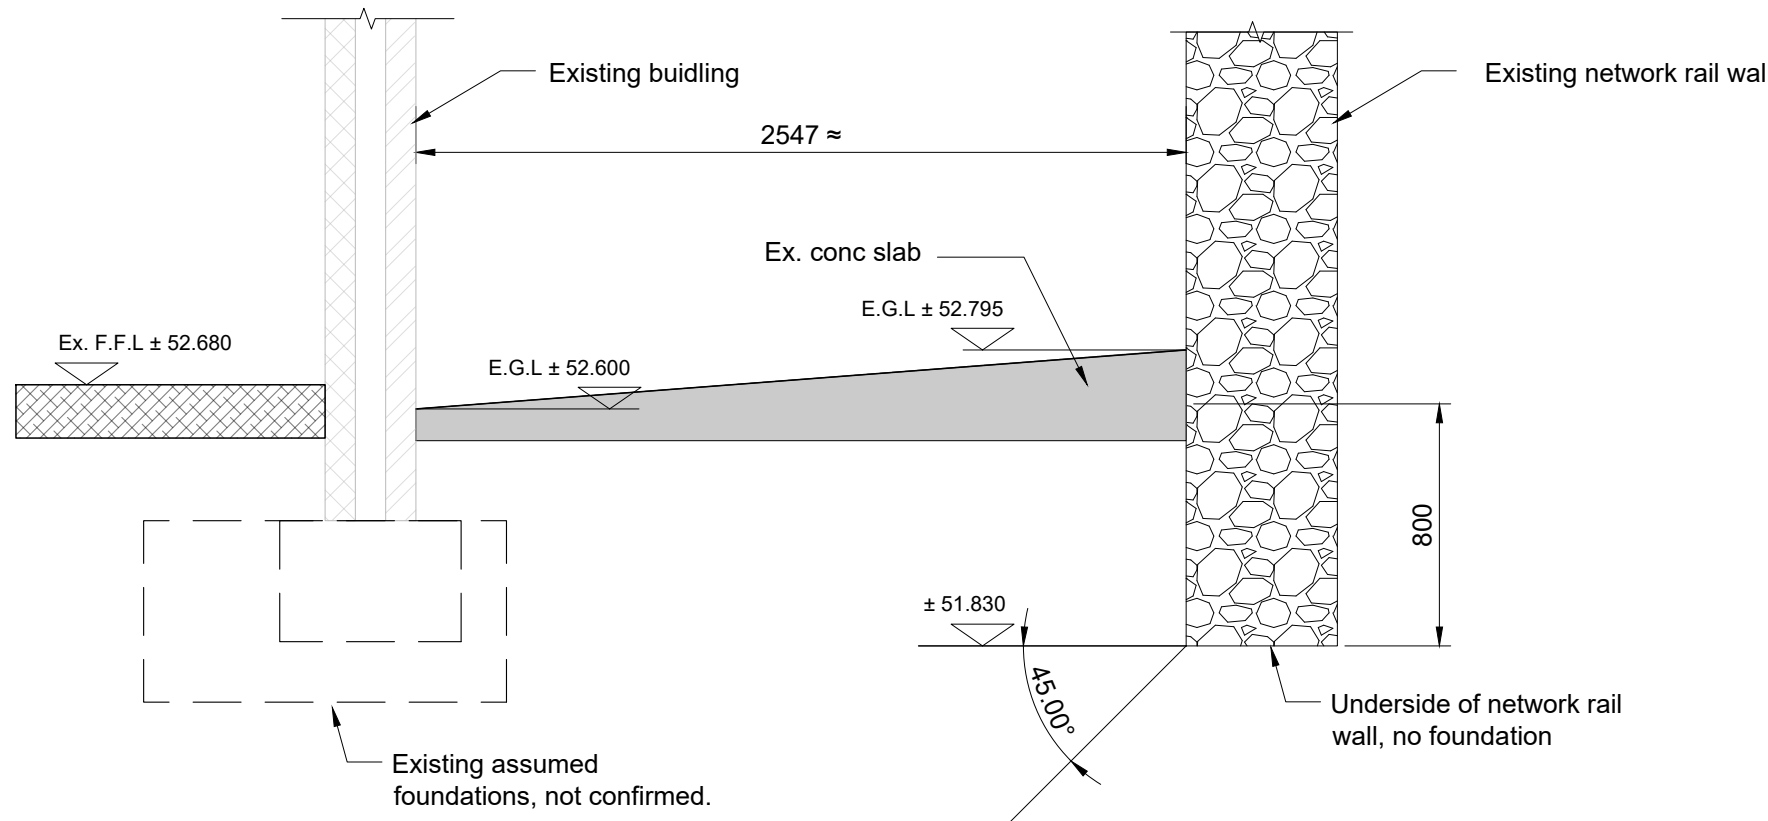


SECTION THROUGH 3 - 3
(EXISTING NETWORK RAIL RETAINING WALL - TP2)

SCALE 1:25

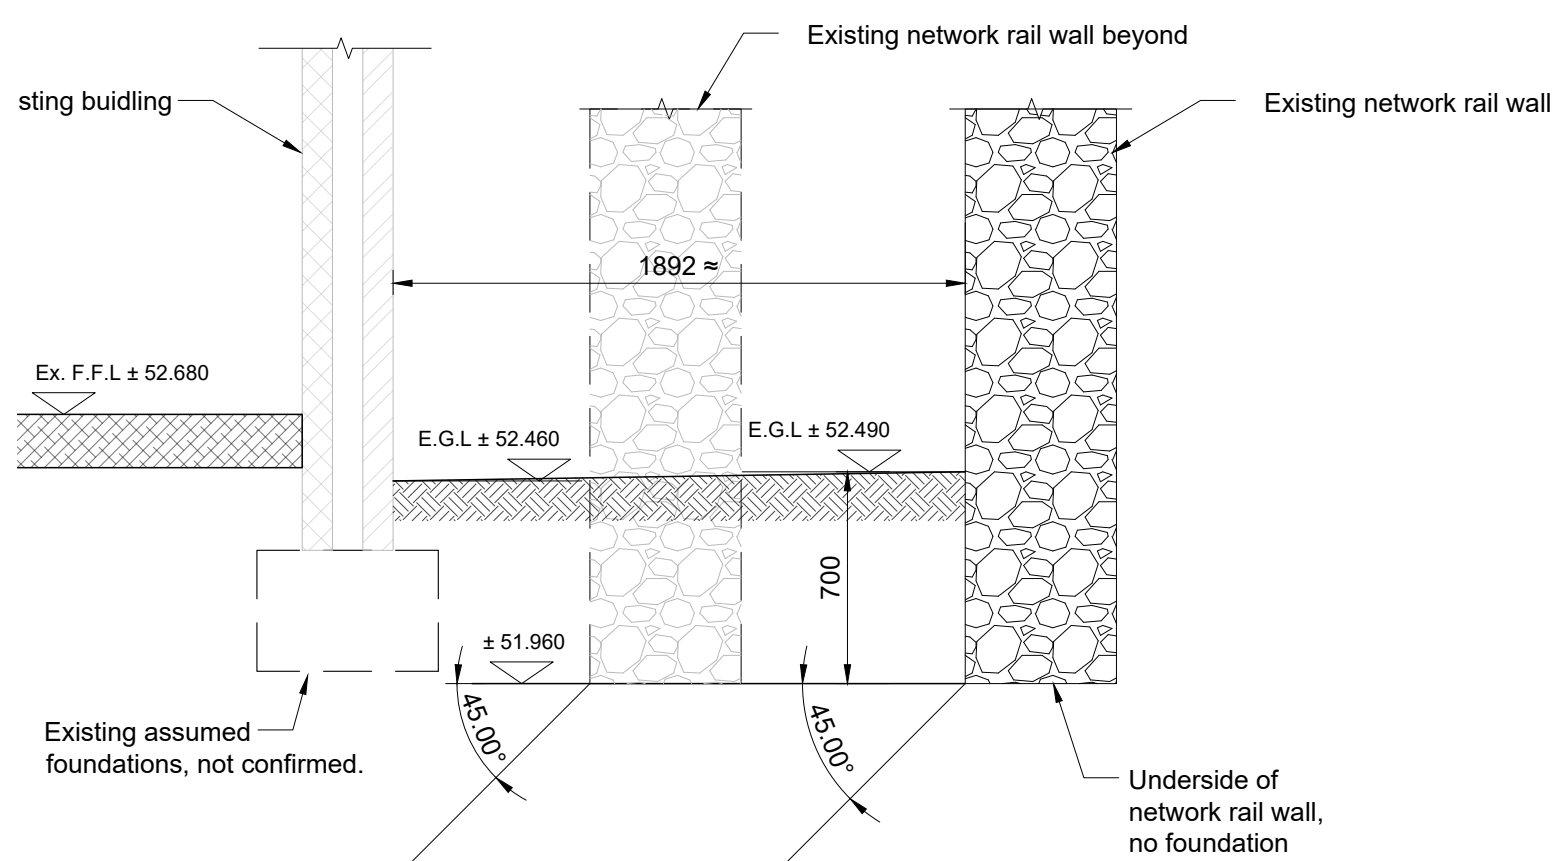


SECTION THROUGH 4 - 4
(EXISTING NETWORK RAIL RETAINING WALL - TP3)

SCALE 1:25

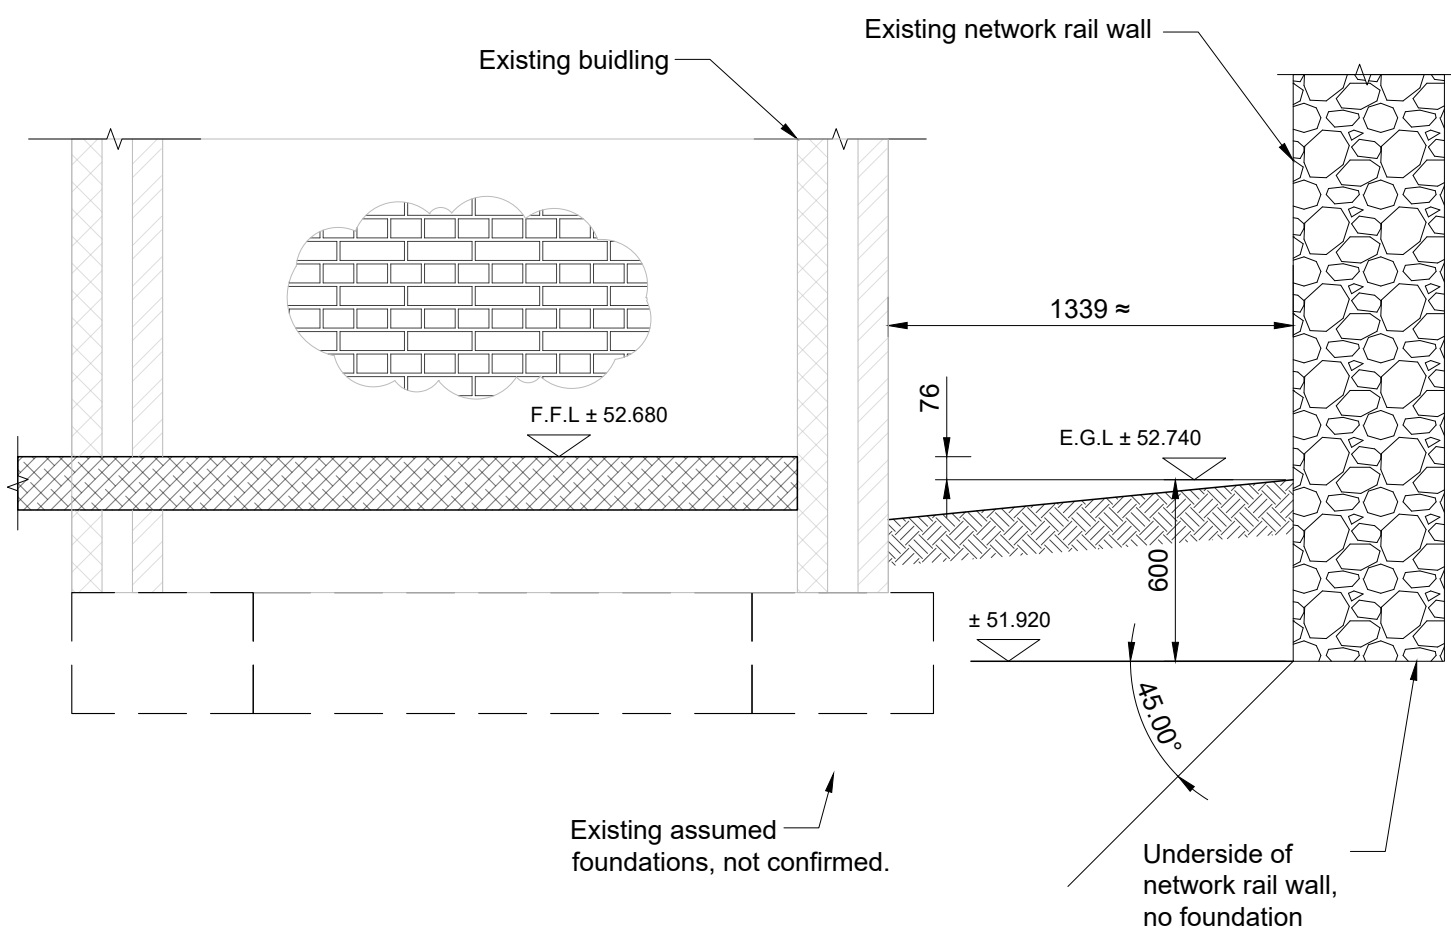

SECTION THROUGH 5 - 5
(EXISTING NETWORK RAIL RETAINING WALL - TP4)

SCALE 1:25

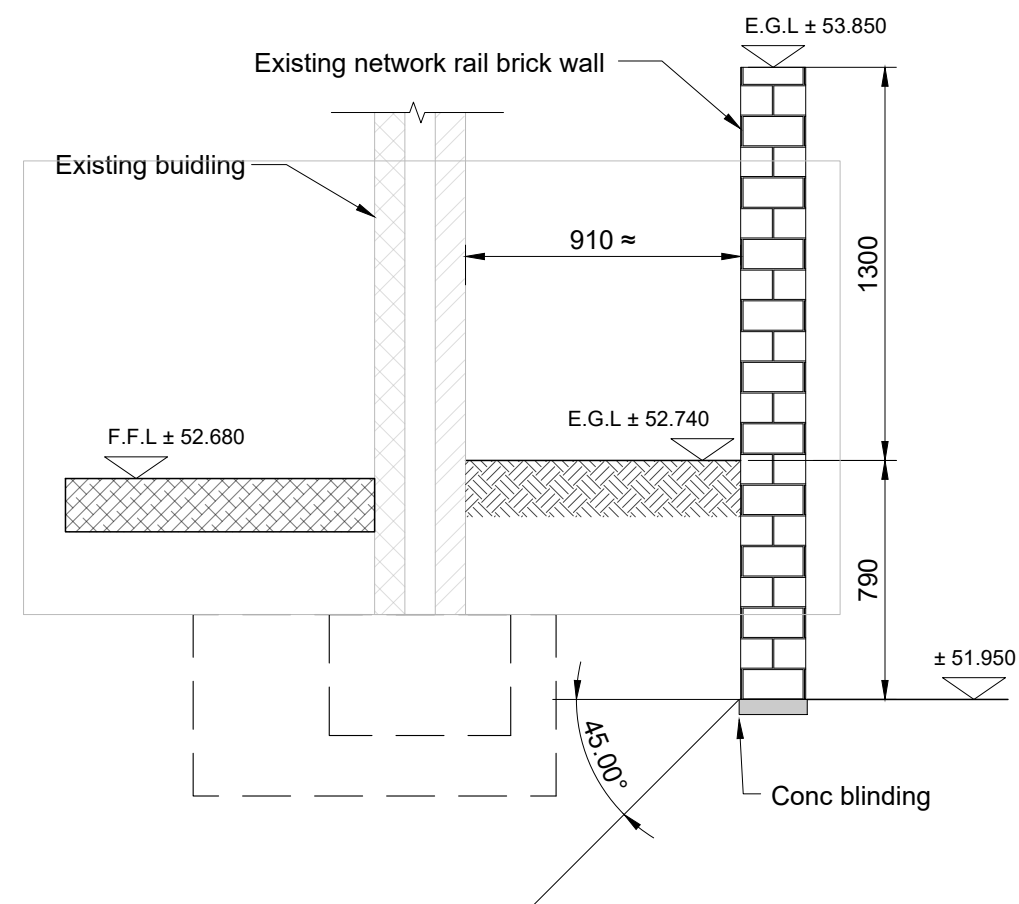

SECTION THROUGH 6 - 6
(EXISTING NETWORK RAIL RETAINING WALL - TP5)

SCALE 1:25

© This Drawing and its contents are strictly the copyright of Thomasons

GENERAL NOTES

- DRAWINGS ARE TO BE READ IN CONJUNCTION WITH ALL RELEVANT SPECIFICATIONS, ENGINEERS, ARCHITECTS & SERVICES DRAWINGS, INCLUDING APPROVED BUILDERS WORK DRAWINGS. CONTRACTOR TO NOTIFY ENGINEER OF DISCREPANCIES BETWEEN STRUCTURAL DRAWINGS AND SPECIFICATIONS OR OTHER DRAWINGS.
- ALL DIMENSIONS ARE IN MILLIMETRES UNLESS NOTED OTHERWISE.
- DO NOT SCALE FROM THE DRAWINGS OR THE COMPUTER DIGITAL DATA, ONLY FIGURED DIMENSIONS ARE TO BE USED.
- THE CONTRACTOR SHALL BE RESPONSIBLE FOR THE DESIGN, FABRICATION, ERECTION AND REMOVAL OF ALL TEMPORARY WORKS AND SHALL PROVIDE ALL TEMPORARY BRACING AS NECESSARY TO MAINTAIN STRUCTURAL STABILITY DURING CONSTRUCTION.
- IF THE CONTRACTOR CONSIDERS THAT HE DOES NOT HAVE SUFFICIENT INFORMATION TO SAFELY COMPLETE THE WORKS DETAILED ON THIS DRAWING, HE SHOULD CONTACT THE ENGINEER.

CDM DESIGNER'S RISK ASSESSMENT

THOMASONS ASSUME THAT THE CONTRACTOR IS COMPETENT IN MATTERS OF HEALTH & SAFETY AND IS AWARE OF ALL THE NORMAL RISKS ASSOCIATED WITH CONSTRUCTION OF THE TYPE SHOWN ON THIS DRAWING. REMAINING UNUSUAL RISKS ARE :-

CONSTRUCTION	CHK'D
1. Potential asbestos containing materials in ground.	CH
2. High water table. Allow for pumping of excavations.	
3. Working adjacent to live railway.	
4. Working adjacent to existing structures to be retained, care to be taken to not undermine / damage these during the works.	

MAINTENANCE / CLEANING

- No unusual risks

DECOMMISSIONING / DEMOLITION

- No unusual risks

P1	PRELIMINARY ISSUE	MT	20.11.24	CH
Rev	Description	By	Date	Chkd



STORAGE WORLD
AMBROSE STREET

PARTY WALL LAYOUT
AND SECTIONS TO Ex. BLDGS

Status									
INFORMATION									
Drawing No.						Revision			
11325 - 053						P1			
Scale	Size	Drawn	Date	Passed (Tender)		Passed (Construction)			
1:150	A1	MT	NOV 24						