




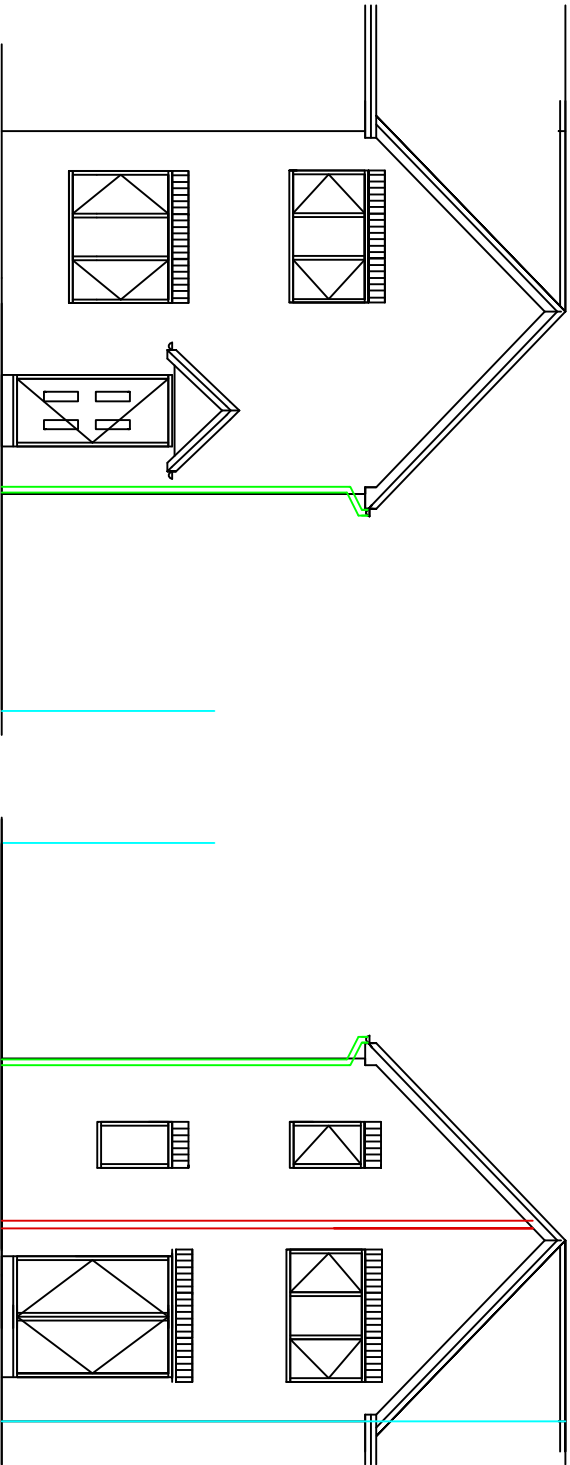


EXISTING FRONT VIEW
1:100

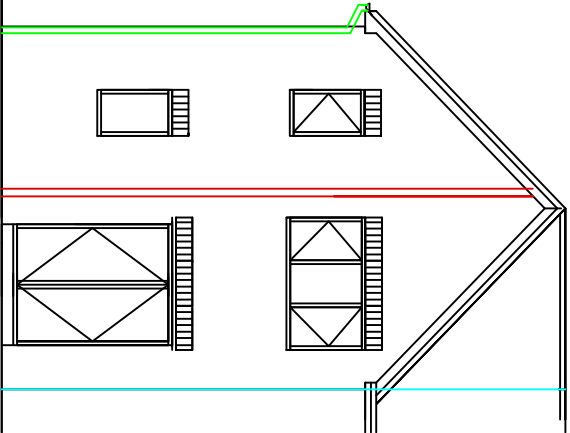


EXISTING REAR VIEW
1:100

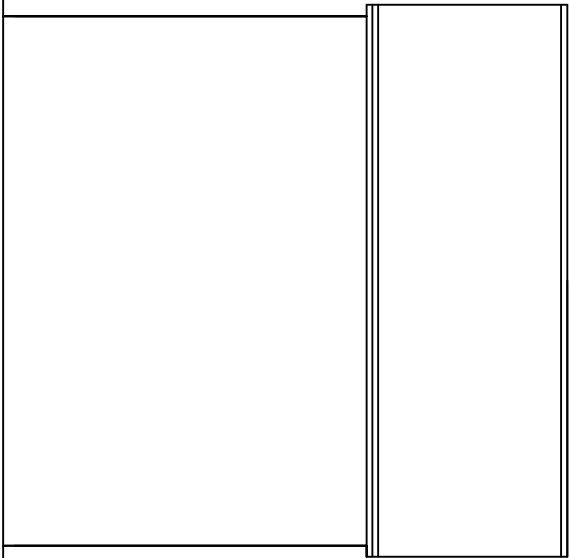

EXISTING SIDE VIEW A
1:100

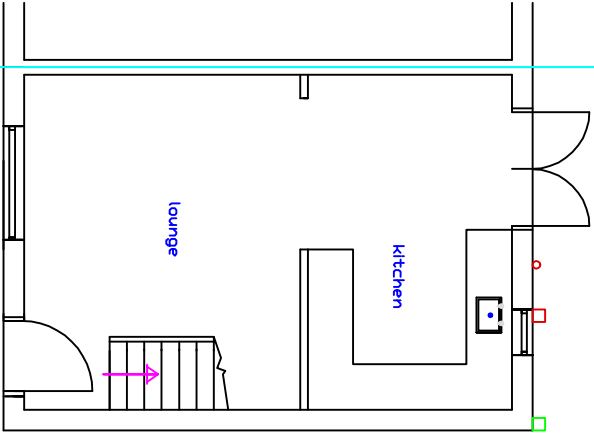

EXISTING GROUND FLOOR
1:100

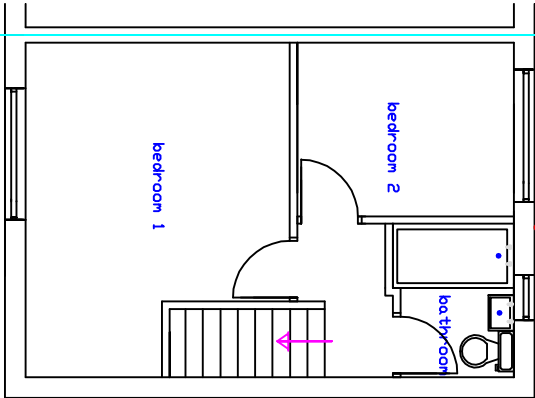

EXISTING FIRST FLOOR
1:100



Scale Bar

DID NOT SCALE OF THIS DRAWING
TAKE ALL DIMENSIONS ON SITE
(builders Note)
Do not start any works until
all the approvals have been
obtained.
Any discrepancy to be reported
to Plans Drawn as soon as
possible.

New Health and Safety legislation 2023
The main Contractor will be required
To be nominated as the Principle Contractor
and will be responsible for all the Health
and Safety for the duration of the
Contract Period of all Trades and Suppliers

client: **ASPIRE HOMES RESIDENTIAL**
NADEEM SALIM,
20,ABRIBI GARDENS ,
MANGHESTER,
M125AB
07711786000

drawing title: **PROPOSED DOUBLE STOREY**
SIDE EXTENSION
NEW FRONT PORCH

council: **MANGHESTER CITY**
COUNCIL
PLANNING &
BUILDING CONTROL
APPLICATION

PLANS DRAWN
tel.no **07952934281**
07856609593
email **Bawinterbottom**
@aol.com
www.plansdrawn.org

date: JANUARY . 2025	drawn: DRW
project no. AG 20	drg. no. 01
	paper: A3