



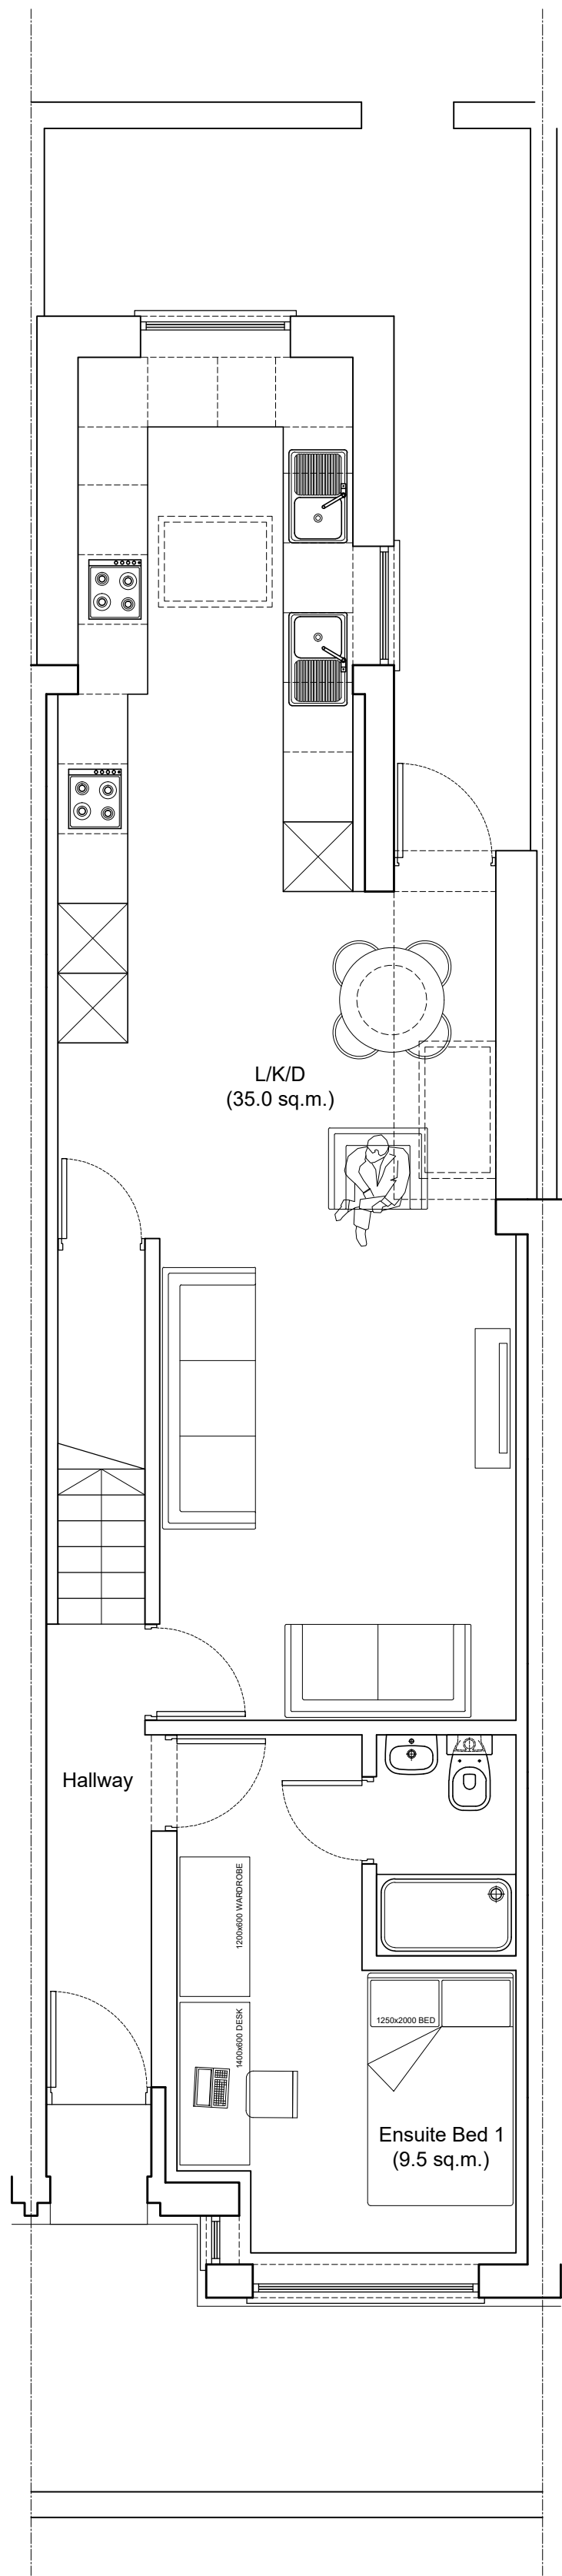


1

PLAN - GROUND FLOOR
SCALE 1:50 @ A1

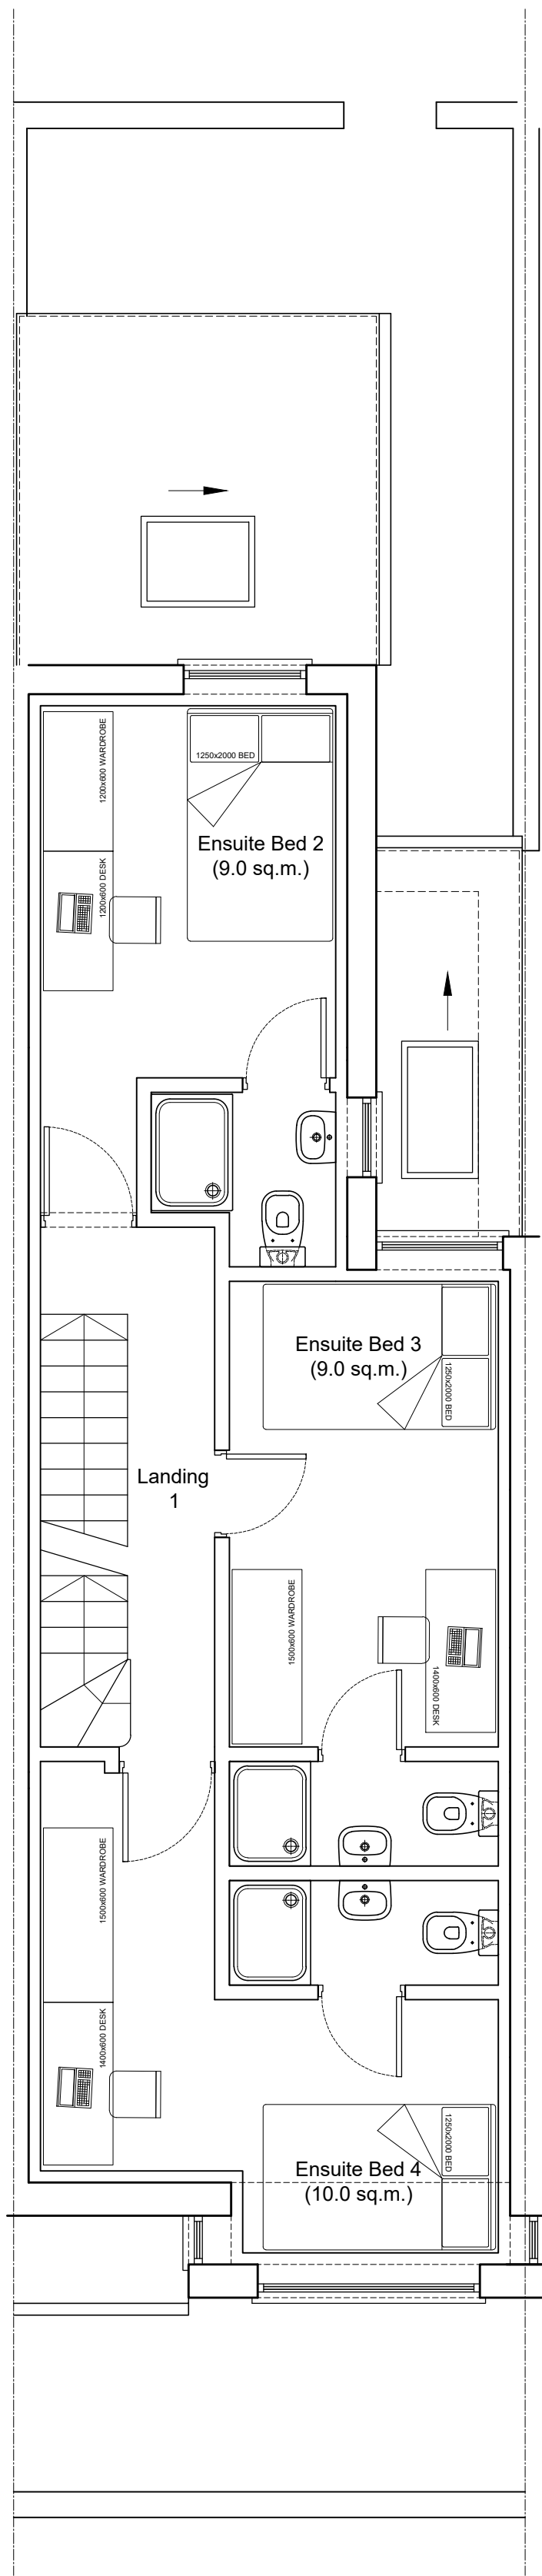

2

PLAN - FIRST FLOOR
SCALE 1:50 @ A1

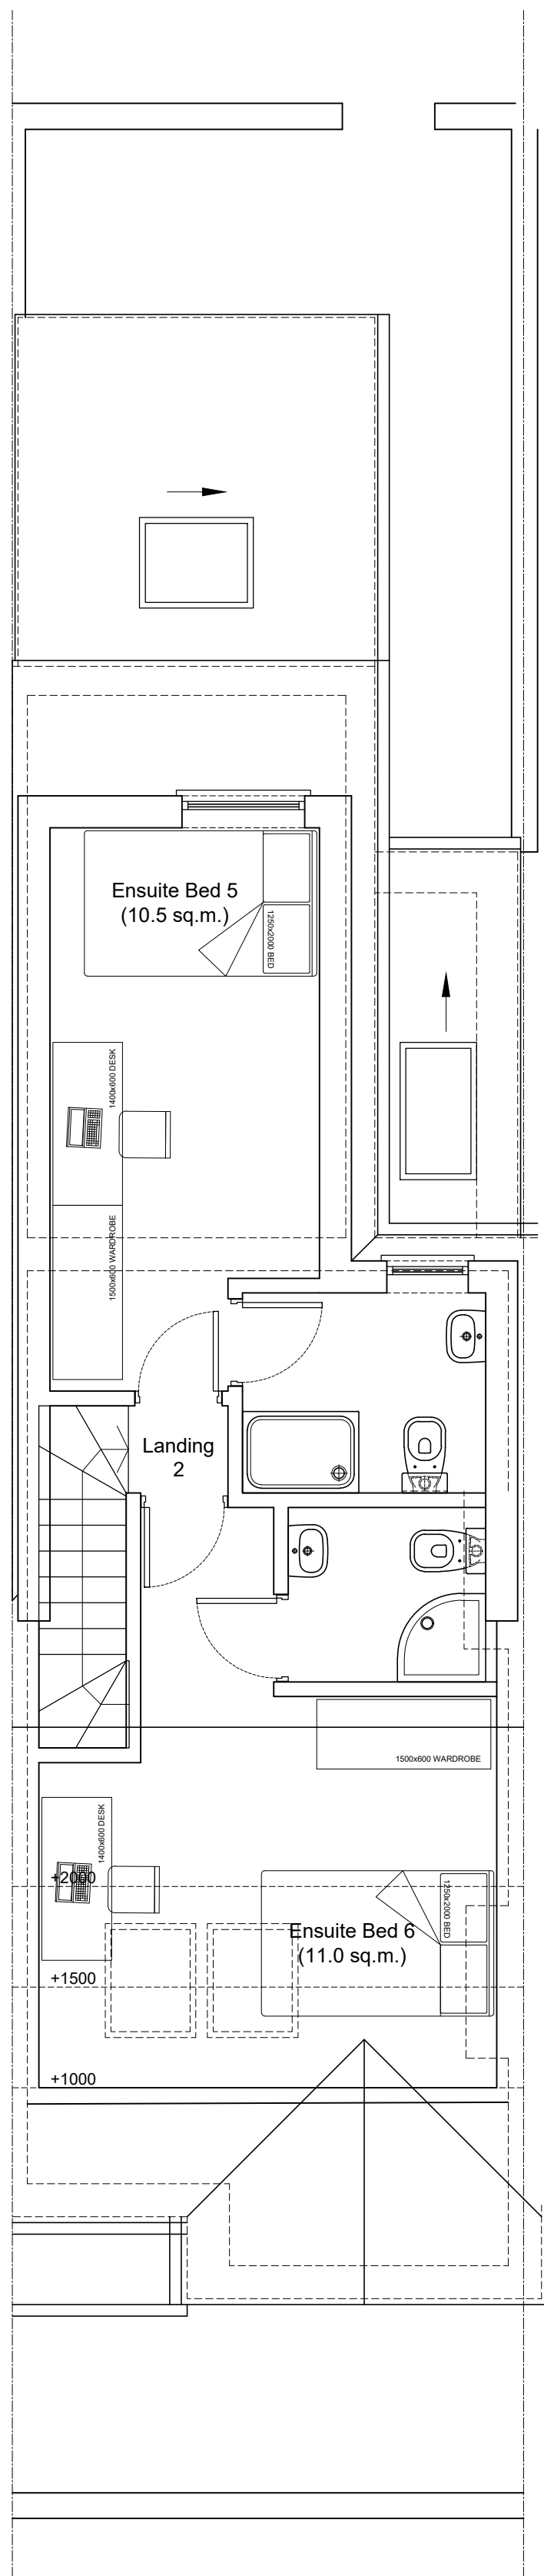

3

PLAN - SECOND FLOOR
SCALE 1:50 @ A1



80 Monica Grove, Manchester, M19 2BW