

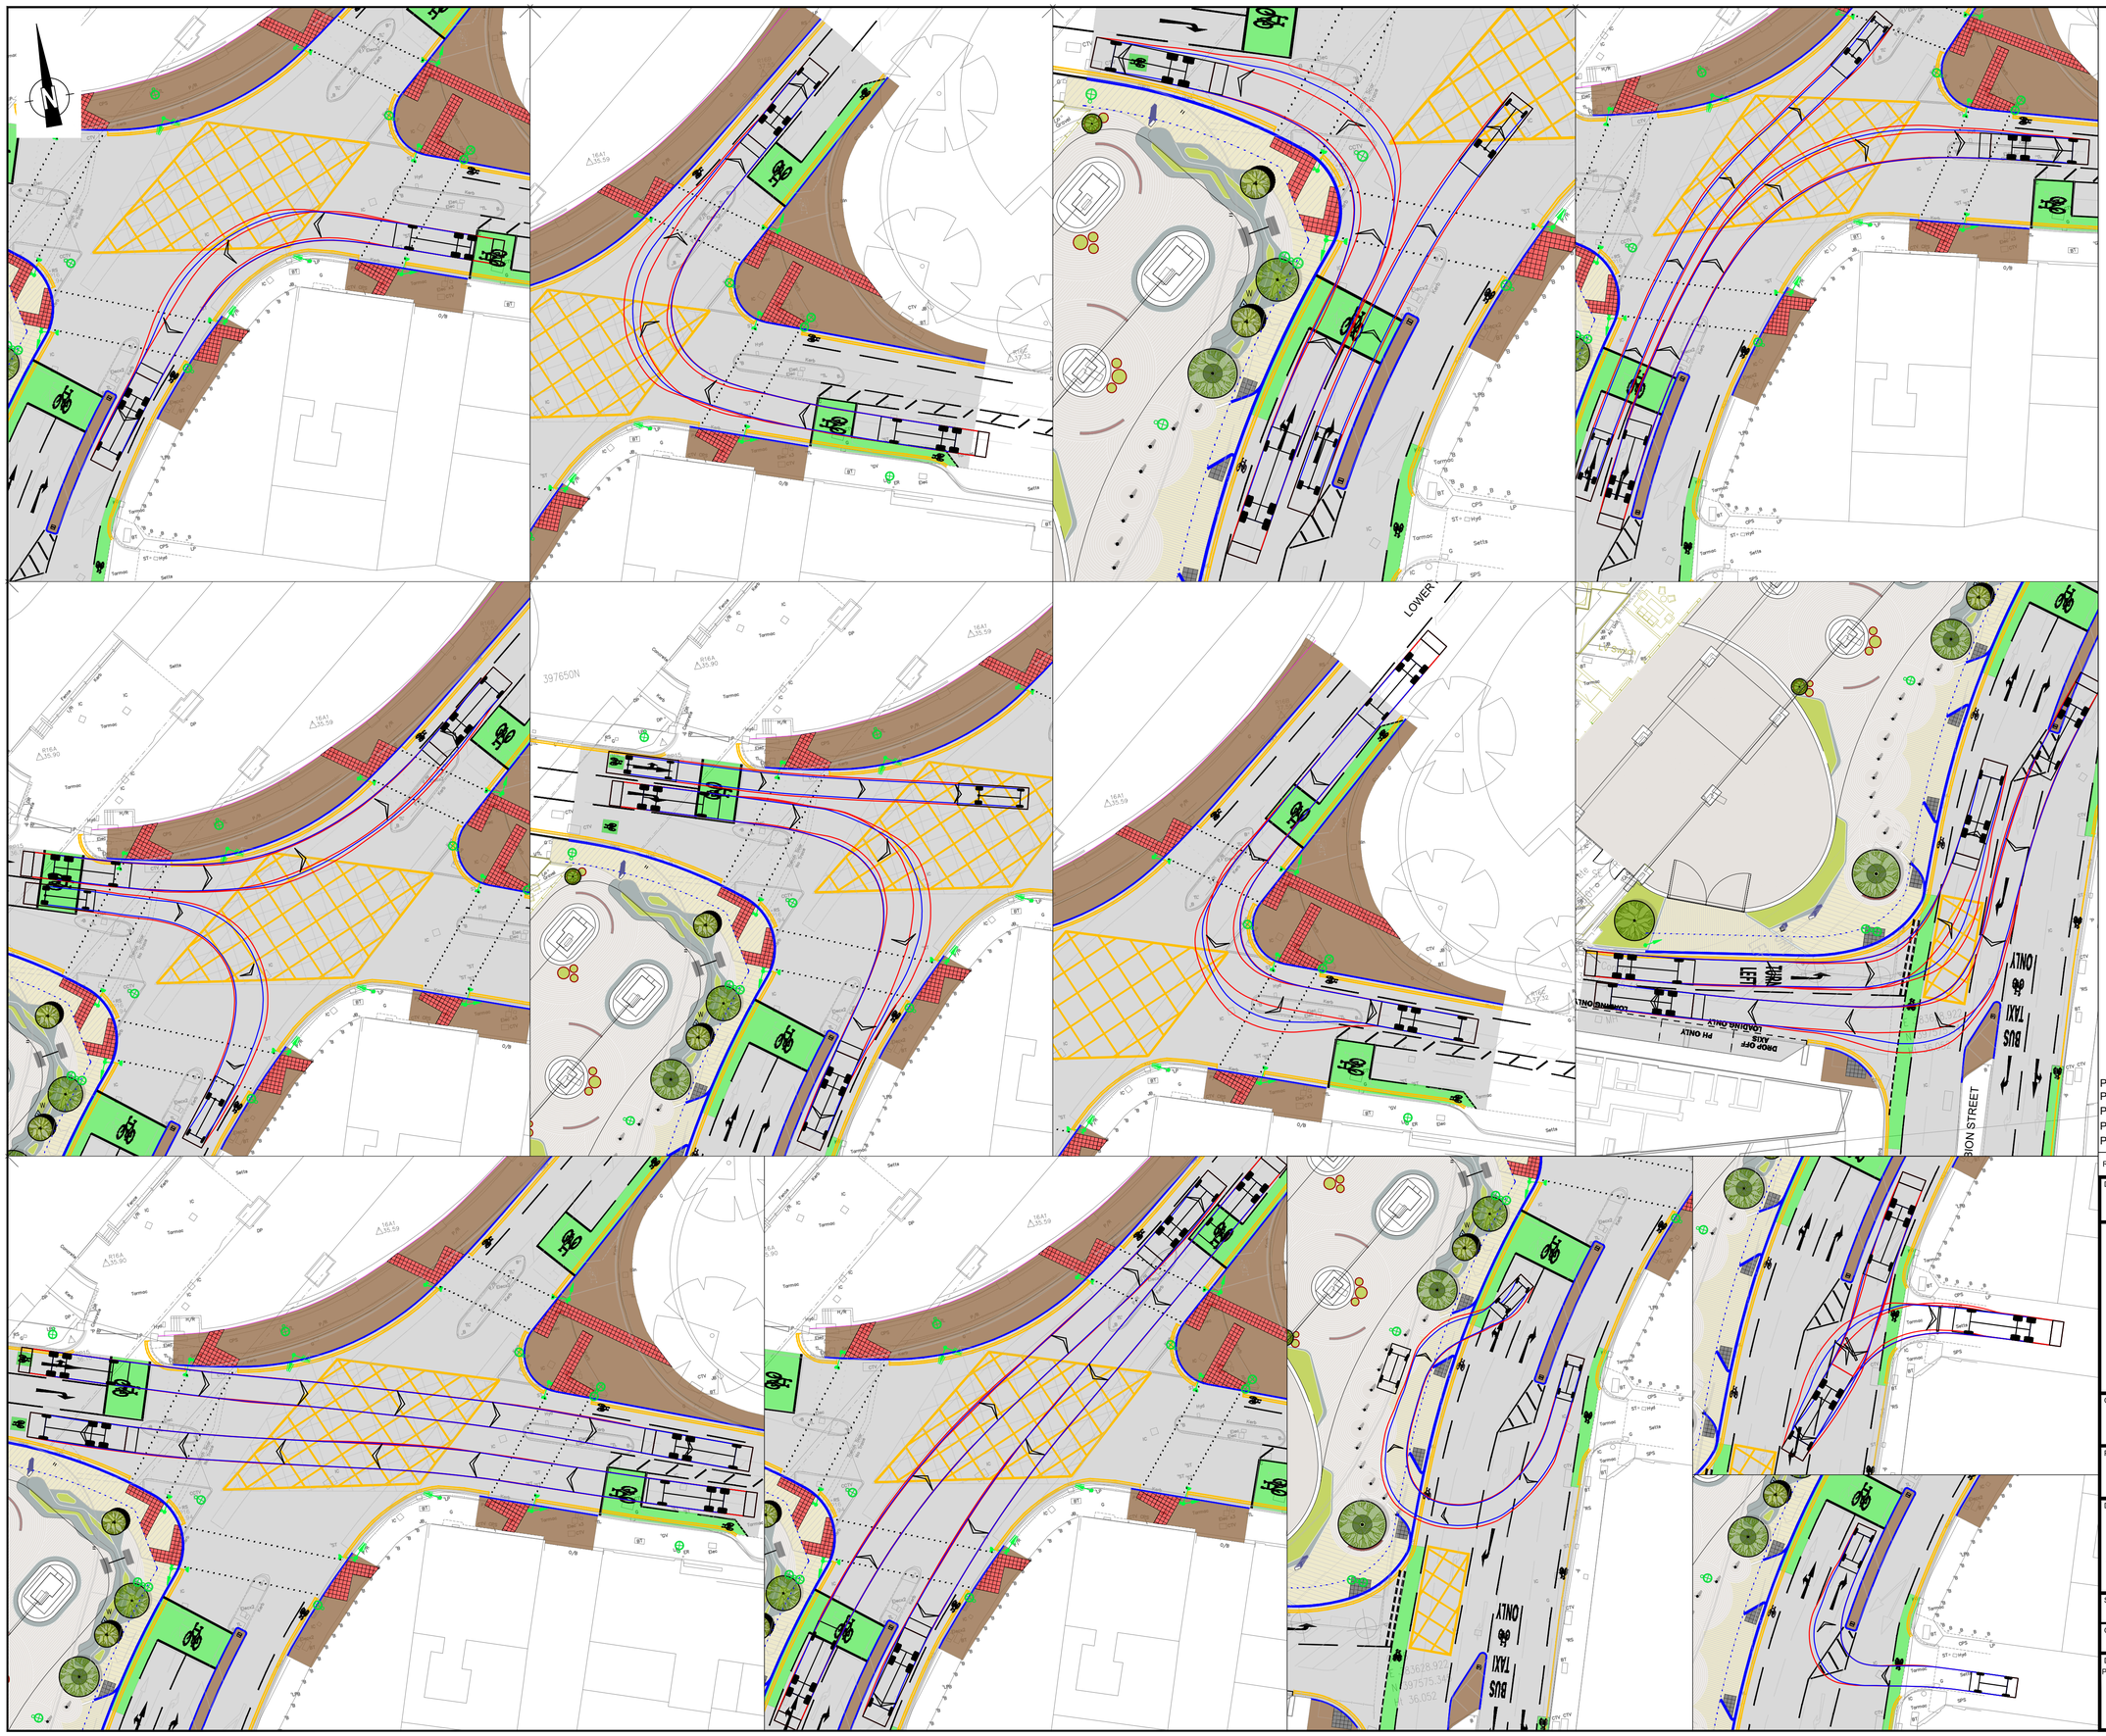


VEHICLE PROFILES

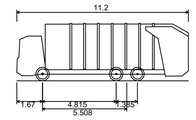

Phoenix 2 Duo (P2-15W with Elite 6x4 chassis)

Overall Length	11.200m
Overall Width	2.530m
Overall Body Height	3.751m
Min Body Ground Clearance	0.304m
Track Width	2.500m
Lock to lock time	4.00s
Kerb to Kerb Turning Radius	9.500m

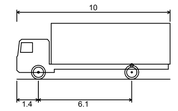

FTA Design HG Rigid Vehicle (1998)

Overall Length	10.000m
Overall Width	2.500m
Overall Body Height	3.645m
Min Body Ground Clearance	0.440m
Track Width	2.470m
Lock to lock time	3.00s
Kerb to Kerb Turning Radius	11.000m



Standard Design Vehicle (SDV)

Overall Length	4.800m
Overall Width	2.000m
Overall Body Height	1.950m
Min Body Ground Clearance	0.100m
Track Width	2.000m
Lock to lock time	4.00s
Wall to Wall Turning Radius	6.000m

SAFETY, HEALTH AND ENVIRONMENTAL INFORMATION

PLEASE REFER TO THE HEALTH AND SAFETY FILE FOR A FULL LIST OF THE HAZARDS ASSOCIATED WITH THIS WORK - THE FOLLOWING ARE THE MOST SIGNIFICANT ITEMS TO BE AWARE OF.

CONSTRUCTION

1. OPERATIVES TO TAKE PRECAUTIONS WHEN WORKING ADJACENT TO OR WITHIN OPEN EXCAVATIONS. METHOD STATEMENT TO BE PRODUCED BY CONTRACTOR PRIOR TO WORKS COMMENCING.
2. ATTENTION IS DRAWN TO THE EXISTENCE OF BOTH EXISTING UNDERGROUND AND OVERHEAD UTILITIES.

ENVIRONMENTAL

1. EXISTING WATERCOURSES IN CLOSE PROXIMITY TO WORKS, A POLLUTION PREVENTION STRATEGY AND WORKING METHOD STATEMENTS TO BE PRODUCED BY THE CONTRACTOR FOR ALL WORKS.
2. CONSIDERATION GIVEN TO NOISE LEVELS GIVEN PROXIMITY TO EXISTING PROPERTIES.
3. CONSIDERATION GIVEN TO GROUND CONDITIONS. CONTRACTOR TO REVIEW GEOTECHNICAL REPORT PRIOR TO UNDERTAKEN EXCAVATION WORKS.

WORK CAN ONLY BE CARRIED OUT BY SUITABLY TRAINED AND BRIEFED PERSONNEL.

AWAITING TECHNICAL APPROVAL

This drawing has NOT been technically approved by Local Authority and/or Water Authority.
All works subject to change through technical review process with relevant approving authorities.

Rev	Details	Drawn	Checked	Auth	Date
P05	LATEST PLANIT LAYOUT	IW	GD	GD	31.03.2025
P04	TRACKING UPDATED	IW	GD	GD	19.03.2025
P03	DESIGN CHANGE - TRACKING UPDATED	IW	GD	GD	18.03.2025
P02	DESIGN CHANGE - TRACKING UPDATED	IW	GD	GD	20.02.2025
P01	DESIGN CHANGE - TRACKING UPDATED	IW	GD	GD	13.02.2025

Drawing Status: FOR REVIEW & COMMENT
Suitability: S3

vectos. | PART OF SLR
4th Floor Oxford Place
61 Oxford Street
Manchester
M1 6EQ
t: 0161 228 1008
e: manchester@vectos.co.uk
LRQA CERTIFIED ISO 9001

Client: SALBOY CENTRAL LIMITED

Project Title: VIADUX PHASE 2 S278 WORKS

Drawing Title: GREAT BRIDGEWATER STREET / ALBION STREET JUNCTION VEHICLE TRACKING INFORMATION SHEET 2

Scale	Designed	Drawn	Checked	Authorised
NTS	IW	IW	NM	NM
Original Size	Date	Date	Date	Date
A1	25.10.2023	25.10.2023	25.10.2023	25.10.2023

Drawing Number: PIN/Proj. Ref. No. | Originator | Volume | Location | Type | Role | Number
SVA - VEC - 0 - P2 -DR-CH- 0003

Project Ref. No.: VD23901
Revision: P05