




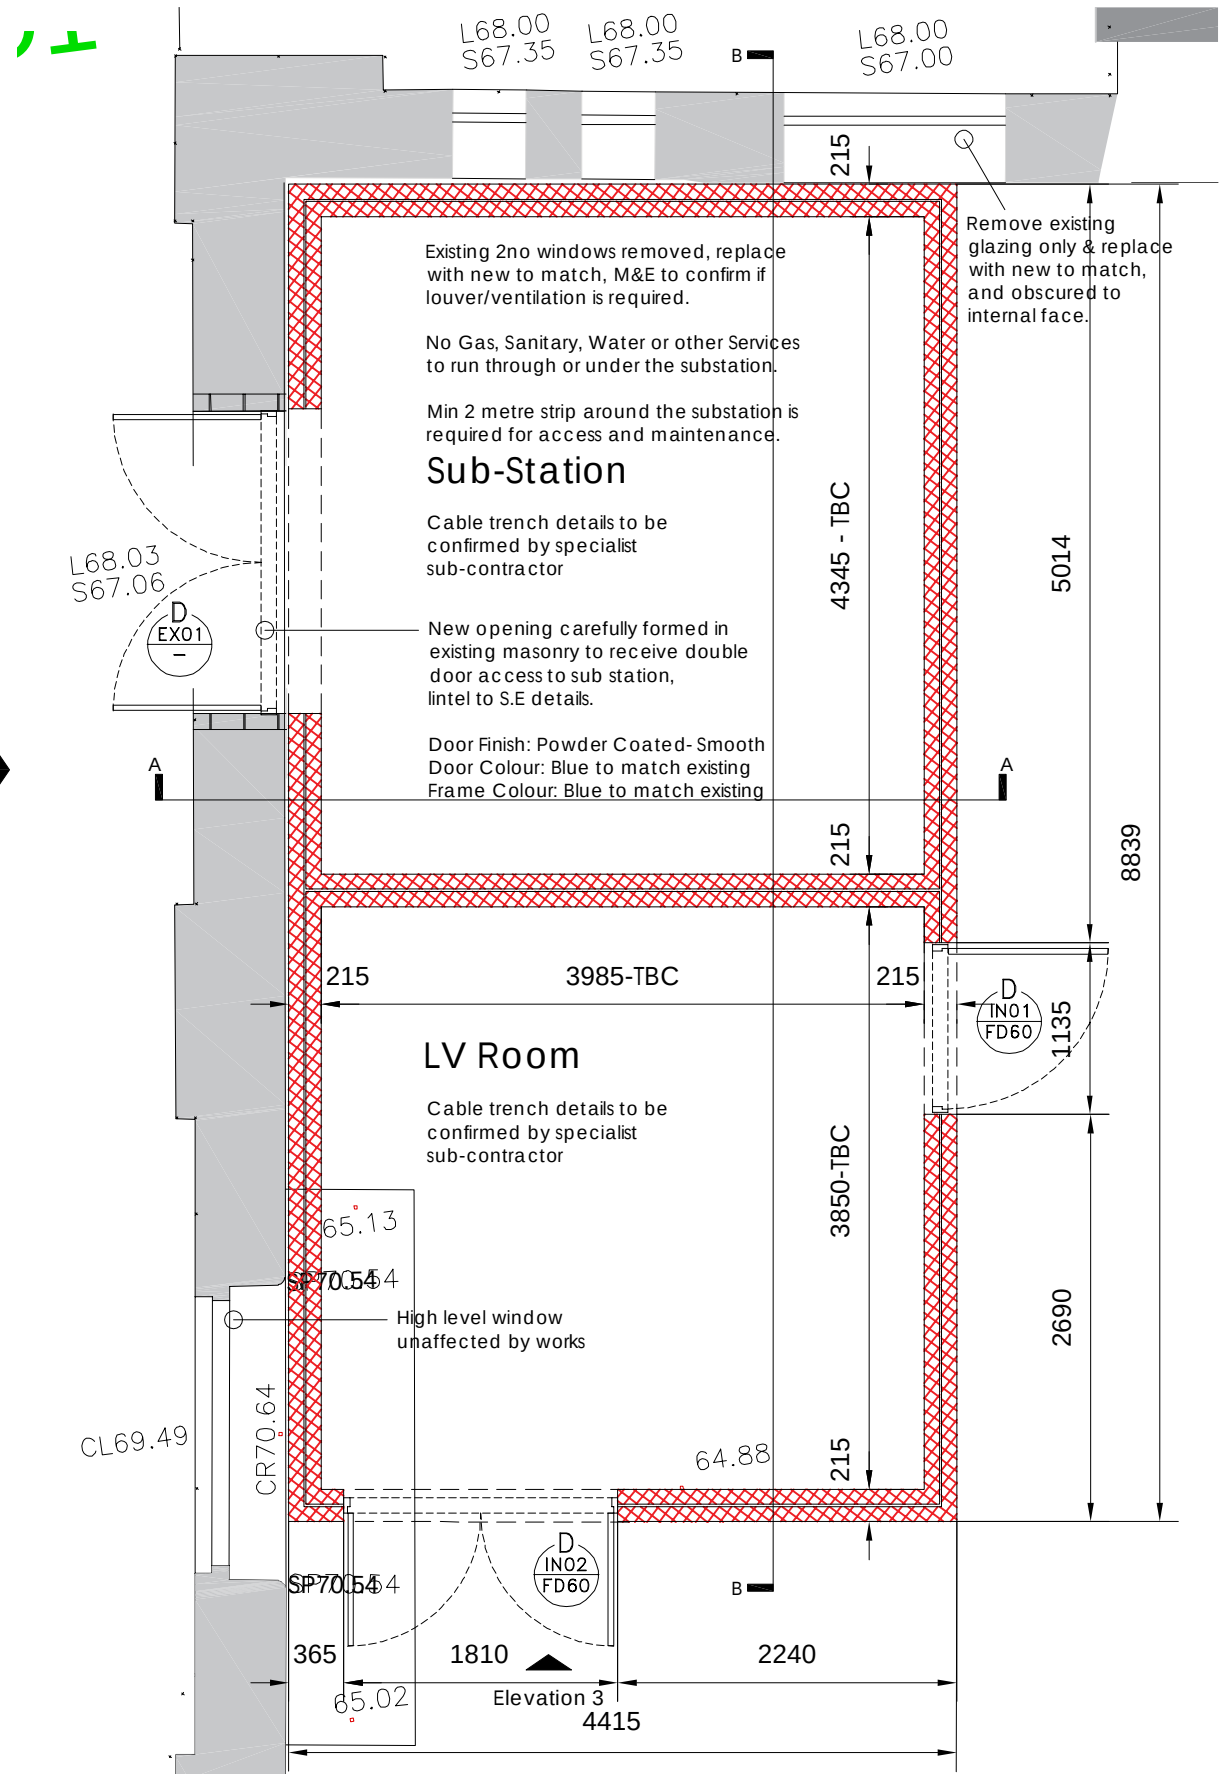


Blockwork Substation Plan
1:50

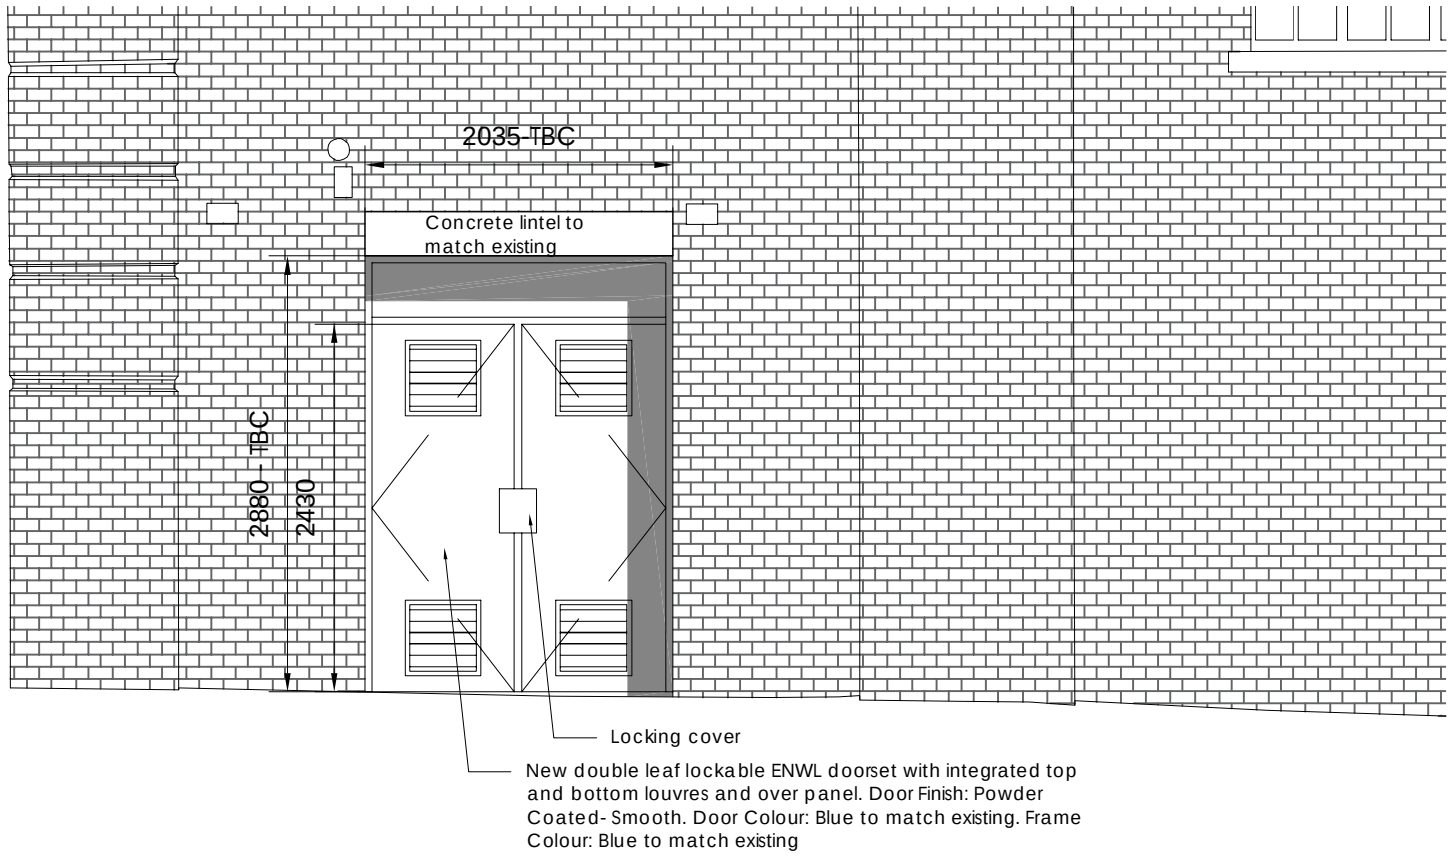



Blockwork Substation Elevation 1
1:50

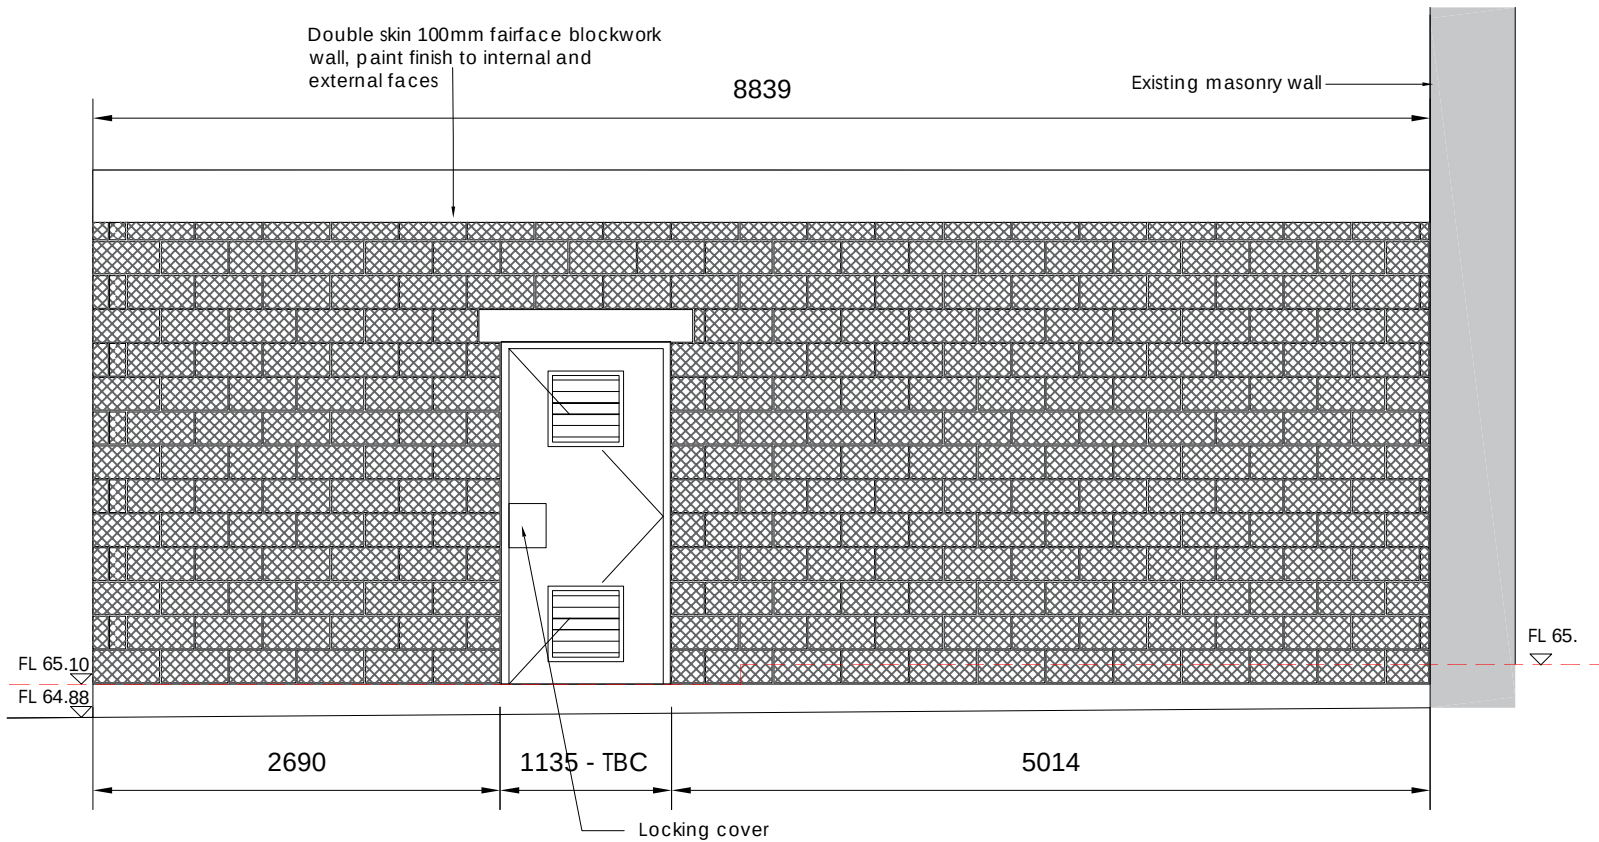


Blockwork Substation Elevation 2
1:50

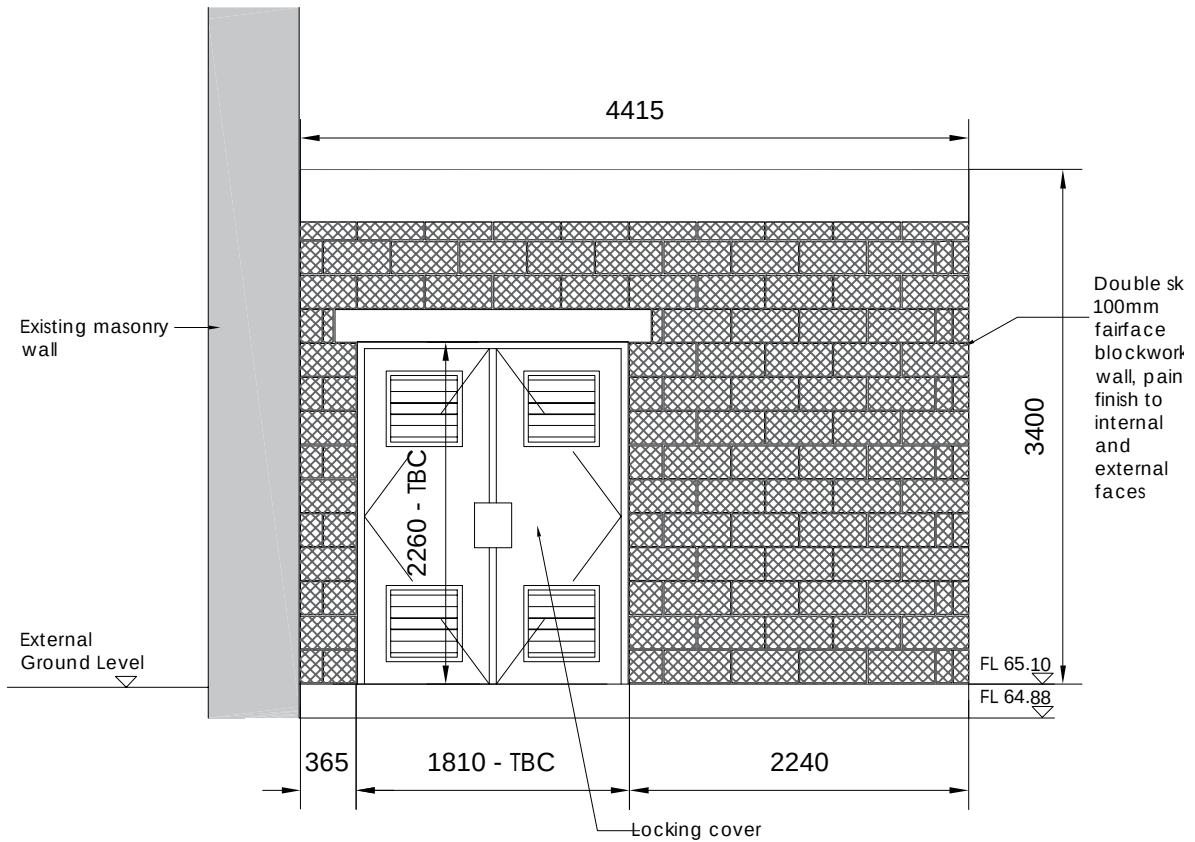


Blockwork Substation Elevation 3
1:50

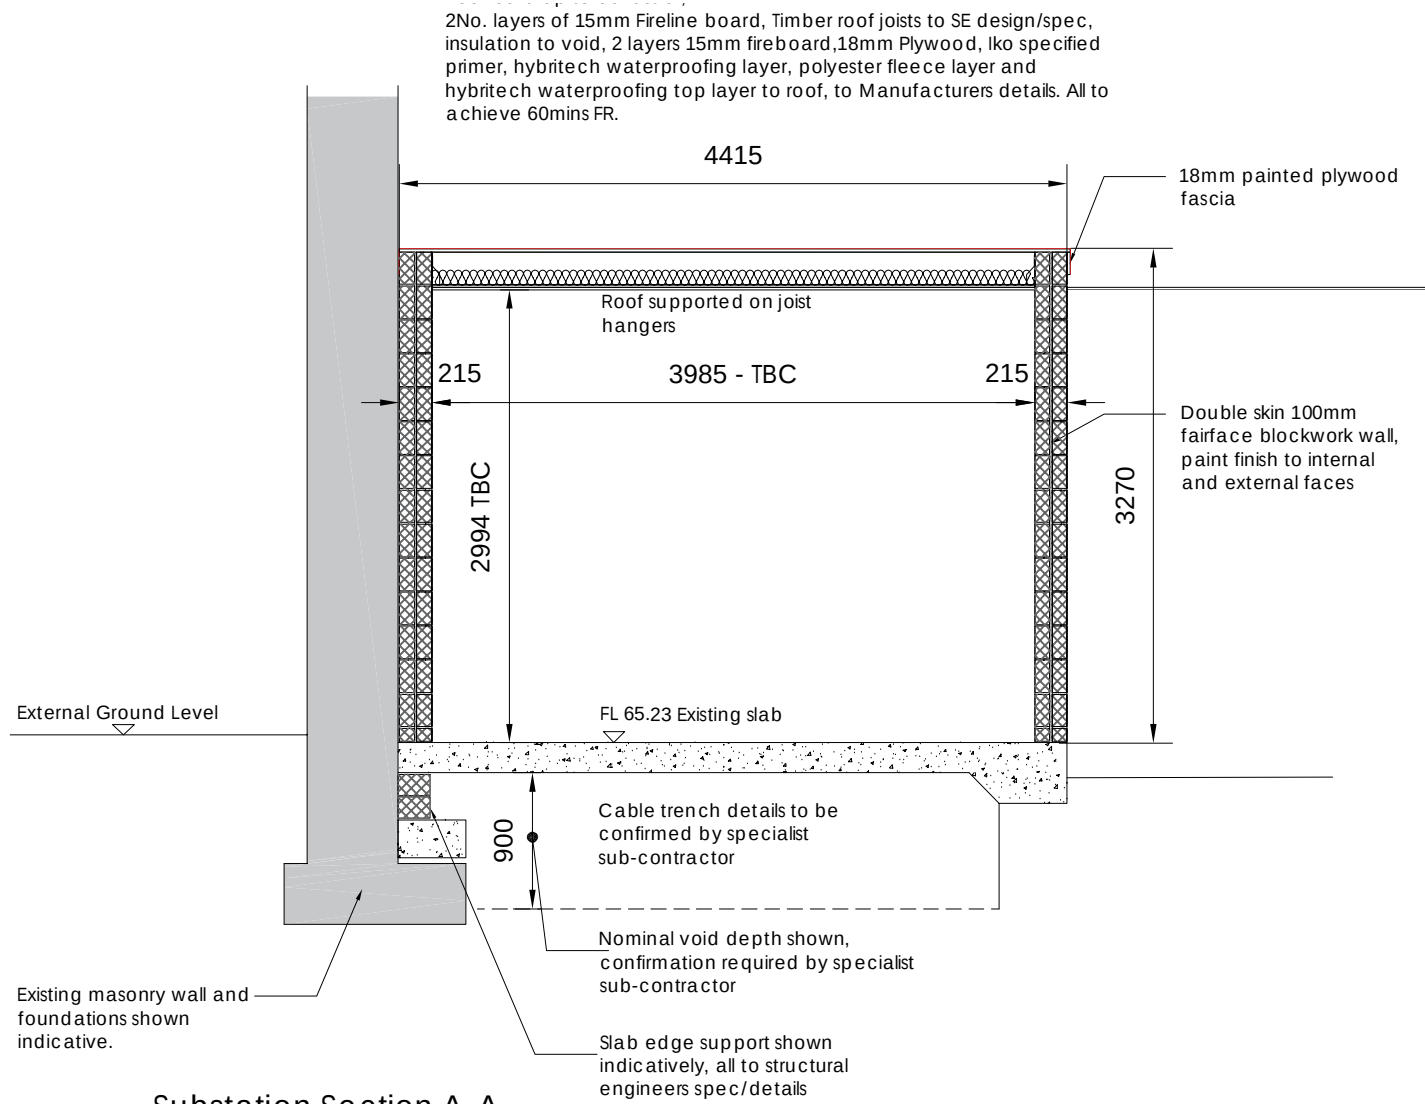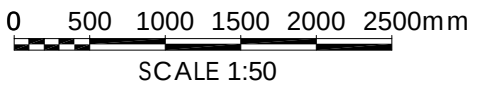

Substation Section A-A
1:50

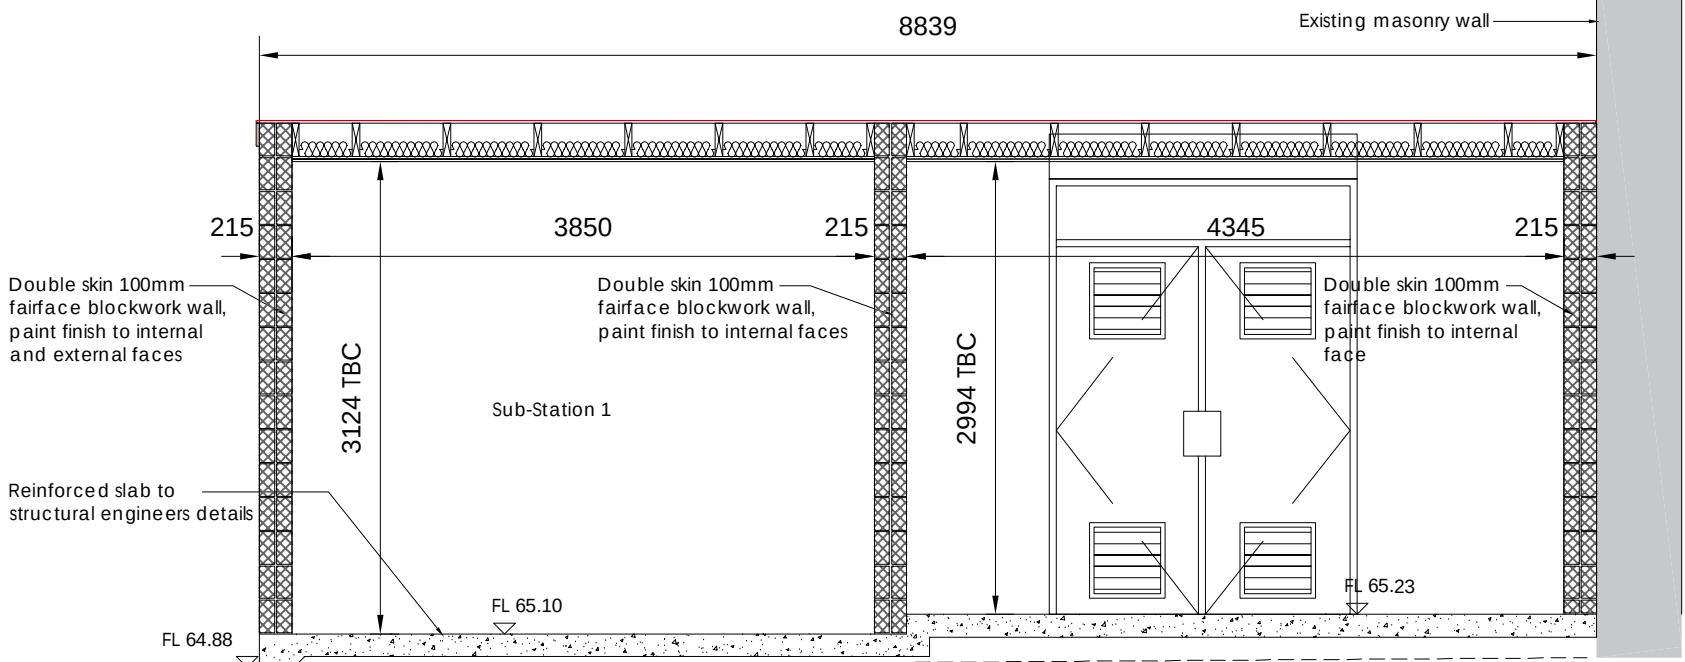

Substation Section B-B
1:50

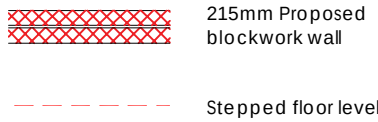

Key to Blockwork

The Harris Group Ltd does not accept liability for any deviation to our drawings or specification. This Drawing is copyright and may not be reproduced in whole or part without written authority. Do not scale off this drawing.

Rev	Date	Description	Drawn	Chk'd
P01	22.01.25	First issue for comment	ASC/KB	PS
P02	07.02.25	Updated substation 1, section B-B added.	MB	PRW
P03	18.02.25	Updated plan, elevation 2 & section A-A, updated LV Room door to single door.	PRW	MB
P04	17.03.25	Updated plan, sections and elevations walls revised to double skin 100mm blockwork (215mm).	MB	PRW



Architecture
Masterplanning
Interior Design

www.harrispartnership.com

Wakfield Manchester Milton Keynes Reading London Harrogate Edinburgh

Client



Project Title

Bus Depot Electrification

Queens Road Bus Depot

Drawing Title

Proposed Substation 1 Detail SH1

Drawn	Checked	Scale @A2	BIM Status	Date
ASC/KB	PS	1:50	-	01.25

Drawing Status	Rev.	THP Project No
Stage 4	P04	20514-3

Project No.	Originator	Volume	Level	Type	Role	Number
BFDEFP-QU	THP	BUO	PRO	DR	A	7701