




Section Elevation: A-AA
Scale: 1:100@A1


KEY:

1. Natural stone paving to public realm
2. Natural stone edge to rain gardens
3. FSC timber benches with weathered steel base
4. High quality shrub and perennial planting
5. Semi mature tree planting in soft
6. Semi mature tree planting in hard
7. Programmable Gobo lighting and light column
8. Litter and recycling bins
9. Flexible freestanding furniture
10. Existing railway viaduct
11. Existing wall retained
12. Drop-off/loading bay to Cambridge Street
13. Climbers on strained wire system

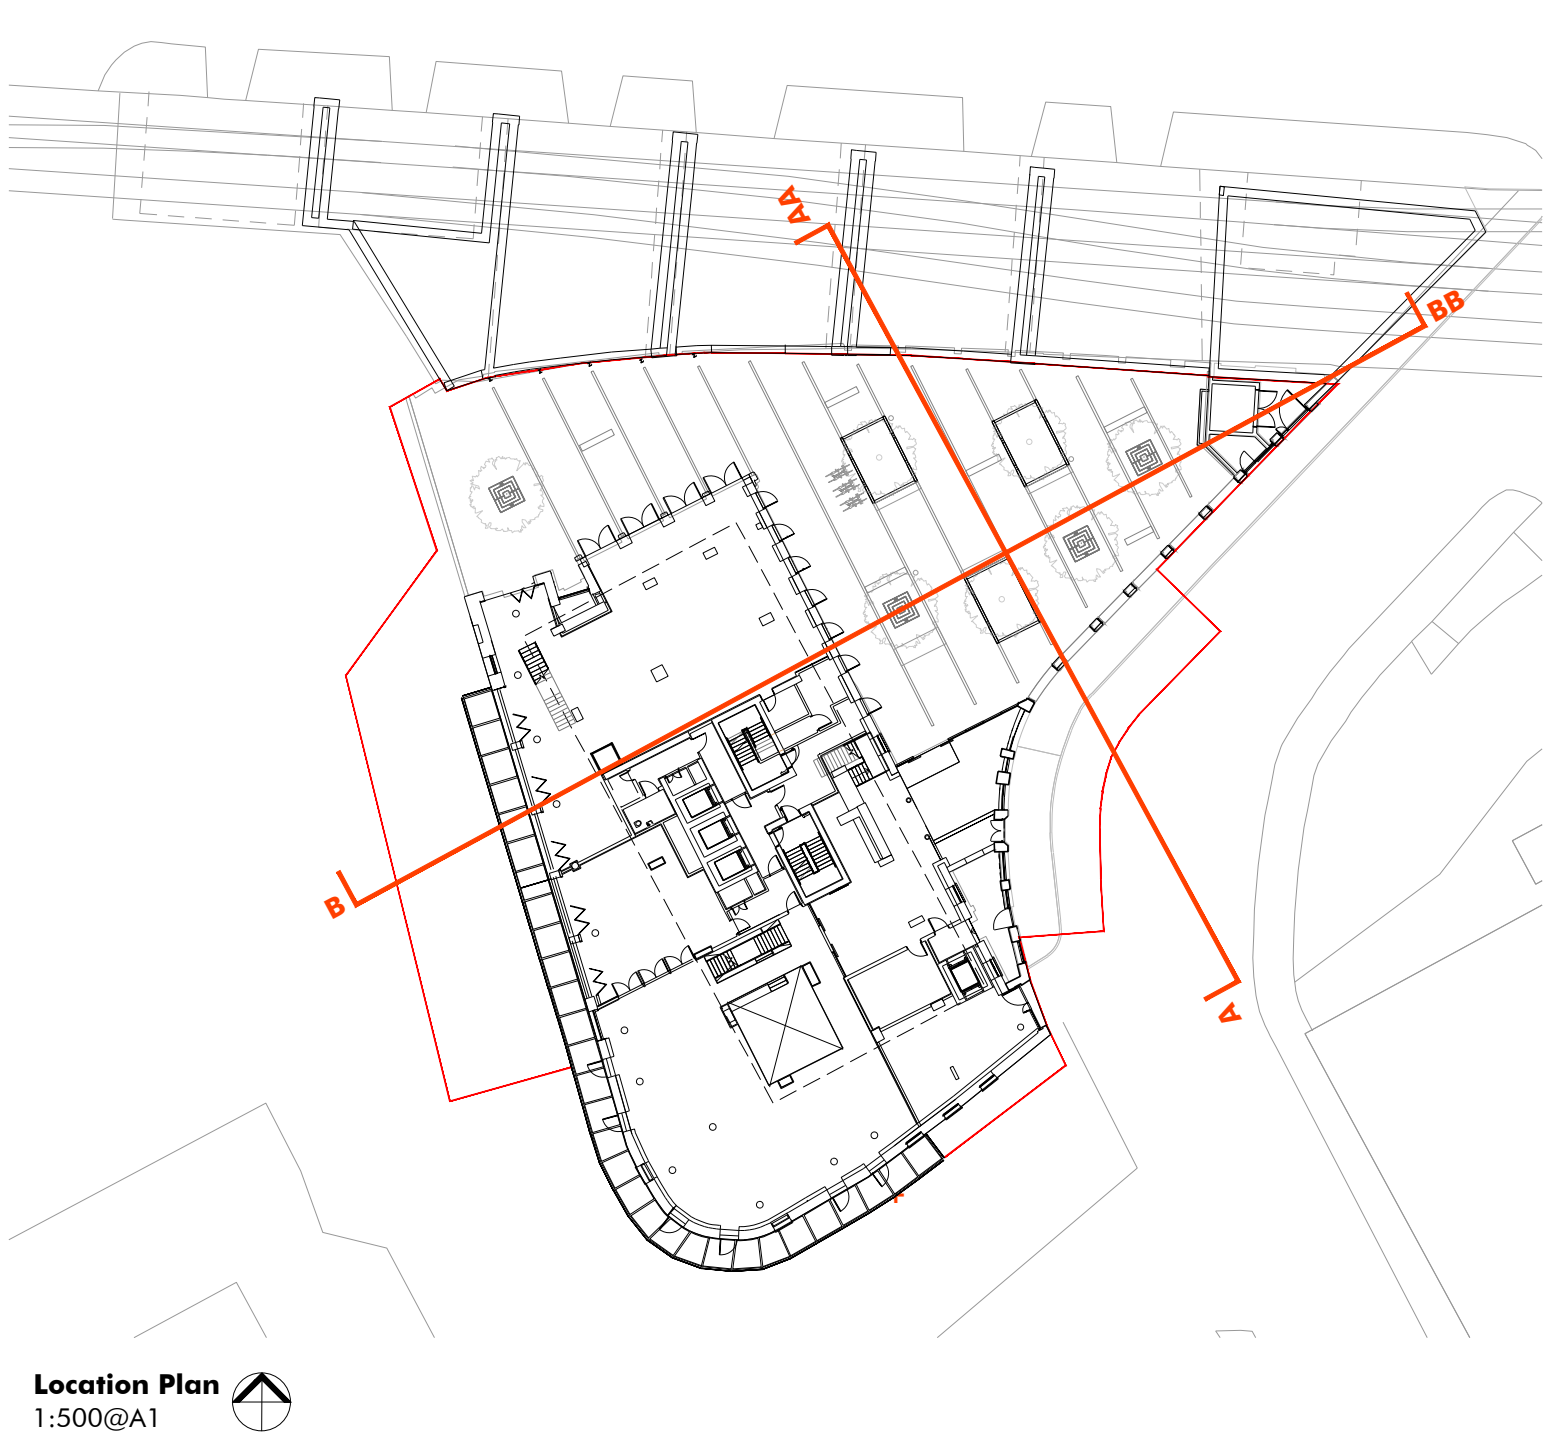

Section Elevation: B-BB
Scale: 1:100@A1

Revision	Description	Drawn by	Checked by	Date
P1	For Planning	AL	RG	23.11.23
P2	For Planning	AL	RG	05.04.24
P3	For Planning	AL	RG	02.12.24

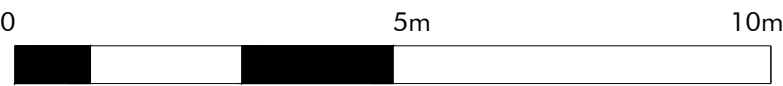

Macgregor • Smith Landscape Architecture			
project	Hotspur Press, Manchester	drawn by	AL
status	For Planning	checked by	RG
title	Landscape Site Sections	date	23.11.23
Xref	xref	scale	1:100@a1
drawing No	1391-500	revision	P3