



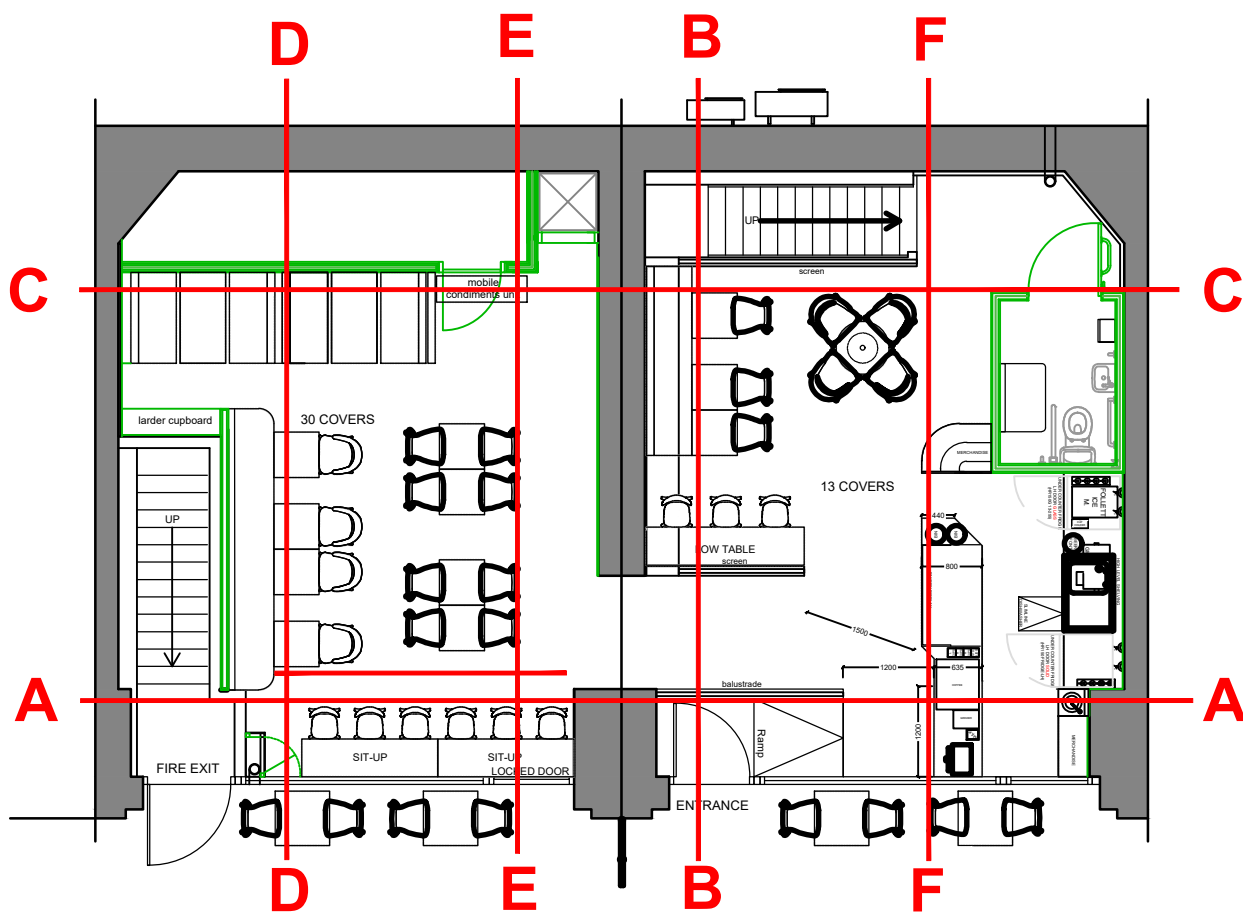


GROUND FLOOR - RREFERENCE PLAN
SCALE 1:100

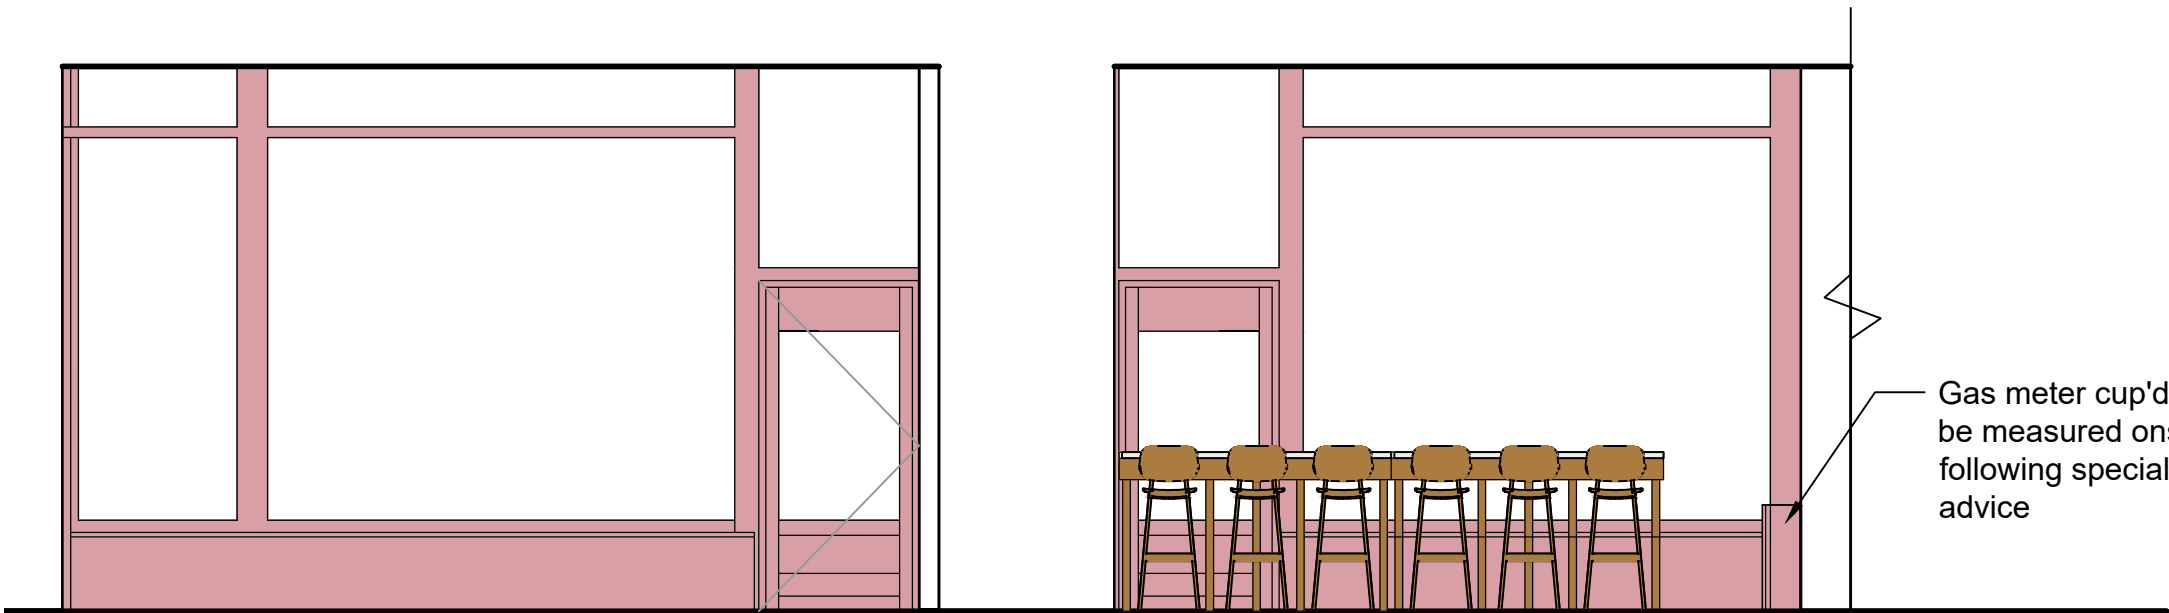


ELEVATION A - A
SCALE 1:50




ALL GRAPHICS TBC FOLLOWING CLIENT APPROVAL. SUPPLIED BY CLIENT.
*Images are design precedent only - text and images are subject to change

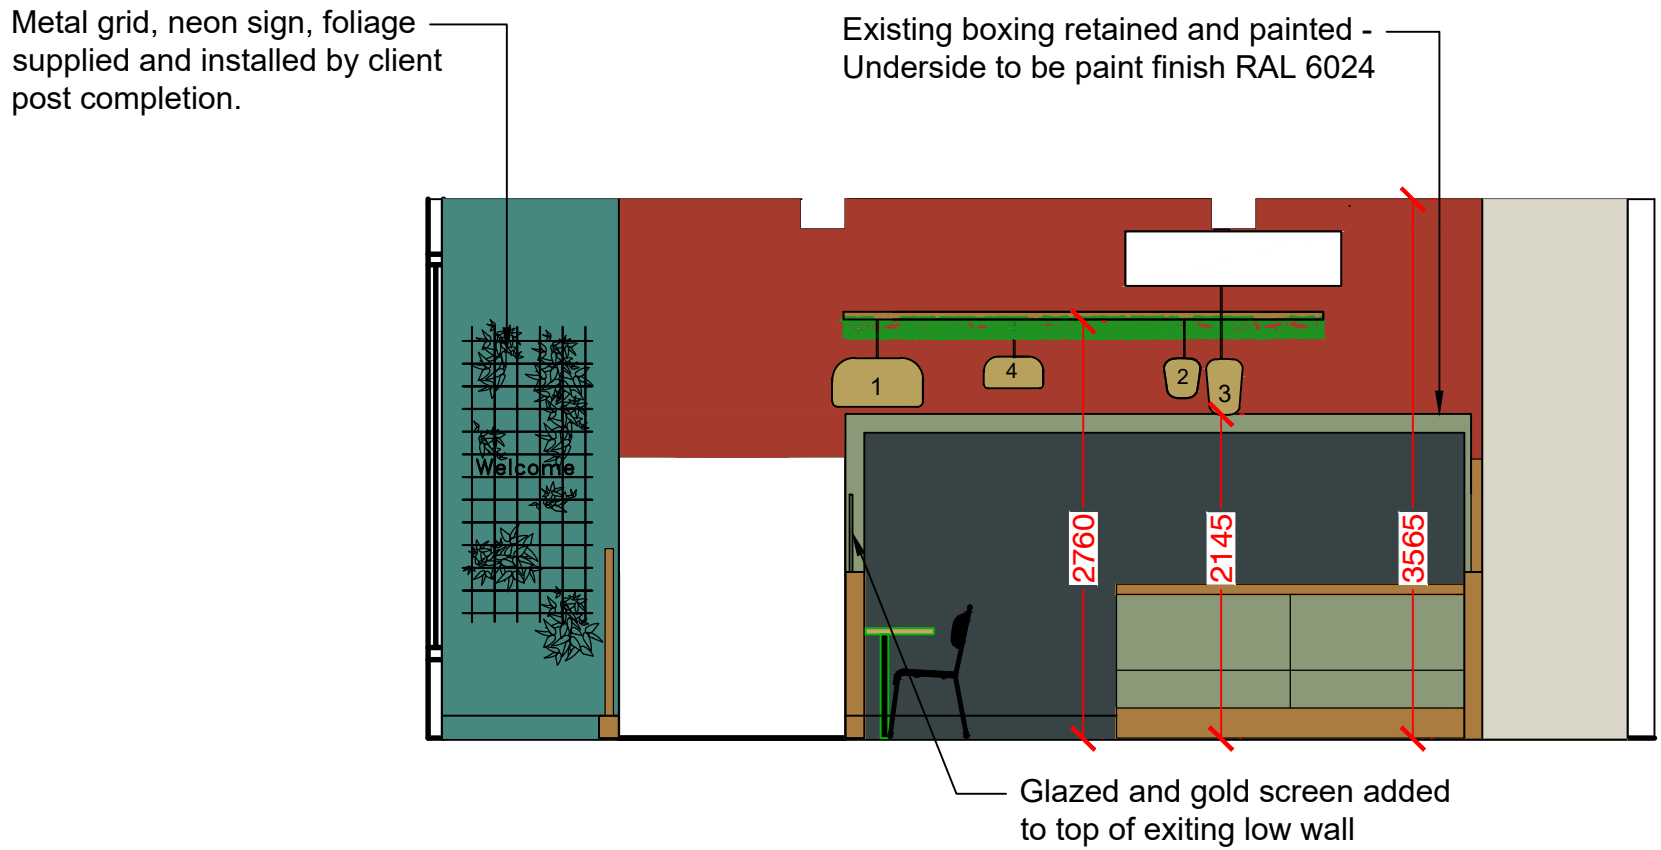


ELEVATION B - B
SCALE 1:50

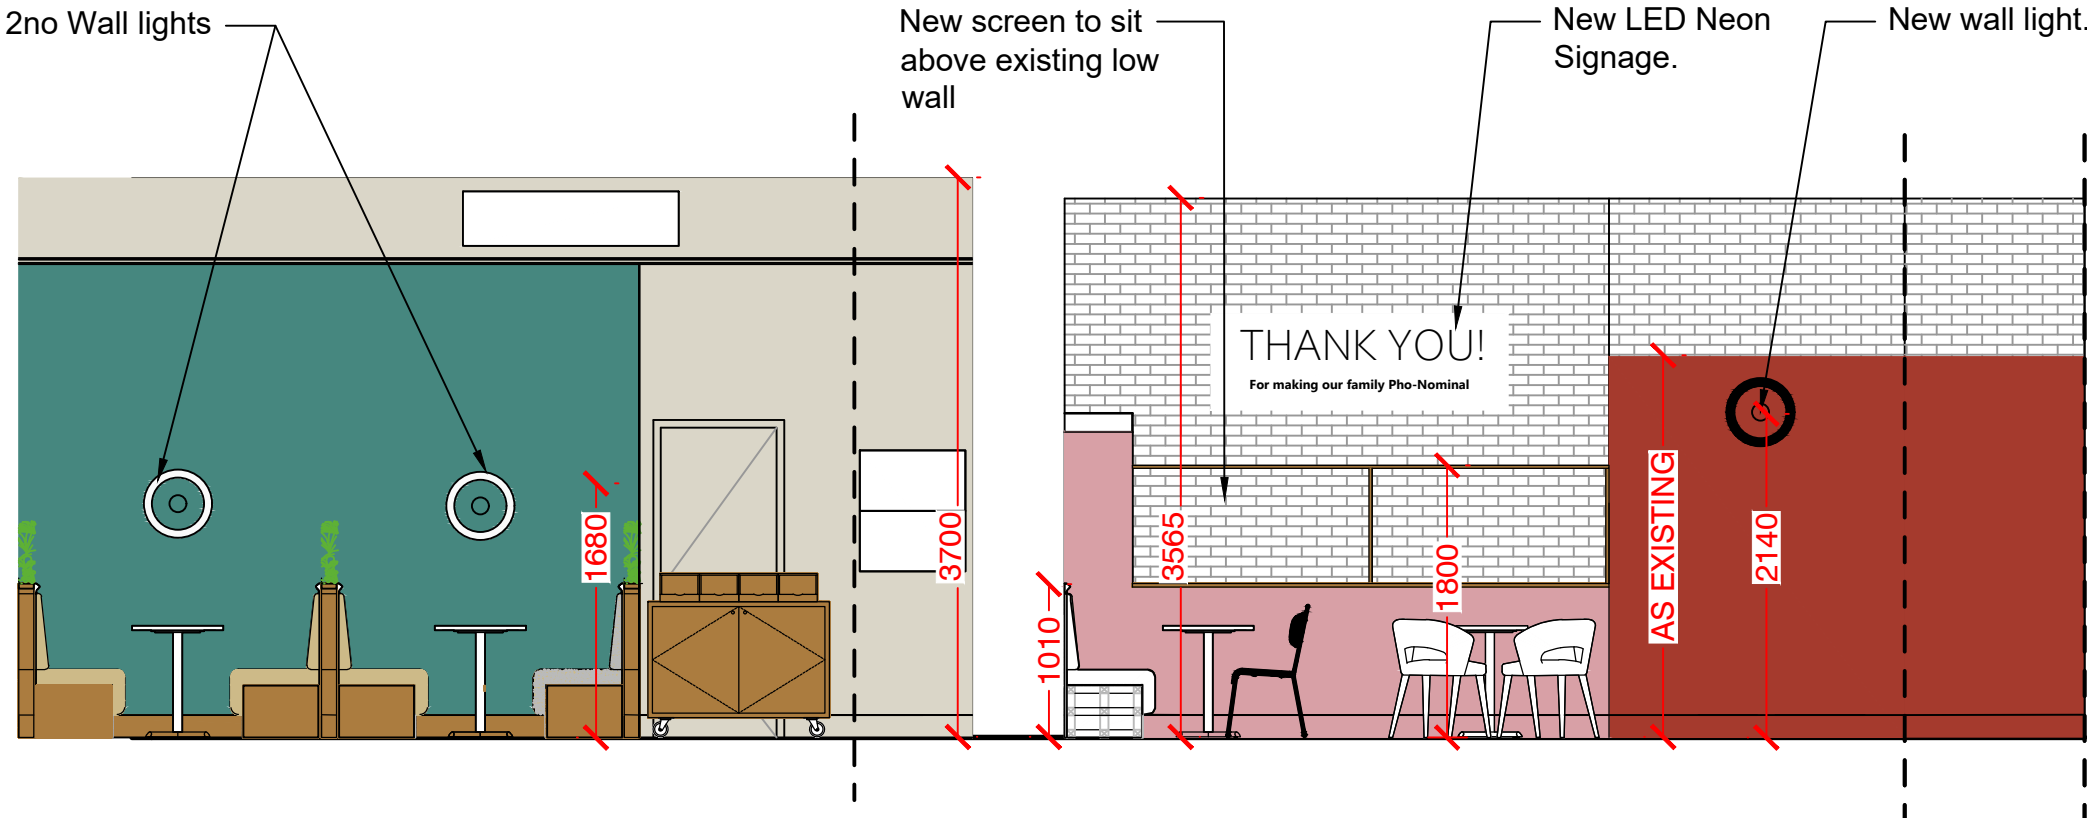


ELEVATION C - C
SCALE 1:50

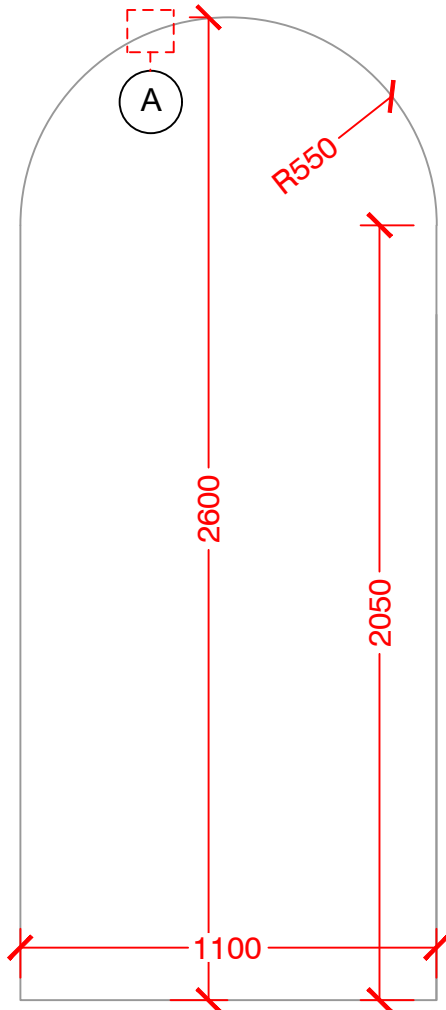


RECESSED WALL ARCH
SCALE 1:20

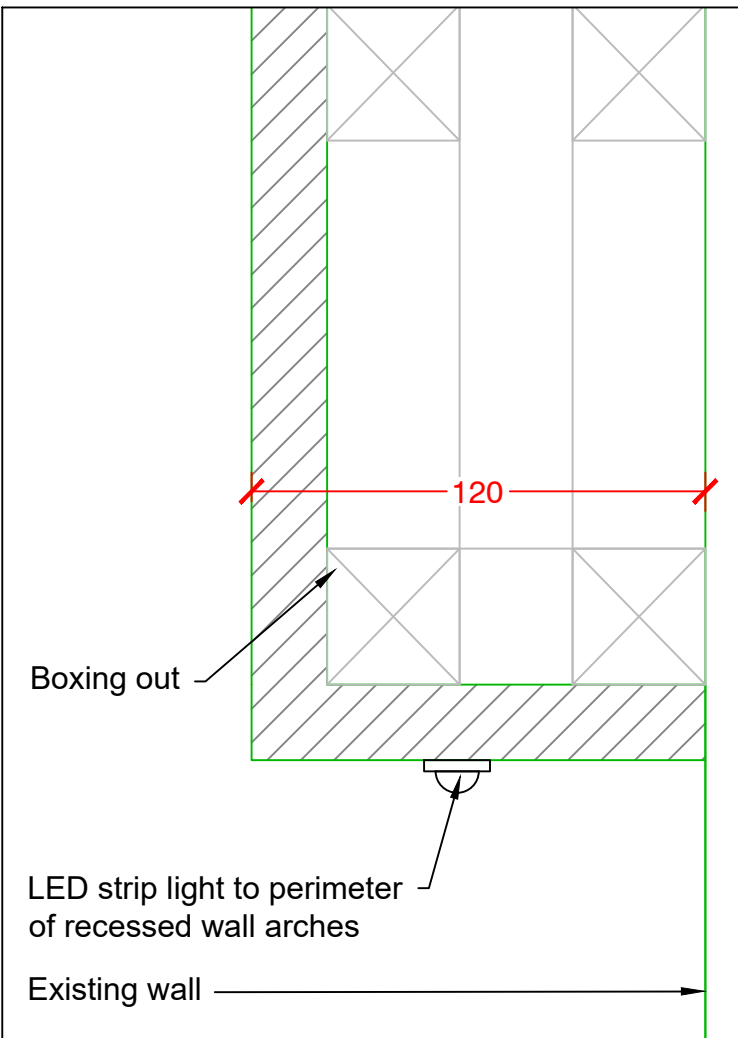


RECESSED WALL ARCH DETAIL A
SCALE 1:2

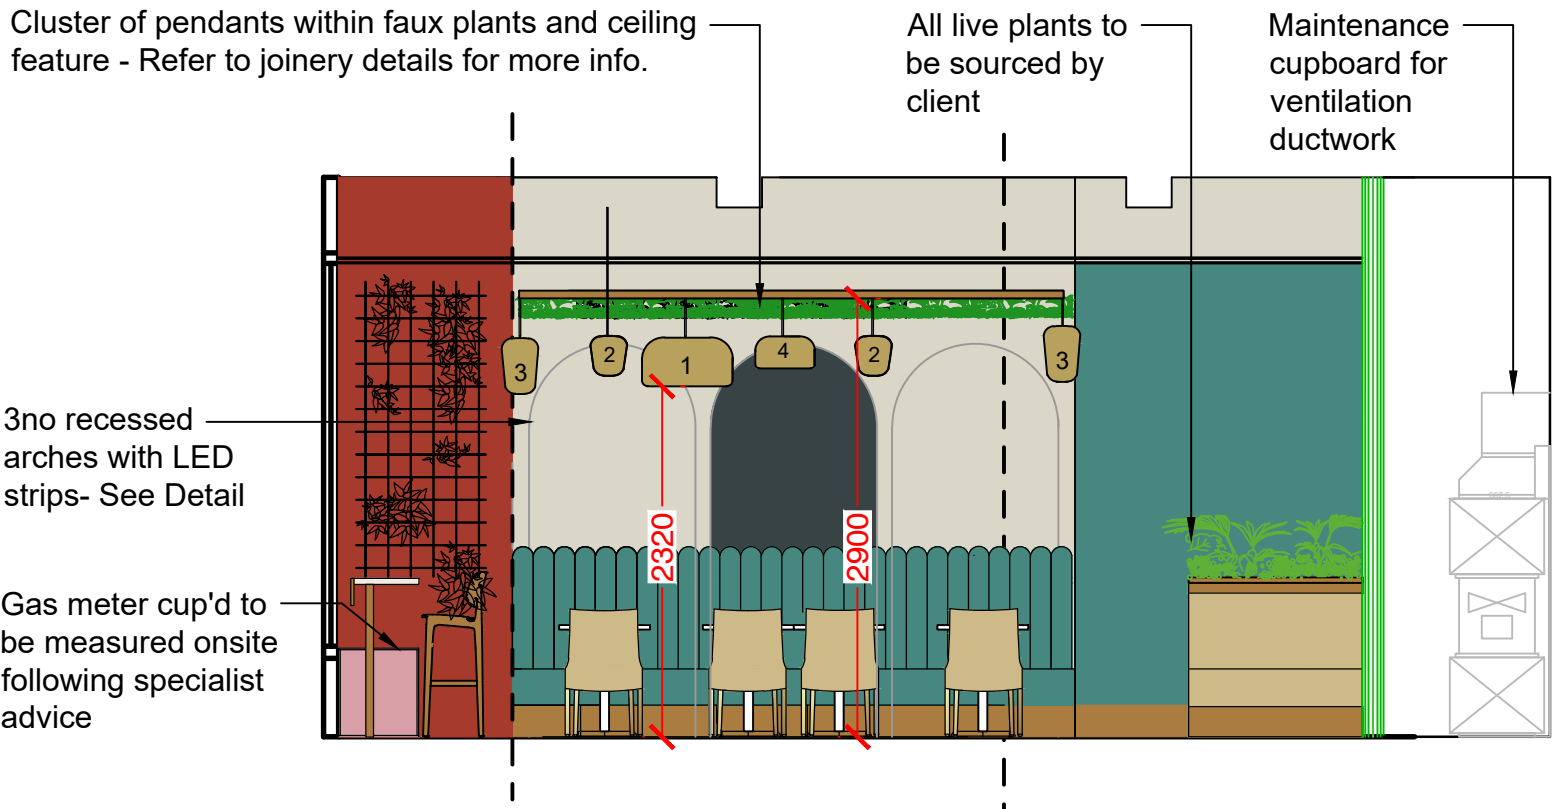

ELEVATION D - D
SCALE 1:50

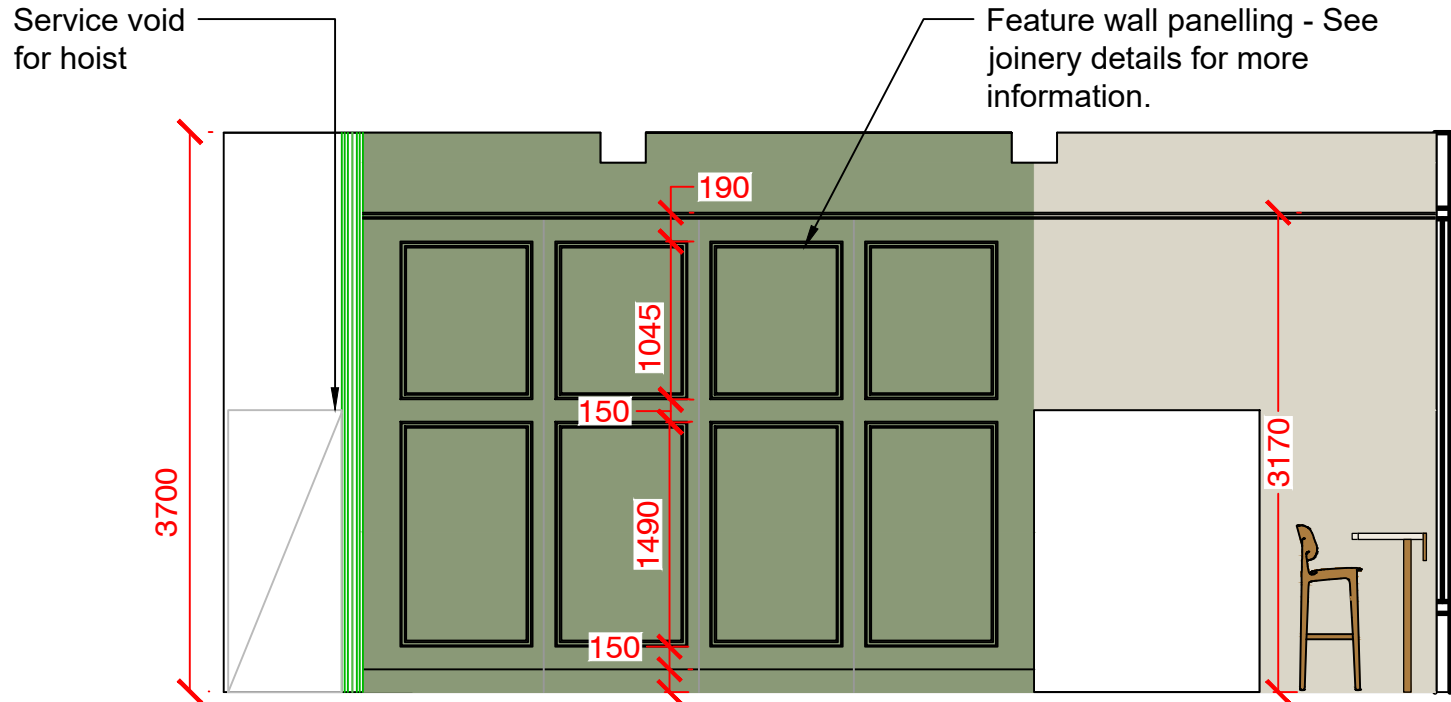

ELEVATION E - E
SCALE 1:50

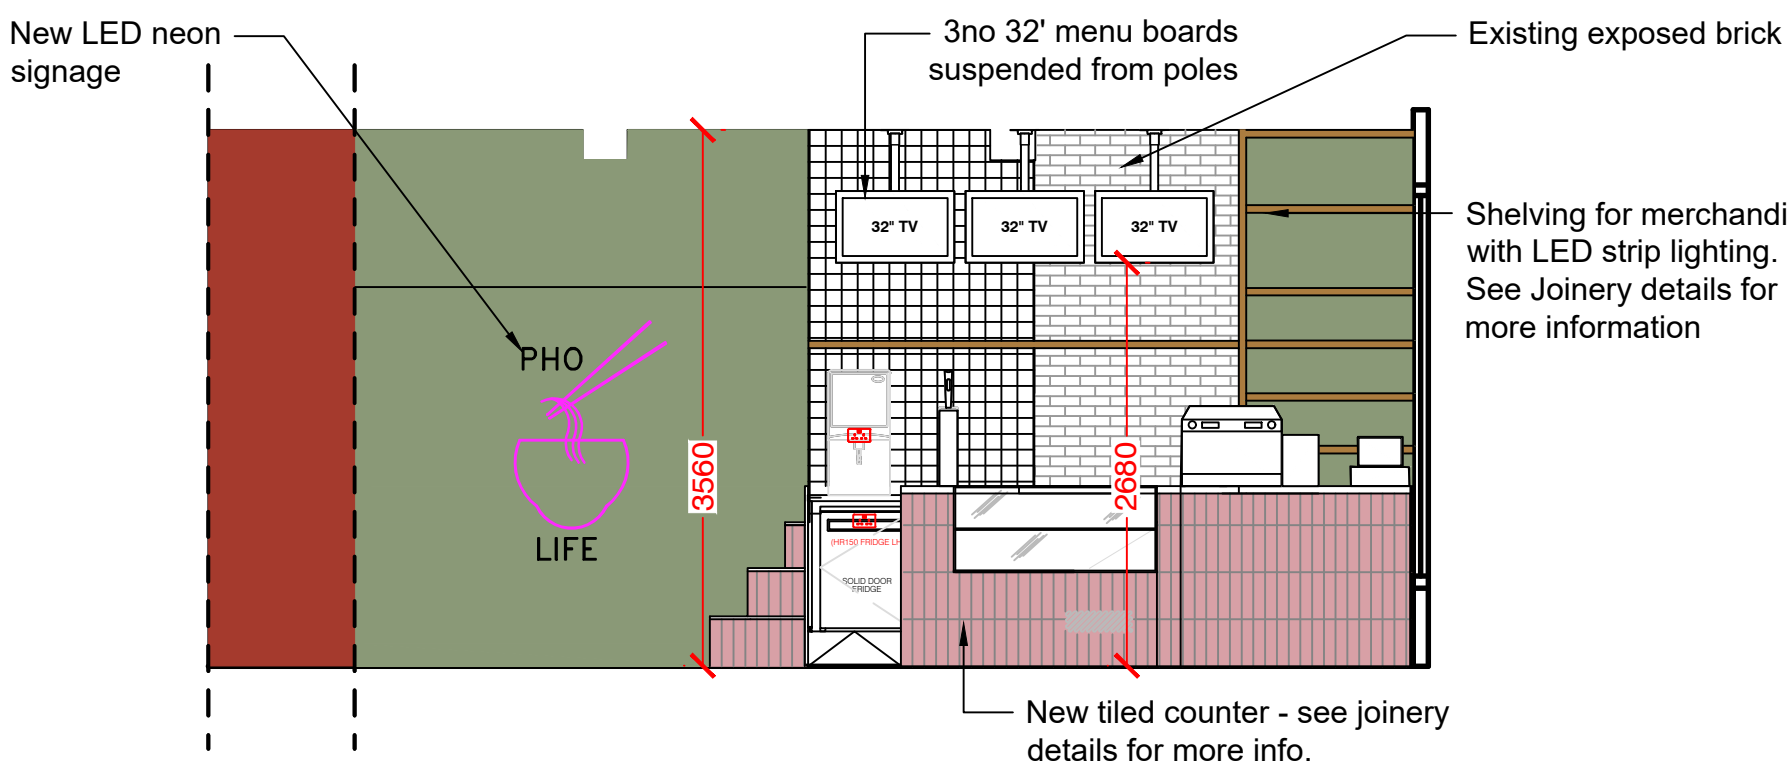

ELEVATION F - F
SCALE 1:50

GROUND FLOOR AND BASEMENT - ELEVATIONS - PROPOSED
SCALE 1:50

12/03/25	P4	PLANNING ISSUE - Size of dumb waiter reduced to suit specification. - Screen to balustrade lowered to client request. - Counter updated to include large coffee machine	HE	LG
10/02/25	P3	PLANNING UPDATE TO JOB EMAIL 04.02.25: - Services cupboard with ventilation and hoist added, furniture arrangement and elevations updated to suit	LG	HE
20/12/24	P2	PLANNING UPDATES TO JOB EMAIL 19.12.24: - Dumb Waiter omitted	HE	LG
22/10/24	P1	PRELIMINARY	HE	LG
Date	Rev	Details	Drawn	Chk

Issue:	For Information	Stage:	S4
Client:	DOUX CHATON		
Project:	265-267 Deansgate Terrace Deansgate Manchester M3 4EW		
Title:	GROUND FLOOR ELEVATIONS		
Date:	08.08.24	Drawn:	HE
Scale:	VARIES @ A1	Checked:	LG
DWG NO:	202393_M1NT_XX_ZZ_A_DR_1007	Rev	P3
M1NT STUDIO. www.m1ntstudio.com hello@m1ntstudio.com			