



Key

- denotes LBC application for proposed new fit-out/ installation
- landlord areas consented under application 130043/L/O/2021

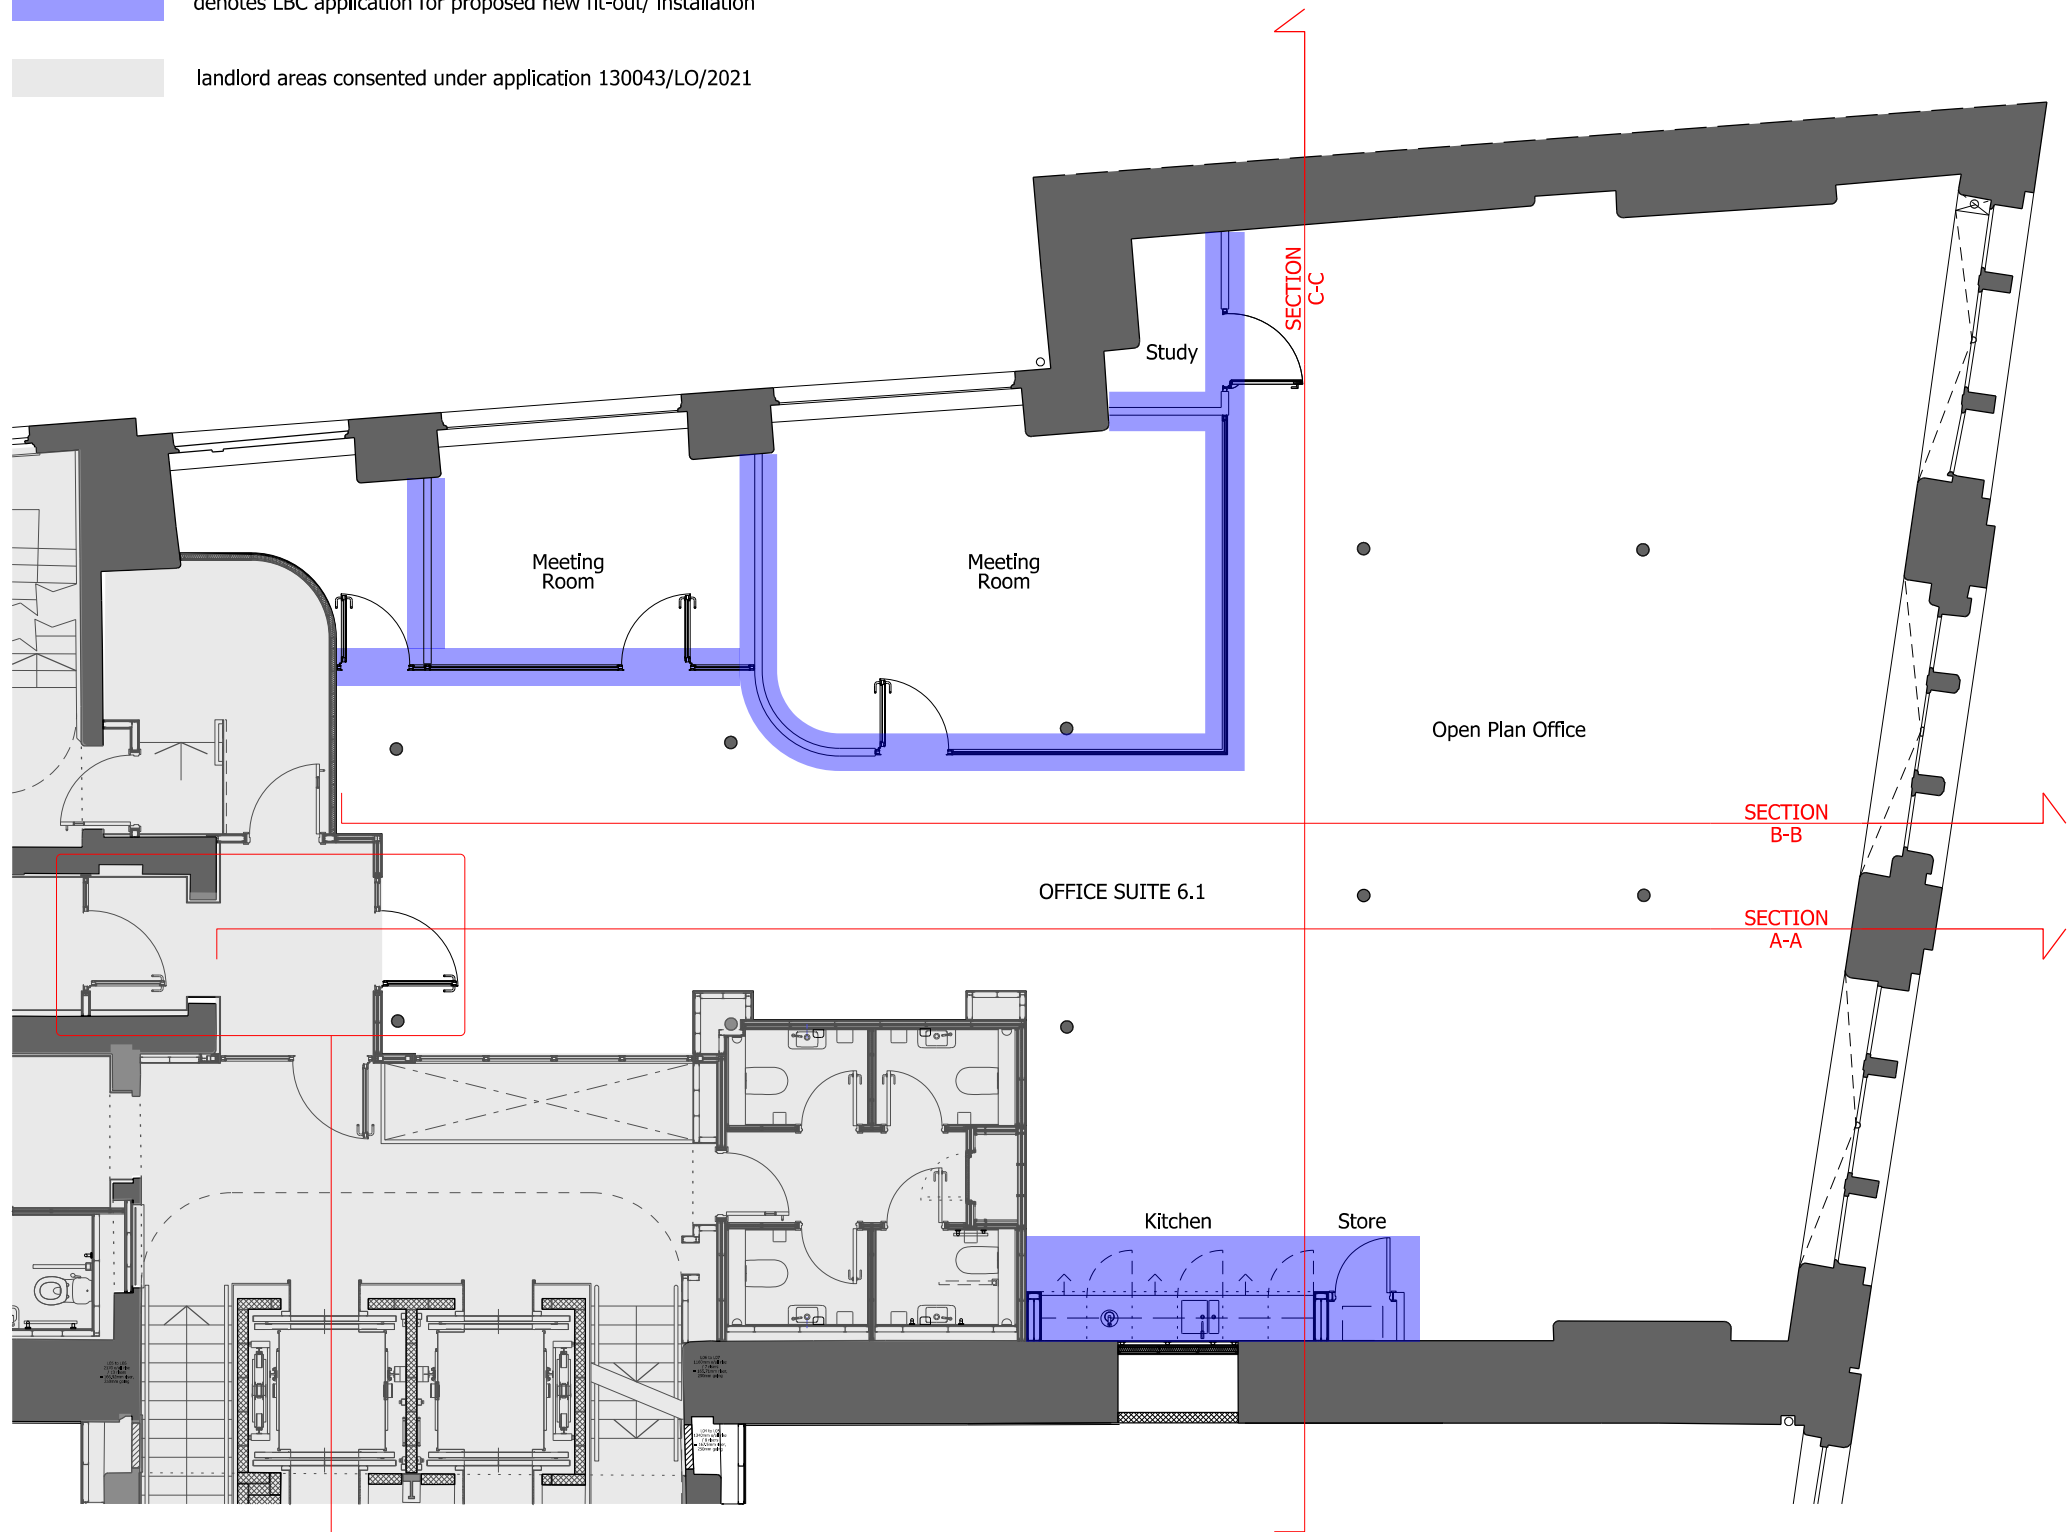


General Arrangement Plan
1:100

Formation of new sub lobby to level 06
floorplate included within this LBC application.
Please refer to separate drawing al(04)602

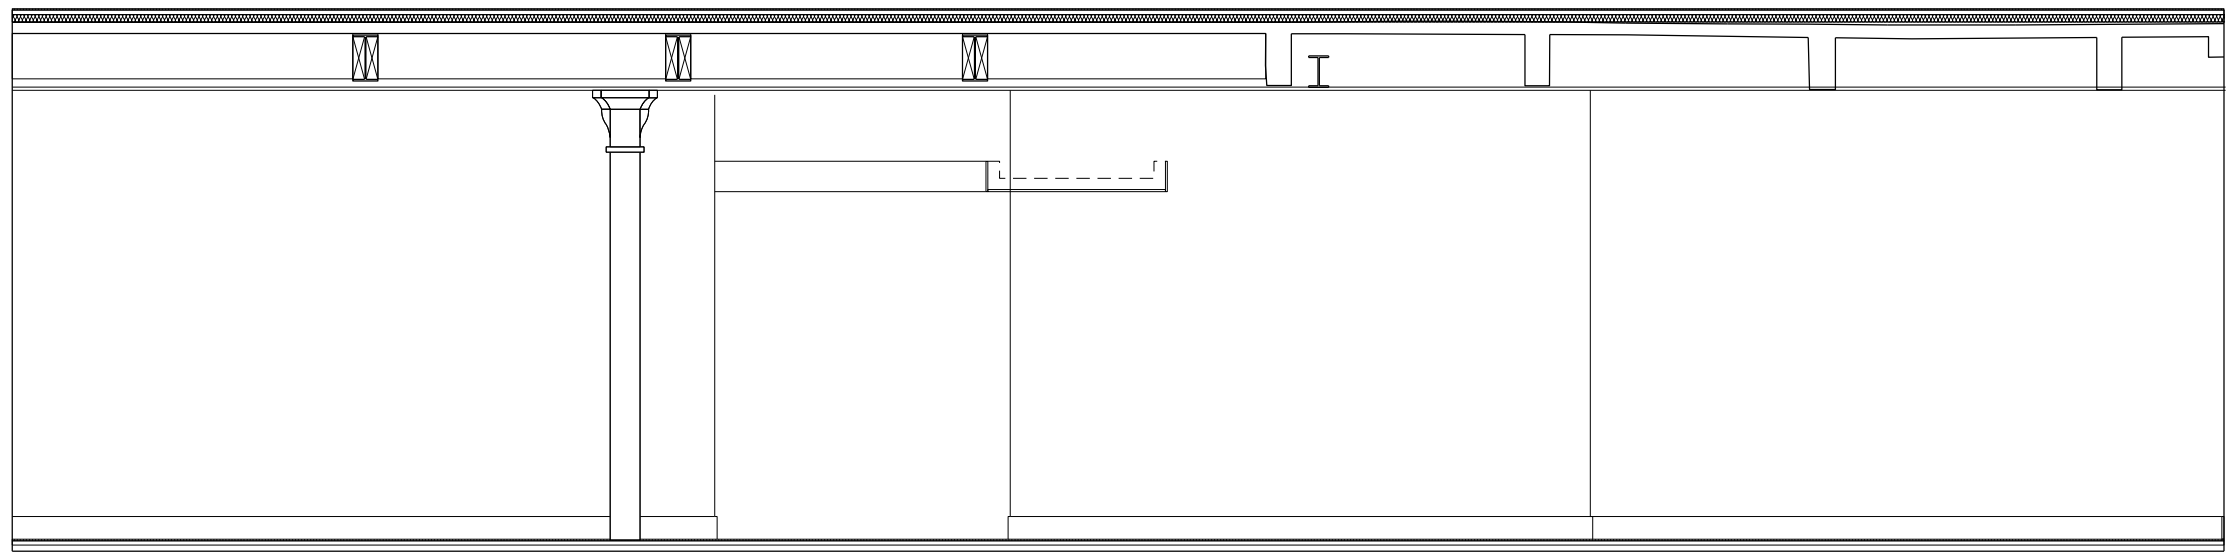

Section C-C - Existing
1:50

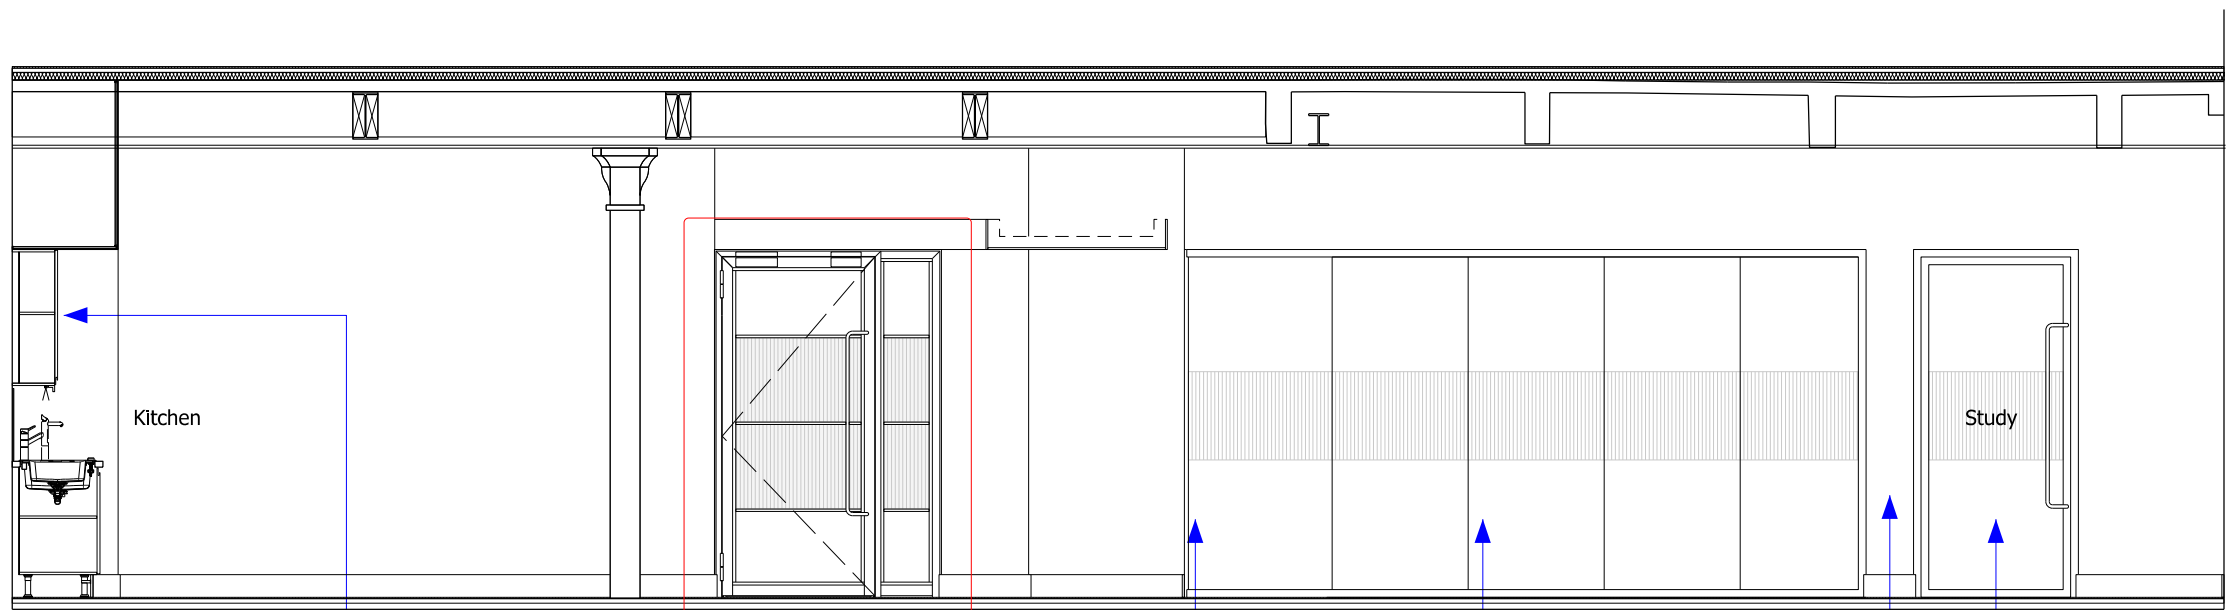

Section C-C - Proposed
1:50

New fitted kitchen - base/ wall
units and appliances, installed
within metal framed stud
partitions and bulkhead


Formation of new sub lobby to level 06
floorplate included within this LBC application.
Please refer to separate drawing al(04)602

Glazed screen
returns on corner

New metal framed, glazed
meeting room screen


New metal framed, glazed
meeting room screen & door

New full height metal framed stud partition

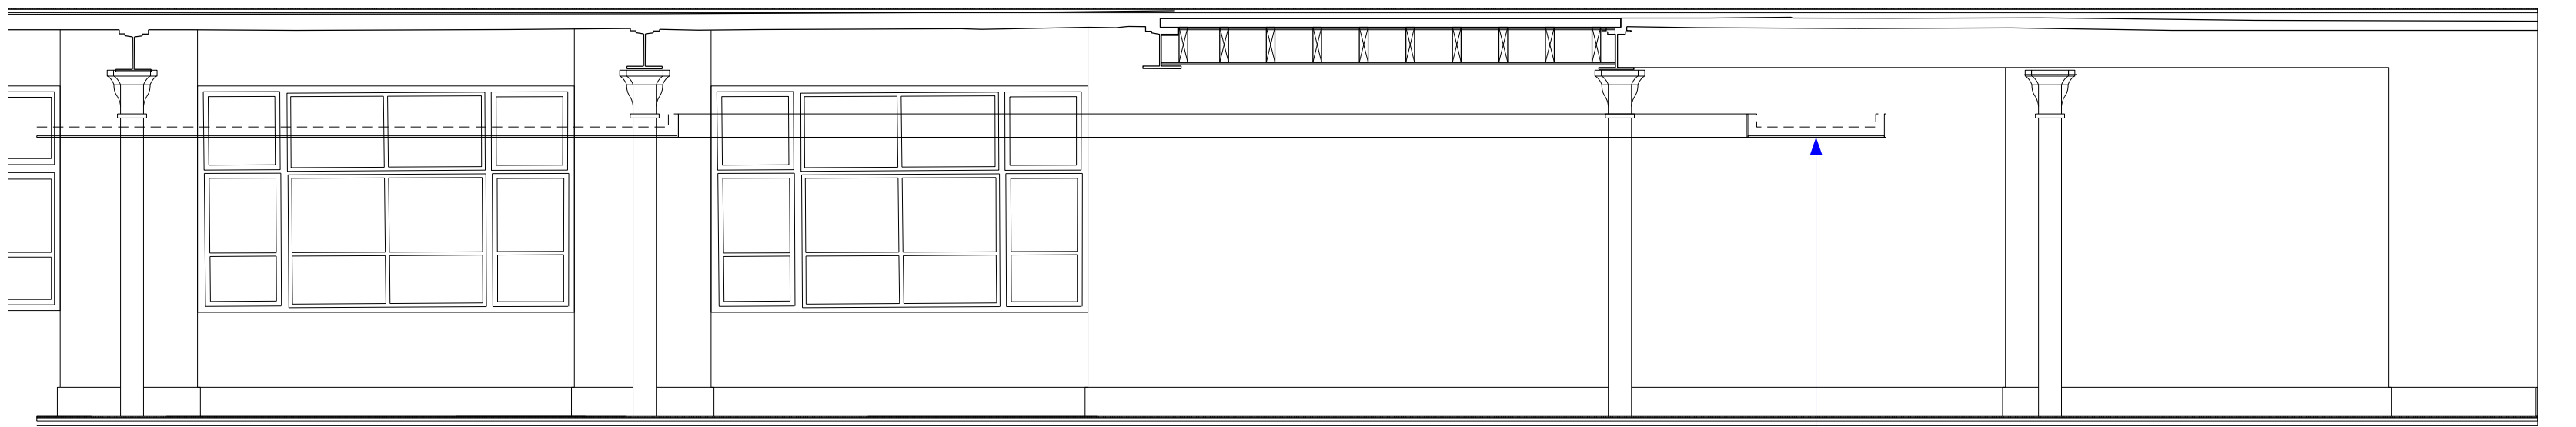

Section B-B - Existing
1:50

Metal framed plasterboard
ceiling raft concealing building
services (consented under
application 130043/L/O/2021)

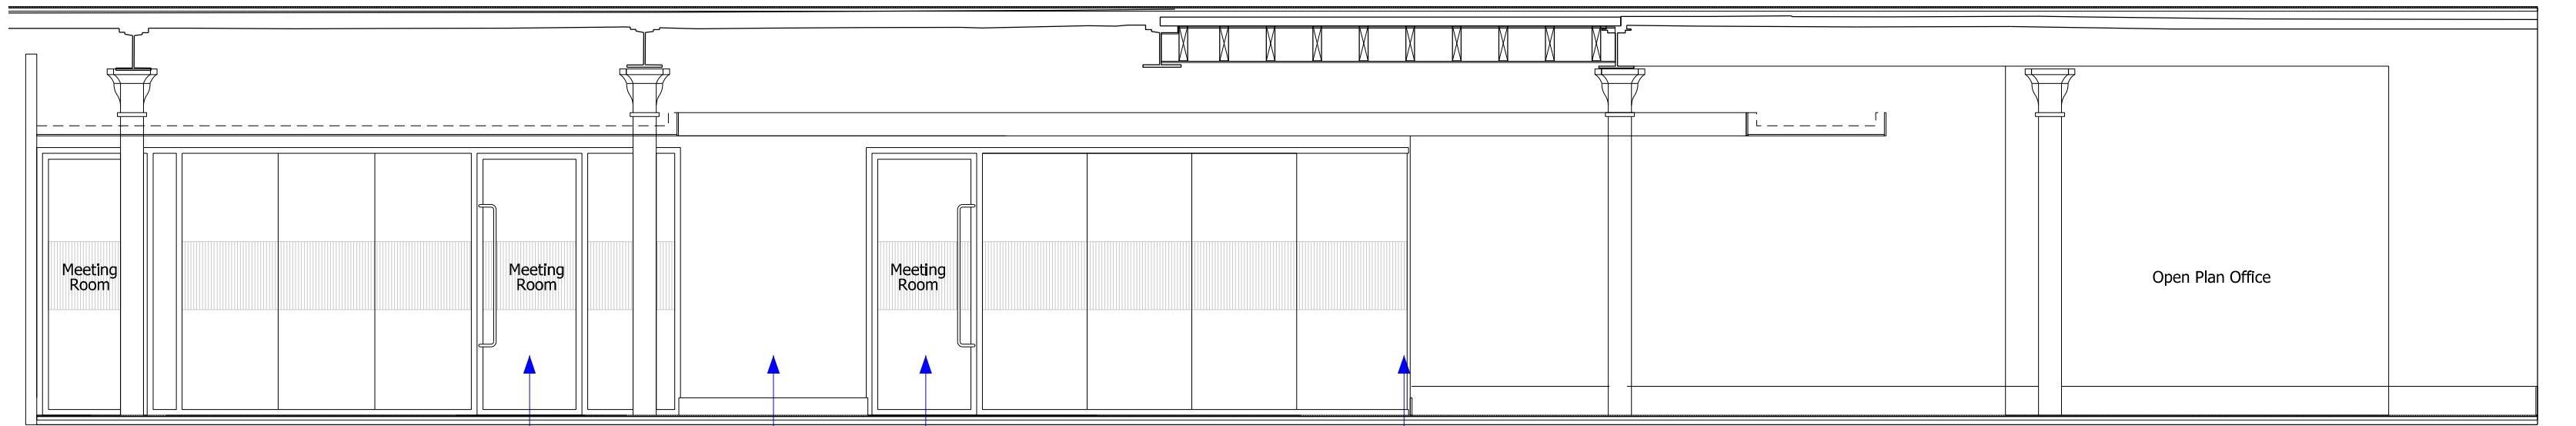


Section B-B - Proposed
1:50

New metal framed, glazed
meeting room screen & doors

New full height metal framed stud
partition (curved radius corner)


New metal framed, glazed
meeting room screen & door

Glazed screen
returns on corner

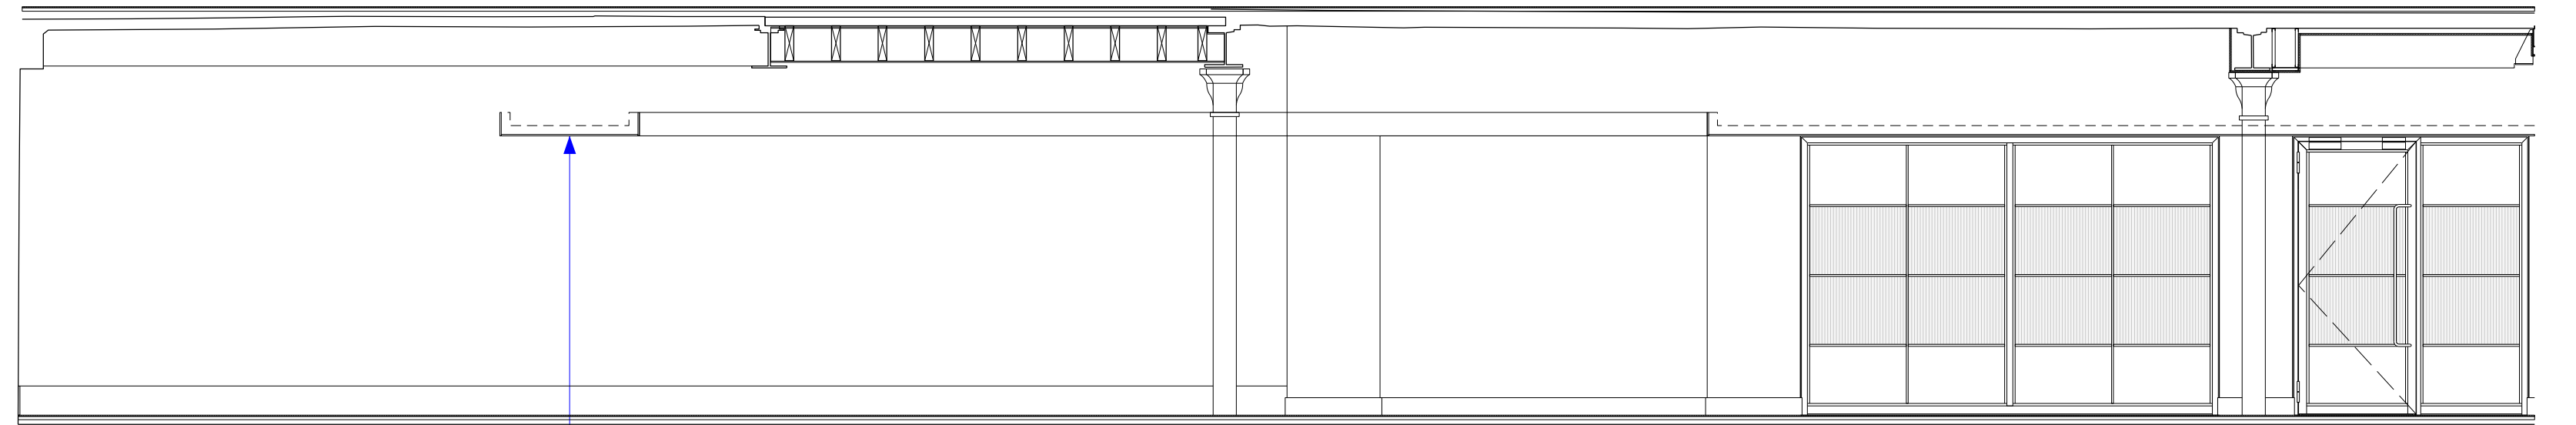

Section A-A - Existing
1:50

Metal framed plasterboard
ceiling raft concealing building
services (consented under
application 130043/L/O/2021)

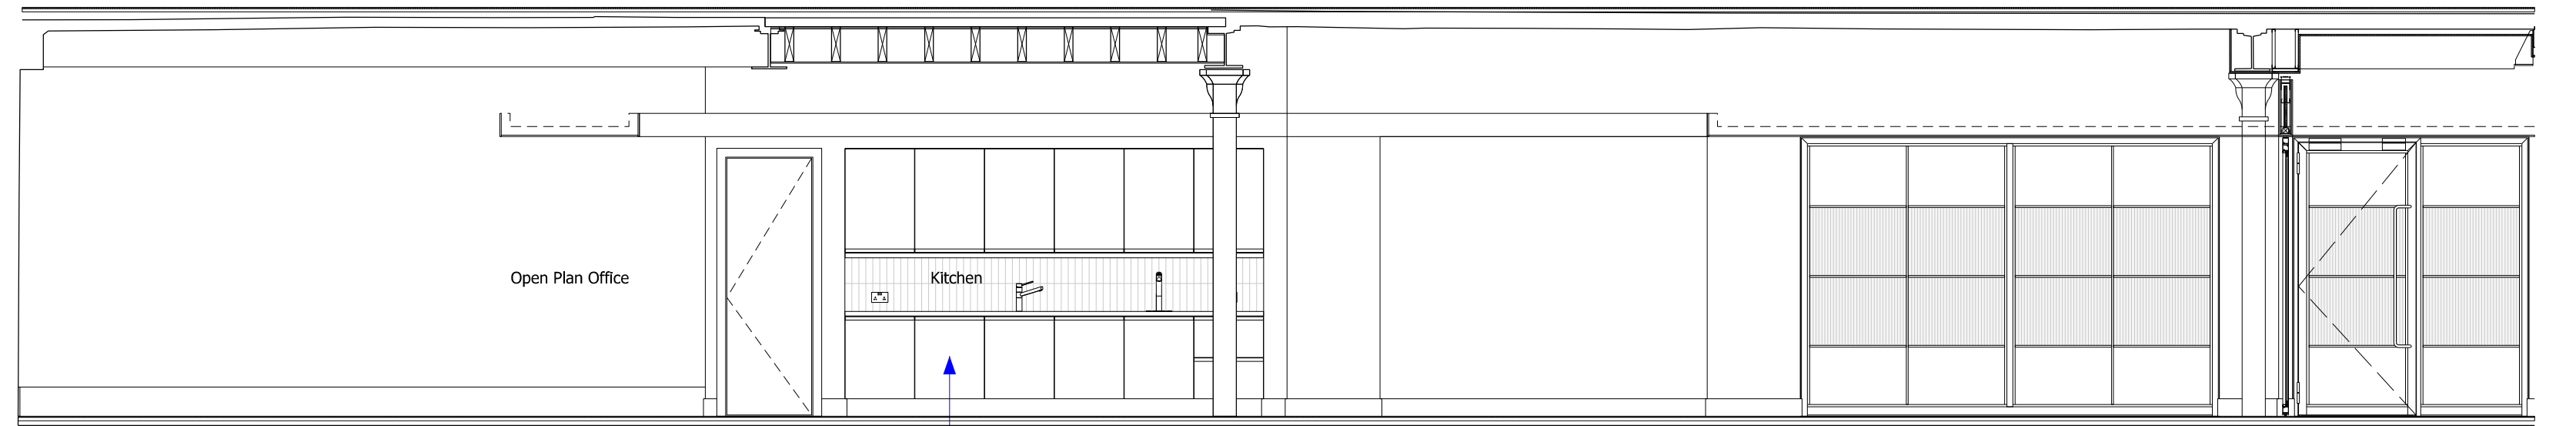

Section A-A - Proposed
1:50

New fitted kitchen - base/ wall
units and appliances, installed
within metal framed stud
partitions and bulkhead

revision notes

rev P01 - 2024-12-20 - Issued for Listed Building Consent
rev P02 - 2024-12-21 - Issued for Listed Building Consent
additions to meeting room glazed screens and study rooms
following consultation with RIBA identified consented offices
rev P03 - 2024-12-21 - Issued for Listed Building Consent
- addition to large meeting room glazed screen extent

project 40-46 Princess Street
client Wittington Investment Properties
job no. 0247
drawing no. al(04)633

drawing title
drawing scale
drawing rev

Internal Elevations - Suite 6.1 (Eastern Building)
1:50 @ A1
December 2024
P03