


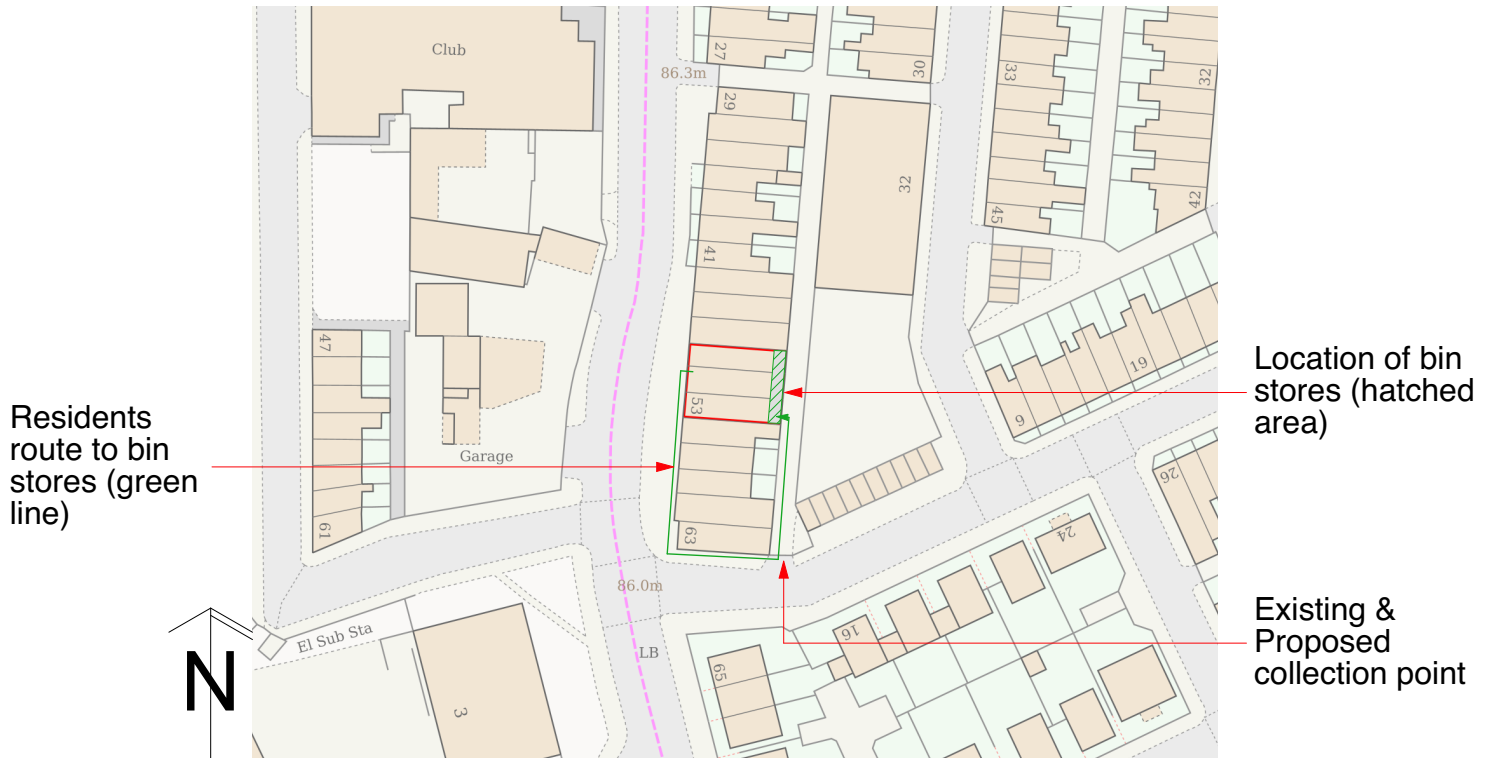

GOODCHILD DESIGN
PARTNERSHIP

0161 850 8586
07764 772 622

goodchild.design@icloud.com

132-134 Great Ancoats St
Manchester M4 6DE



Mr Mohammed Bilal

49-53 Kenyon Lane Moston
Manchester M40 9JG

DO NOT SCALE FROM THIS DRAWING

**Loft Conversion with Rear
Dormer & CofU to 1st & 2nd
Floors to HMO Accomodation**

Scale: 1:1250

Sheet: Supplemental

Bin Stores

N1378(P)