


Section through steps
Showing existing handrail

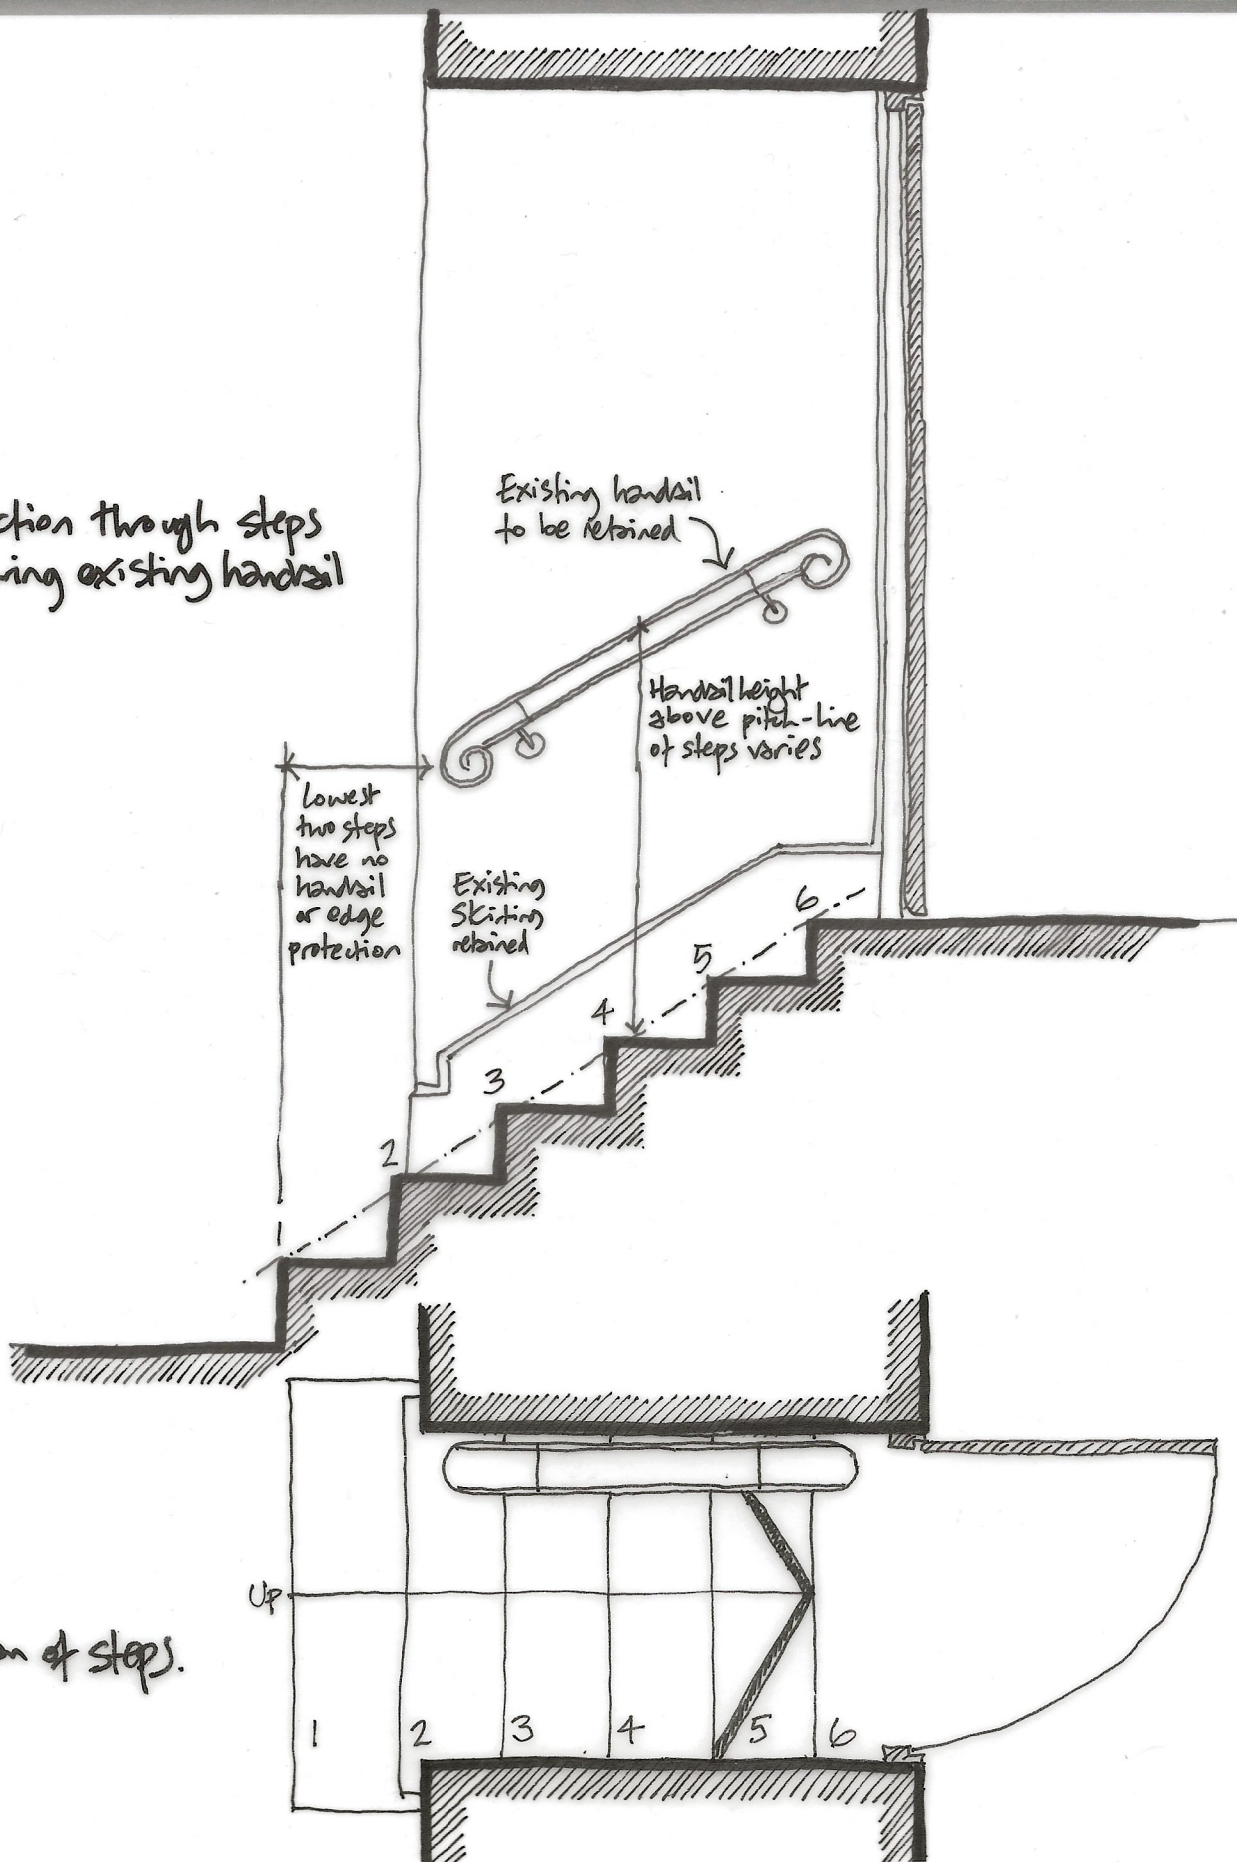

Plan of steps.

firman | consulting

Revisions:

01 - Issued for Listed Building Consent

White House | Heol Las | Llantrisant | Pontyclun

Rhondda Cynon Taff | Wales | CF72 8EG

07768 764096

Manchester Crown Court, Minshull Street

CPS Room Steps Existing

firman | consulting Ltd

is a limited company registered in England and Wales with registered number 14998739

Registered office 266-268 Stratford Road, Shirley, Solihull, West Midlands B90 3AD

25-03-DWG-03-01 10th March 2025

Scale: 1:20 @ A4