

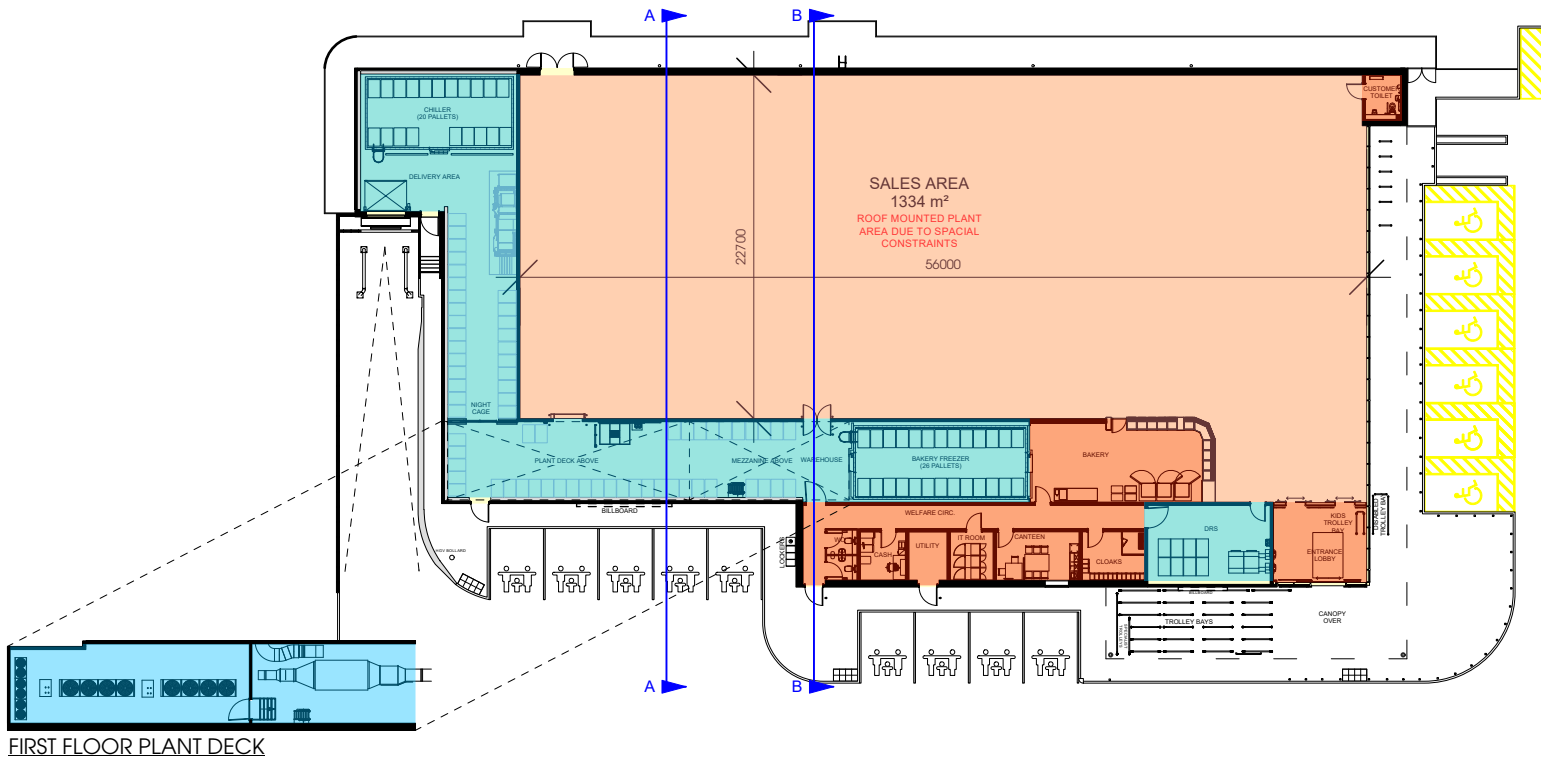


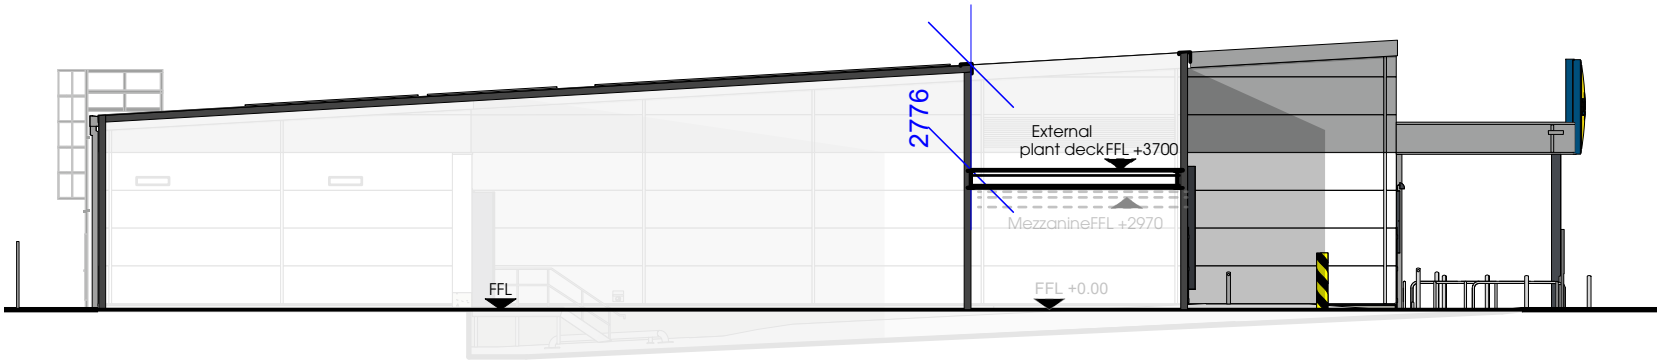

SECTION A-A

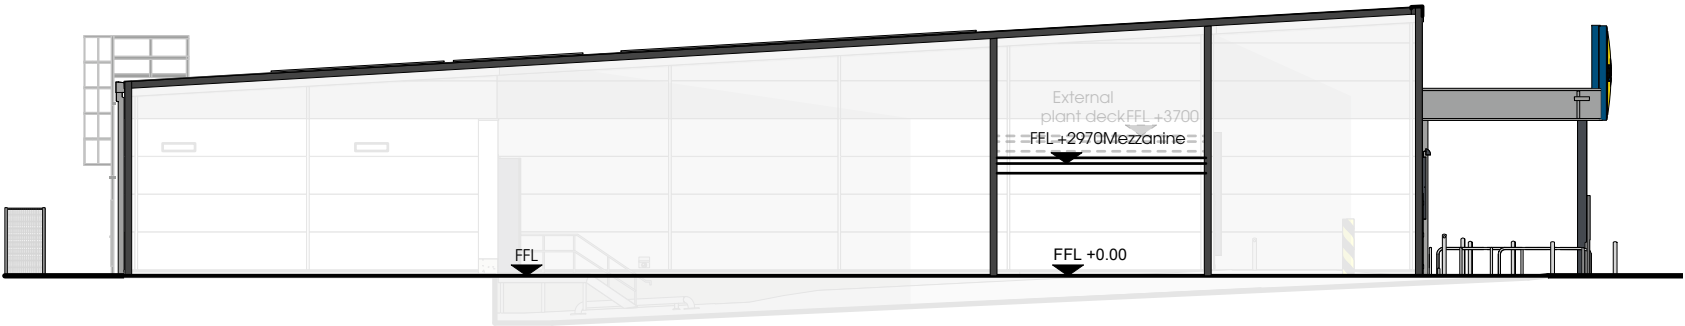

SECTION B-B

THIS DRAWING IS COPYRIGHT, AND REMAINS THE PROPERTY OF HTC ARCHITECTS. IT MUST NOT BE REPRODUCED, USED, DISCLOSED OR TRANSMITTED TO THIRD PARTIES IN ANY FORM, IN WHOLE OR IN PART, WITHOUT PRIOR WRITTEN PERMISSION.

DO NOT SCALE!
ALL DIMENSIONS SHOULD BE CHECKED ON SITE BEFORE WORK COMMENCES

Rev.	Date	Description	Drawn
------	------	-------------	-------

client



Lidl GB Ltd

project
Hollinwood Ave, Manchester

drawing title
Proposed GA Sections

date February 2025

status Planning

scale 1:200 @ A3

drawn JBH checked MH

job no. 3607 dwg no. P300 rev.

htcarchitects

York Place Studio
8 Britannia Street
Leeds
LS1 2DZ
T: (0113) 244 3457
E: info@htcarchitects.co.uk