




 

Proposed single storey home office.
Materials used in any exterior work are to be of a similar appearance to those used in the construction of the exterior of the existing dwellinghouse.
Side windows to be obscurely glazed.

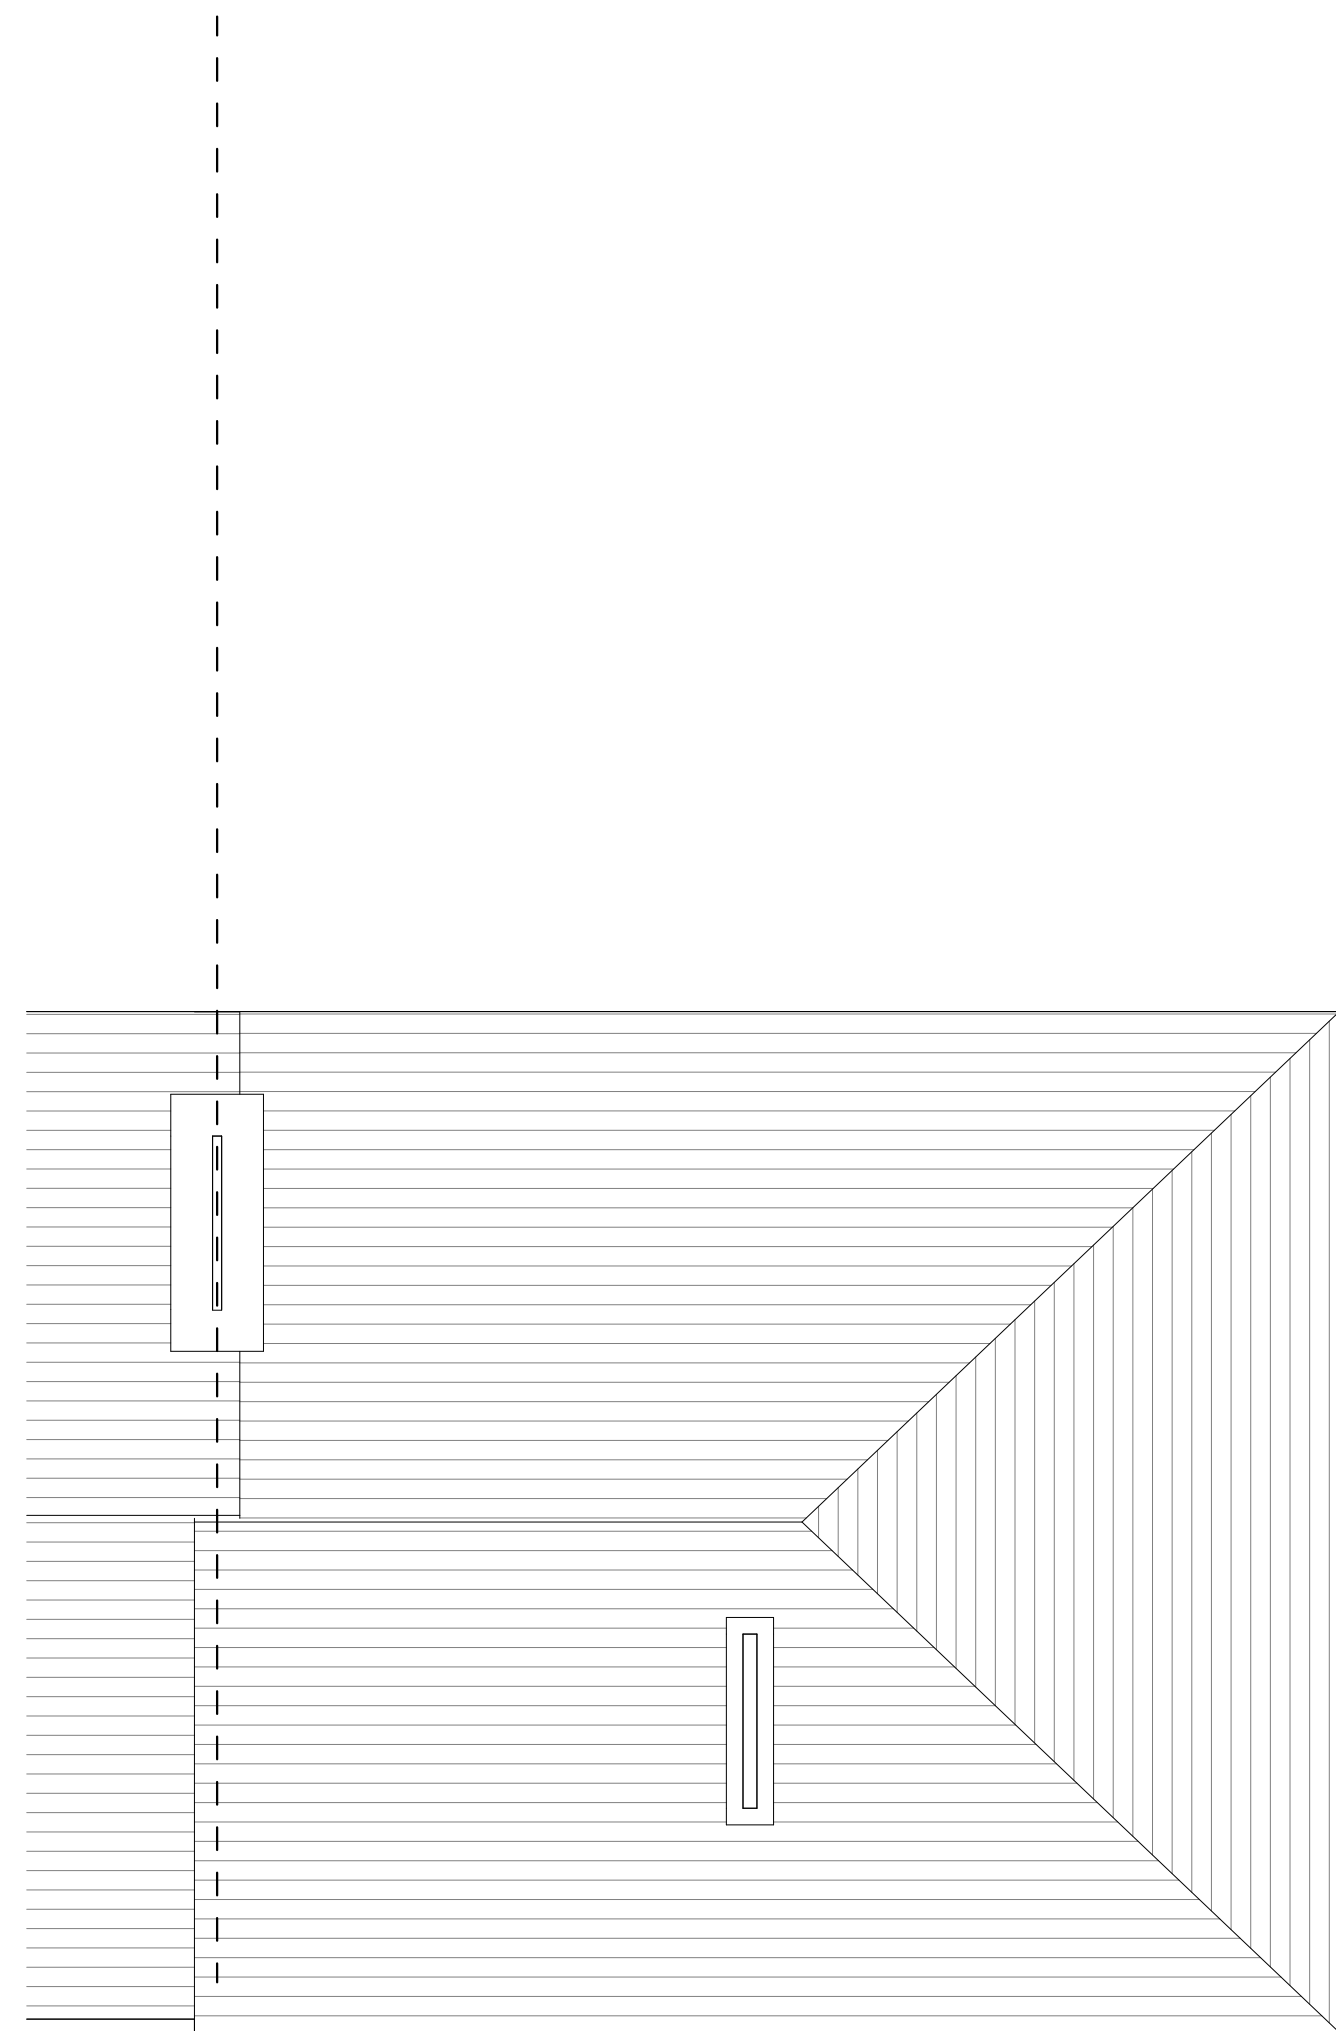


1 Roof Existing
1 : 50

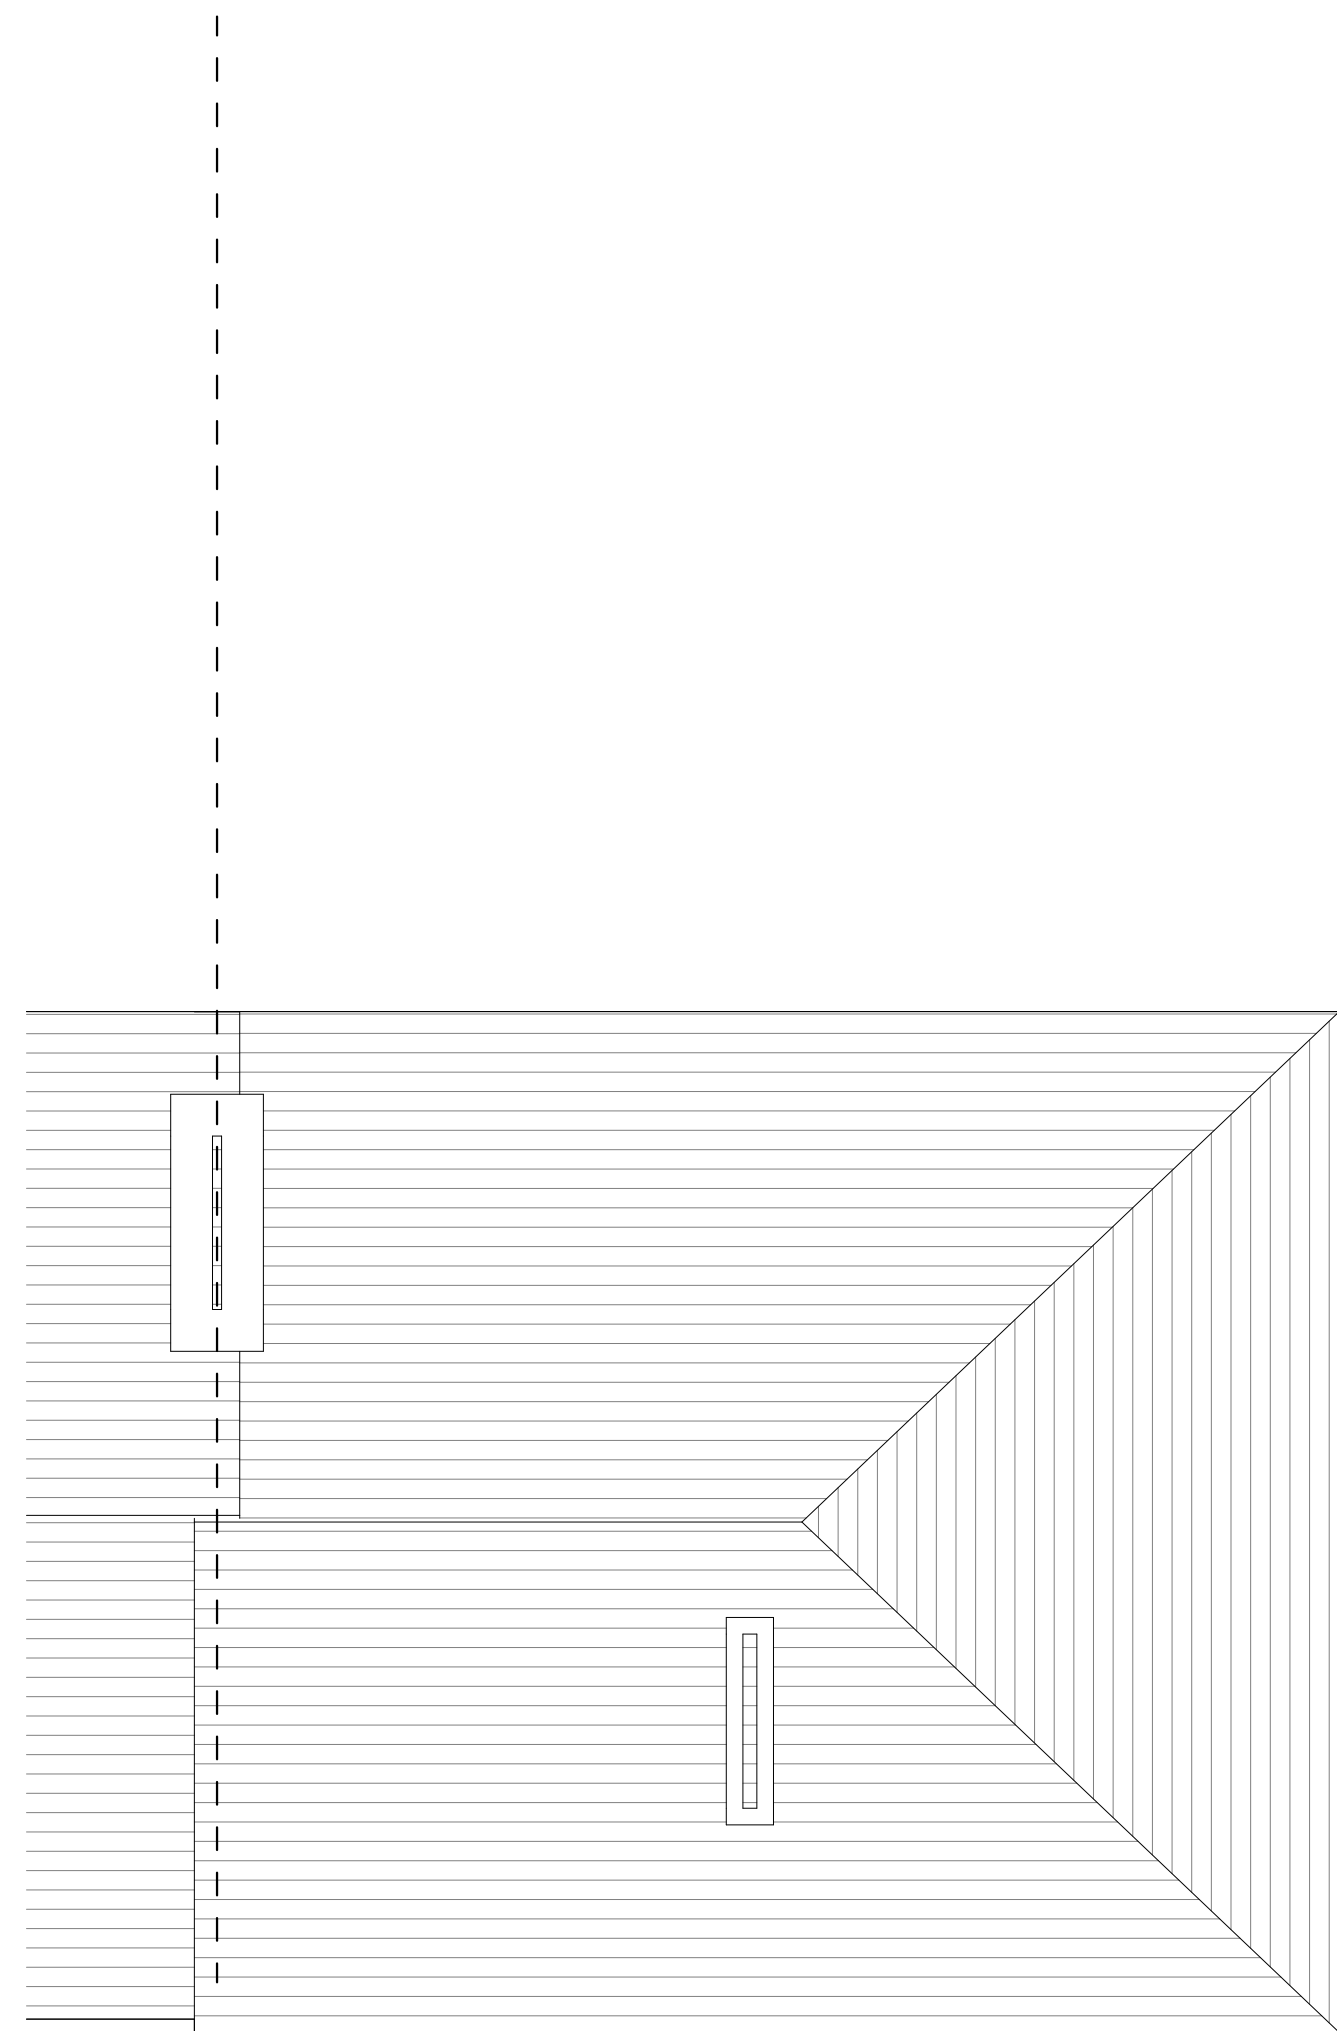

2 Roof Proposed
1 : 50



VISUAL SCALE 1:50 @ A1

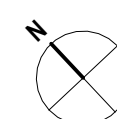

Status	LAWFUL DEVELOPMENT CERTIFICATE		
Client	Mr Jiwan Dhanik		
Project Title	68 SALE ROAD WYTHENSHAW M23 0DE		
Drawing Title	Existing and Proposed Roof A1		
Project No.	2025_05	Rev	
Drawing No.	002-SI-XX-00-DR-I-P5		
Drawing Date		Scale at A1	1 : 50
Created By	Rakesh M		
m83 Associates Ltd			
London Office 3rd Floor, 86-90 Paul Street, London, EC2A 4NE Manchester Office 187 Water Street, Manchester, M3 4JD			
 Architects Registration Board ARB No: 130844A		 RIBA Chartered Practitioner	