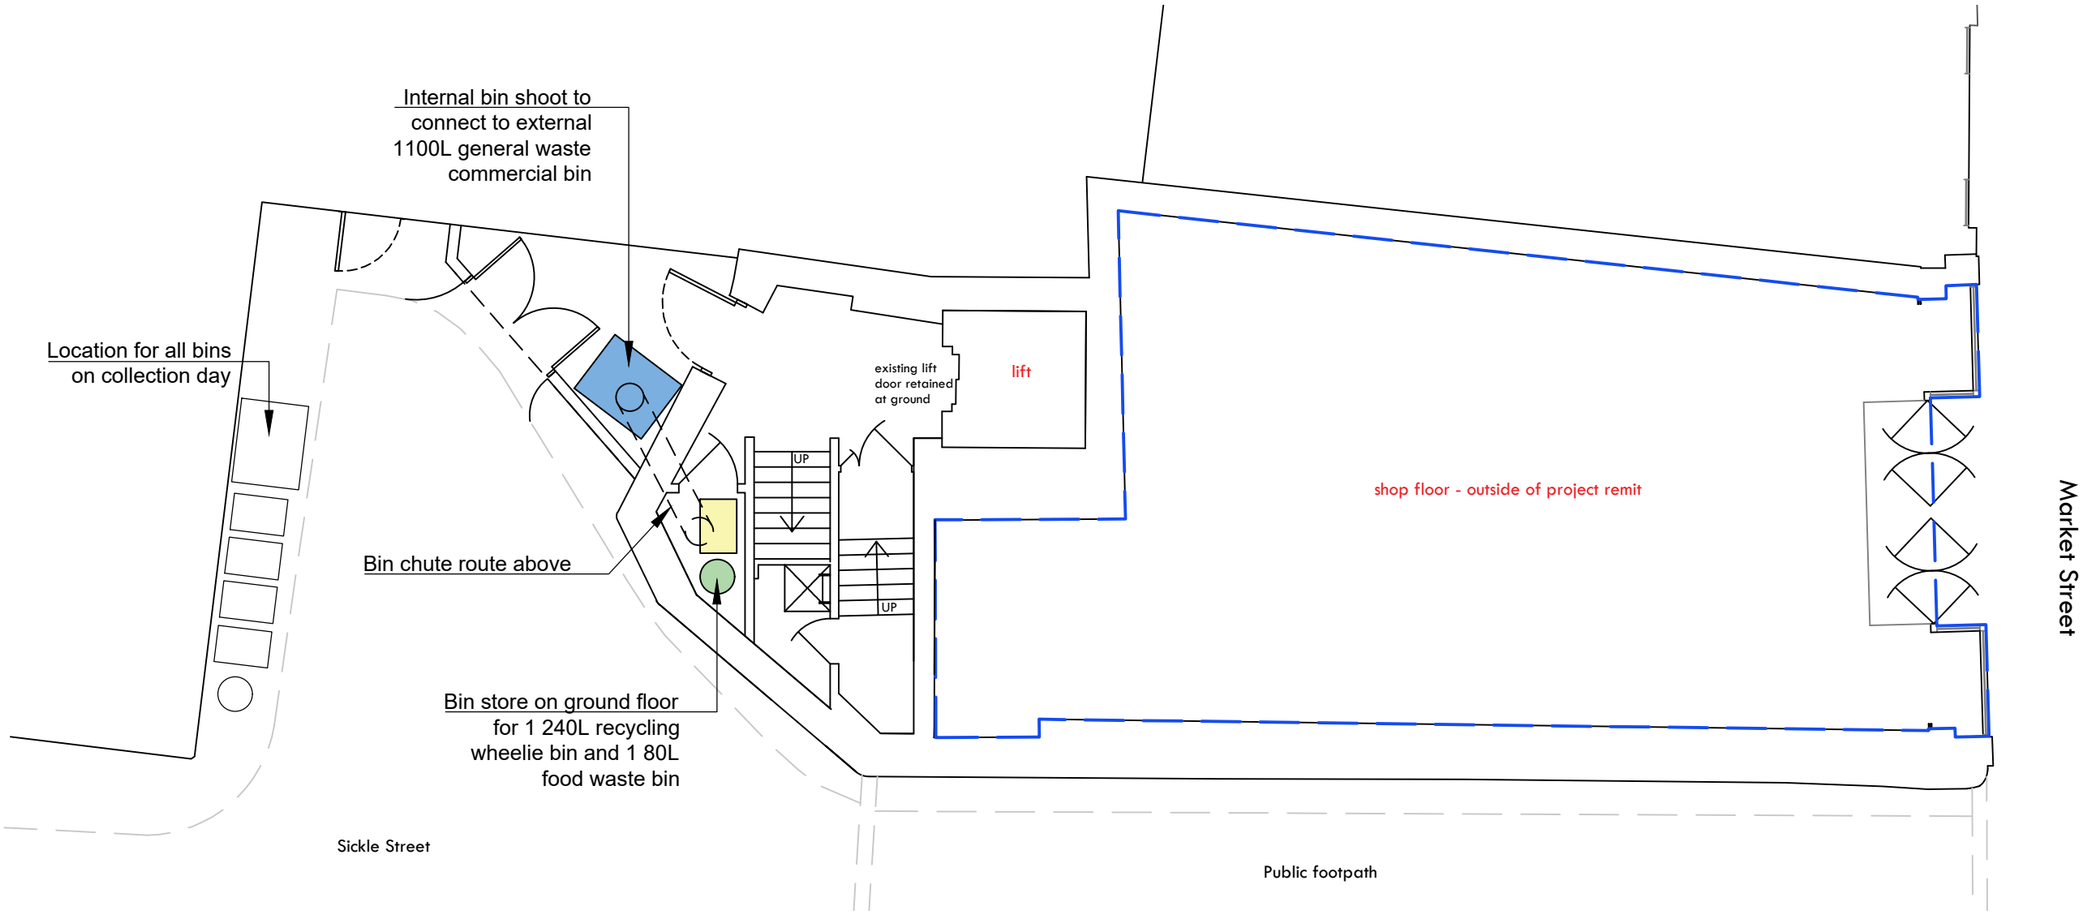

Proposed Bin Storage and Collection Area

Key:

- Outside of project remit
- General waste - 1100L commercial bin
- Mixed recycling - 240L wheelie bin
- Pulpable recycling - 240L wheelie bin
- Food waste - 80L bin

Note: Route for the collection vehicle to remain the same as existing.

1:100

0 5

nc architecture

PROJECT
Market Street

SITE ADDRESS
82-84 Market Street
Manchester
M1 1PD

DRAWING
Bin Storage and Collection Area

PROJECT NO.	DWG NO.	REV NO.	SCALE @ A3
08823	P-0401	-	1:100

DRAWN BY	CHECKED BY
HON	AW

PLANNING

REV	DESCRIPTION	INTL.	CHK.	DATE
-	First issue	HON	AW	13.02.25

nc architecture
The Island, St. Ann's Parade,
Wilmslow, Cheshire SK9 1HG

T: 01625 536 767
E: info@ncarchitecture.com
W: www.ncarchitecture.com

RIBA Chartered Practice
arb Architects Registration Board

NOTES: All works are to be undertaken in accordance with the Building Regulations, and the latest British Standards. All proprietary materials and products are to be used in strict accordance with the manufacturer's recommendations. Figured dimensions to be followed in preference to scaled. All dimensions to be checked on site, in the event of any discrepancy refer to the Architect. This drawing remains the copyright of the Architect and may not be copied in whole or in part without prior written consent. © Neil Collins Homes Ltd. t/a NC Architecture 2023