
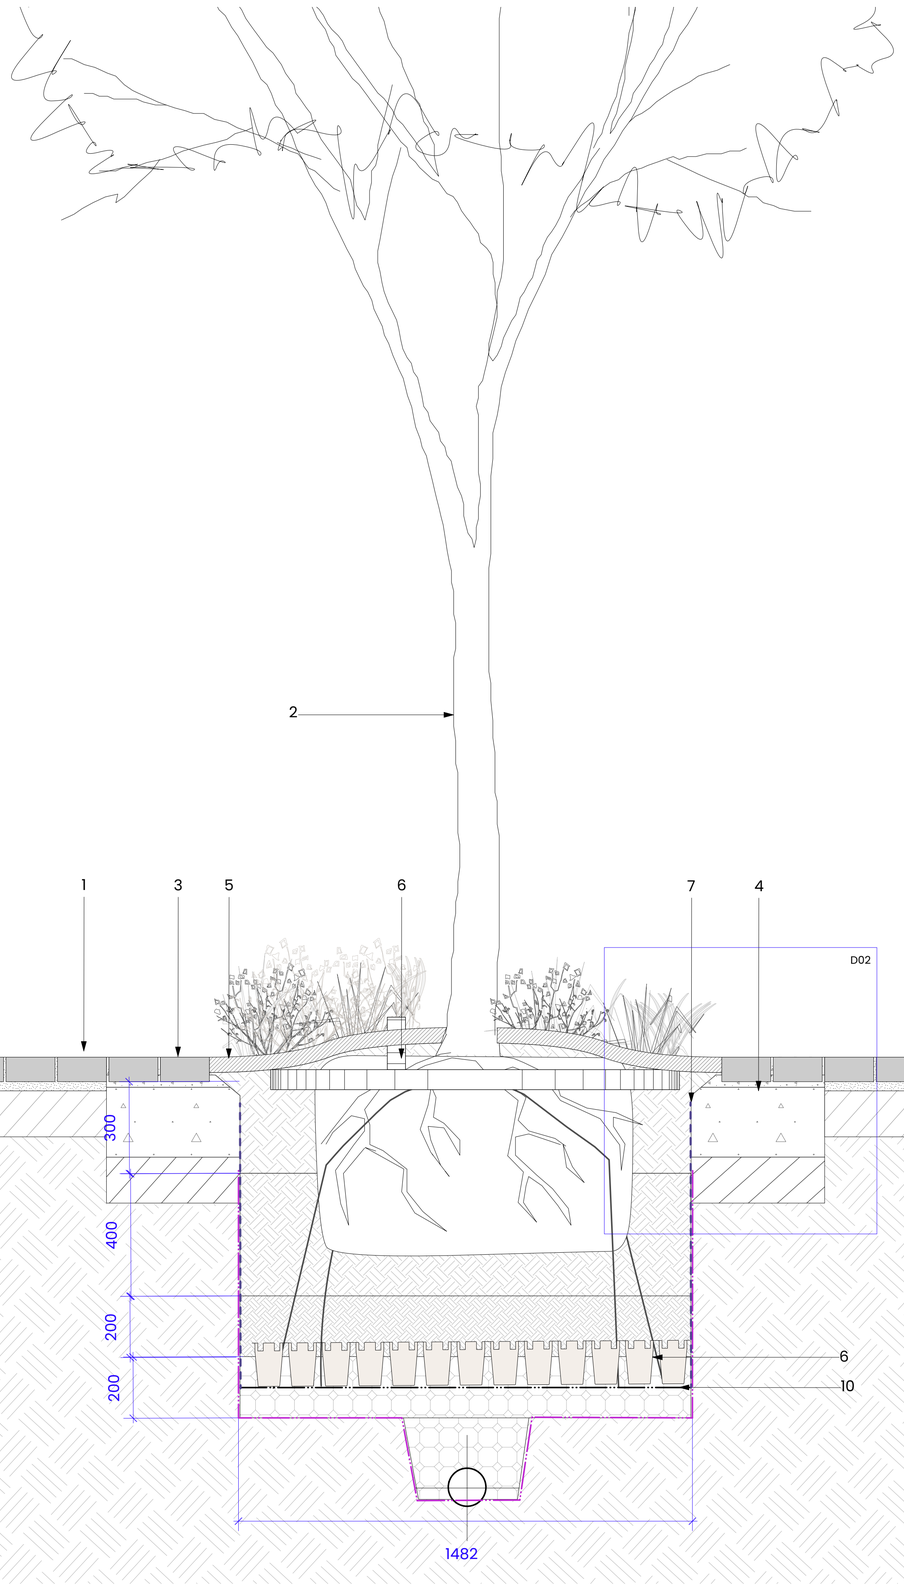


D01 Typical Tree Pit Adjecent to Driveway
Scale: 1:10 @ A1

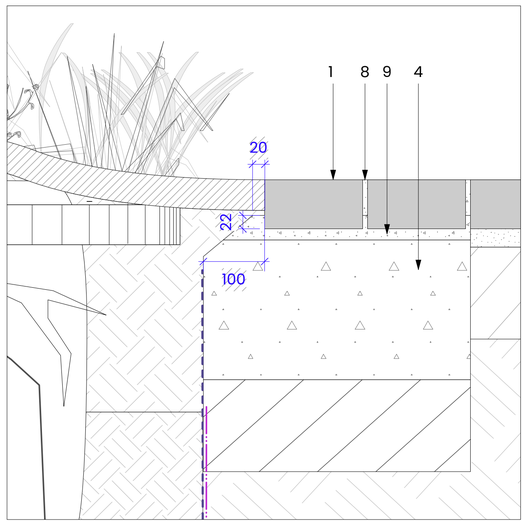

D02 Concrete Haunch Design Intent
Scale: 1:5 @ A1

NOTES:

1. DO NOT SCALE FROM THIS DRAWING. ALWAYS WORK TO NOTED DIMENSIONS.
2. ALL SETTING OUT, LEVELS AND DIMENSIONS TO BE CHECKED ON SITE PRIOR TO THE INSTALLATION OF MATERIALS AND ANY DISCREPANCIES ARE TO BE BROUGHT TO THE ATTENTION OF THE CONTRACT ADMINISTRATOR IMMEDIATELY.
3. THIS DRAWING MUST BE READ WITH THE RELEVANT SPECIFICATION DOCUMENTS AND DETAIL DRAWINGS. ANY DISCREPANCIES MUST BROUGHT TO THE ATTENTION OF THE CONTRACT ADMINISTRATOR IMMEDIATELY.
4. THIS DRAWING IS COPYRIGHT PROTECTED AND MAY NOT BE REPRODUCED IN WHOLE OR PART WITHOUT WRITTEN AUTHORITY.
5. ALL DIMENSIONS ARE IN MILLIMETRES UNLESS OTHERWISE STATED.


THIS DRAWING WAS PLOTTED ON:
05/11/2024

REVISION HISTORY

DATE	REV	ZONE	DESCRIPTION	CHK
16/09/2024	P06		Issued for stage approval	AD
01/11/2024	P07		Stage approval	OK
05/11/2024	C02		Construction Issue	OK

KEY

1. Adjacent hard landscape- refer to D02 sheet RODSTA-LYR-XX-ZZ-D-L-6001
2. Tree - Refer to Softworks plan sheet RODSTA-LYR-XX-ZZ-D-L-3001, Planting schedule RODSTA-LYR-XX-ZZ-D-L-3003
3. 2 edge blocks on concrete haunch
4. Concrete haunch - refer to engineers detail
5. 50mm Layer Bark Mulch - to clause Q28 845B
6. Refer to D01 sheet RODSTA-LYR-XX-ZZ-D-L-6003 for tree pit info
7. Root Protection barrier
8. Tufftop Jointing mortar
9. Tuffbed Bedding mortar

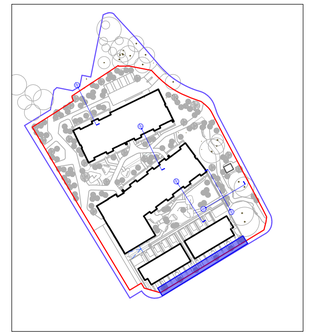

ORIGINATOR

Layer. studio
W layer.studio
T 01625 523 157
E manchester or newcastle@layer.studio

MANCHESTER
The Barn
One Hollin Lane
Styal
Cheshire
SK9 4JH

NEWCASTLE
Flintlab
1 Salters Road
Gosforth
Newcastle upon Tyne
NE3 1DH

Client
Wates Construction

Project
Rodney St
Ancoats

Drawing Title
Tree Pit Details 02

Created By	Checked By	Scale	Sheet Size
OK	MW	As shown	A1

Project Number	Originator	Volume	Level	File Type	Discipline	Number
RODSTA	LYR	XX	ZZ	D	L	6004

Work Stage	Status	Revision
Stage 4	S5- Issued for Construction	C02