

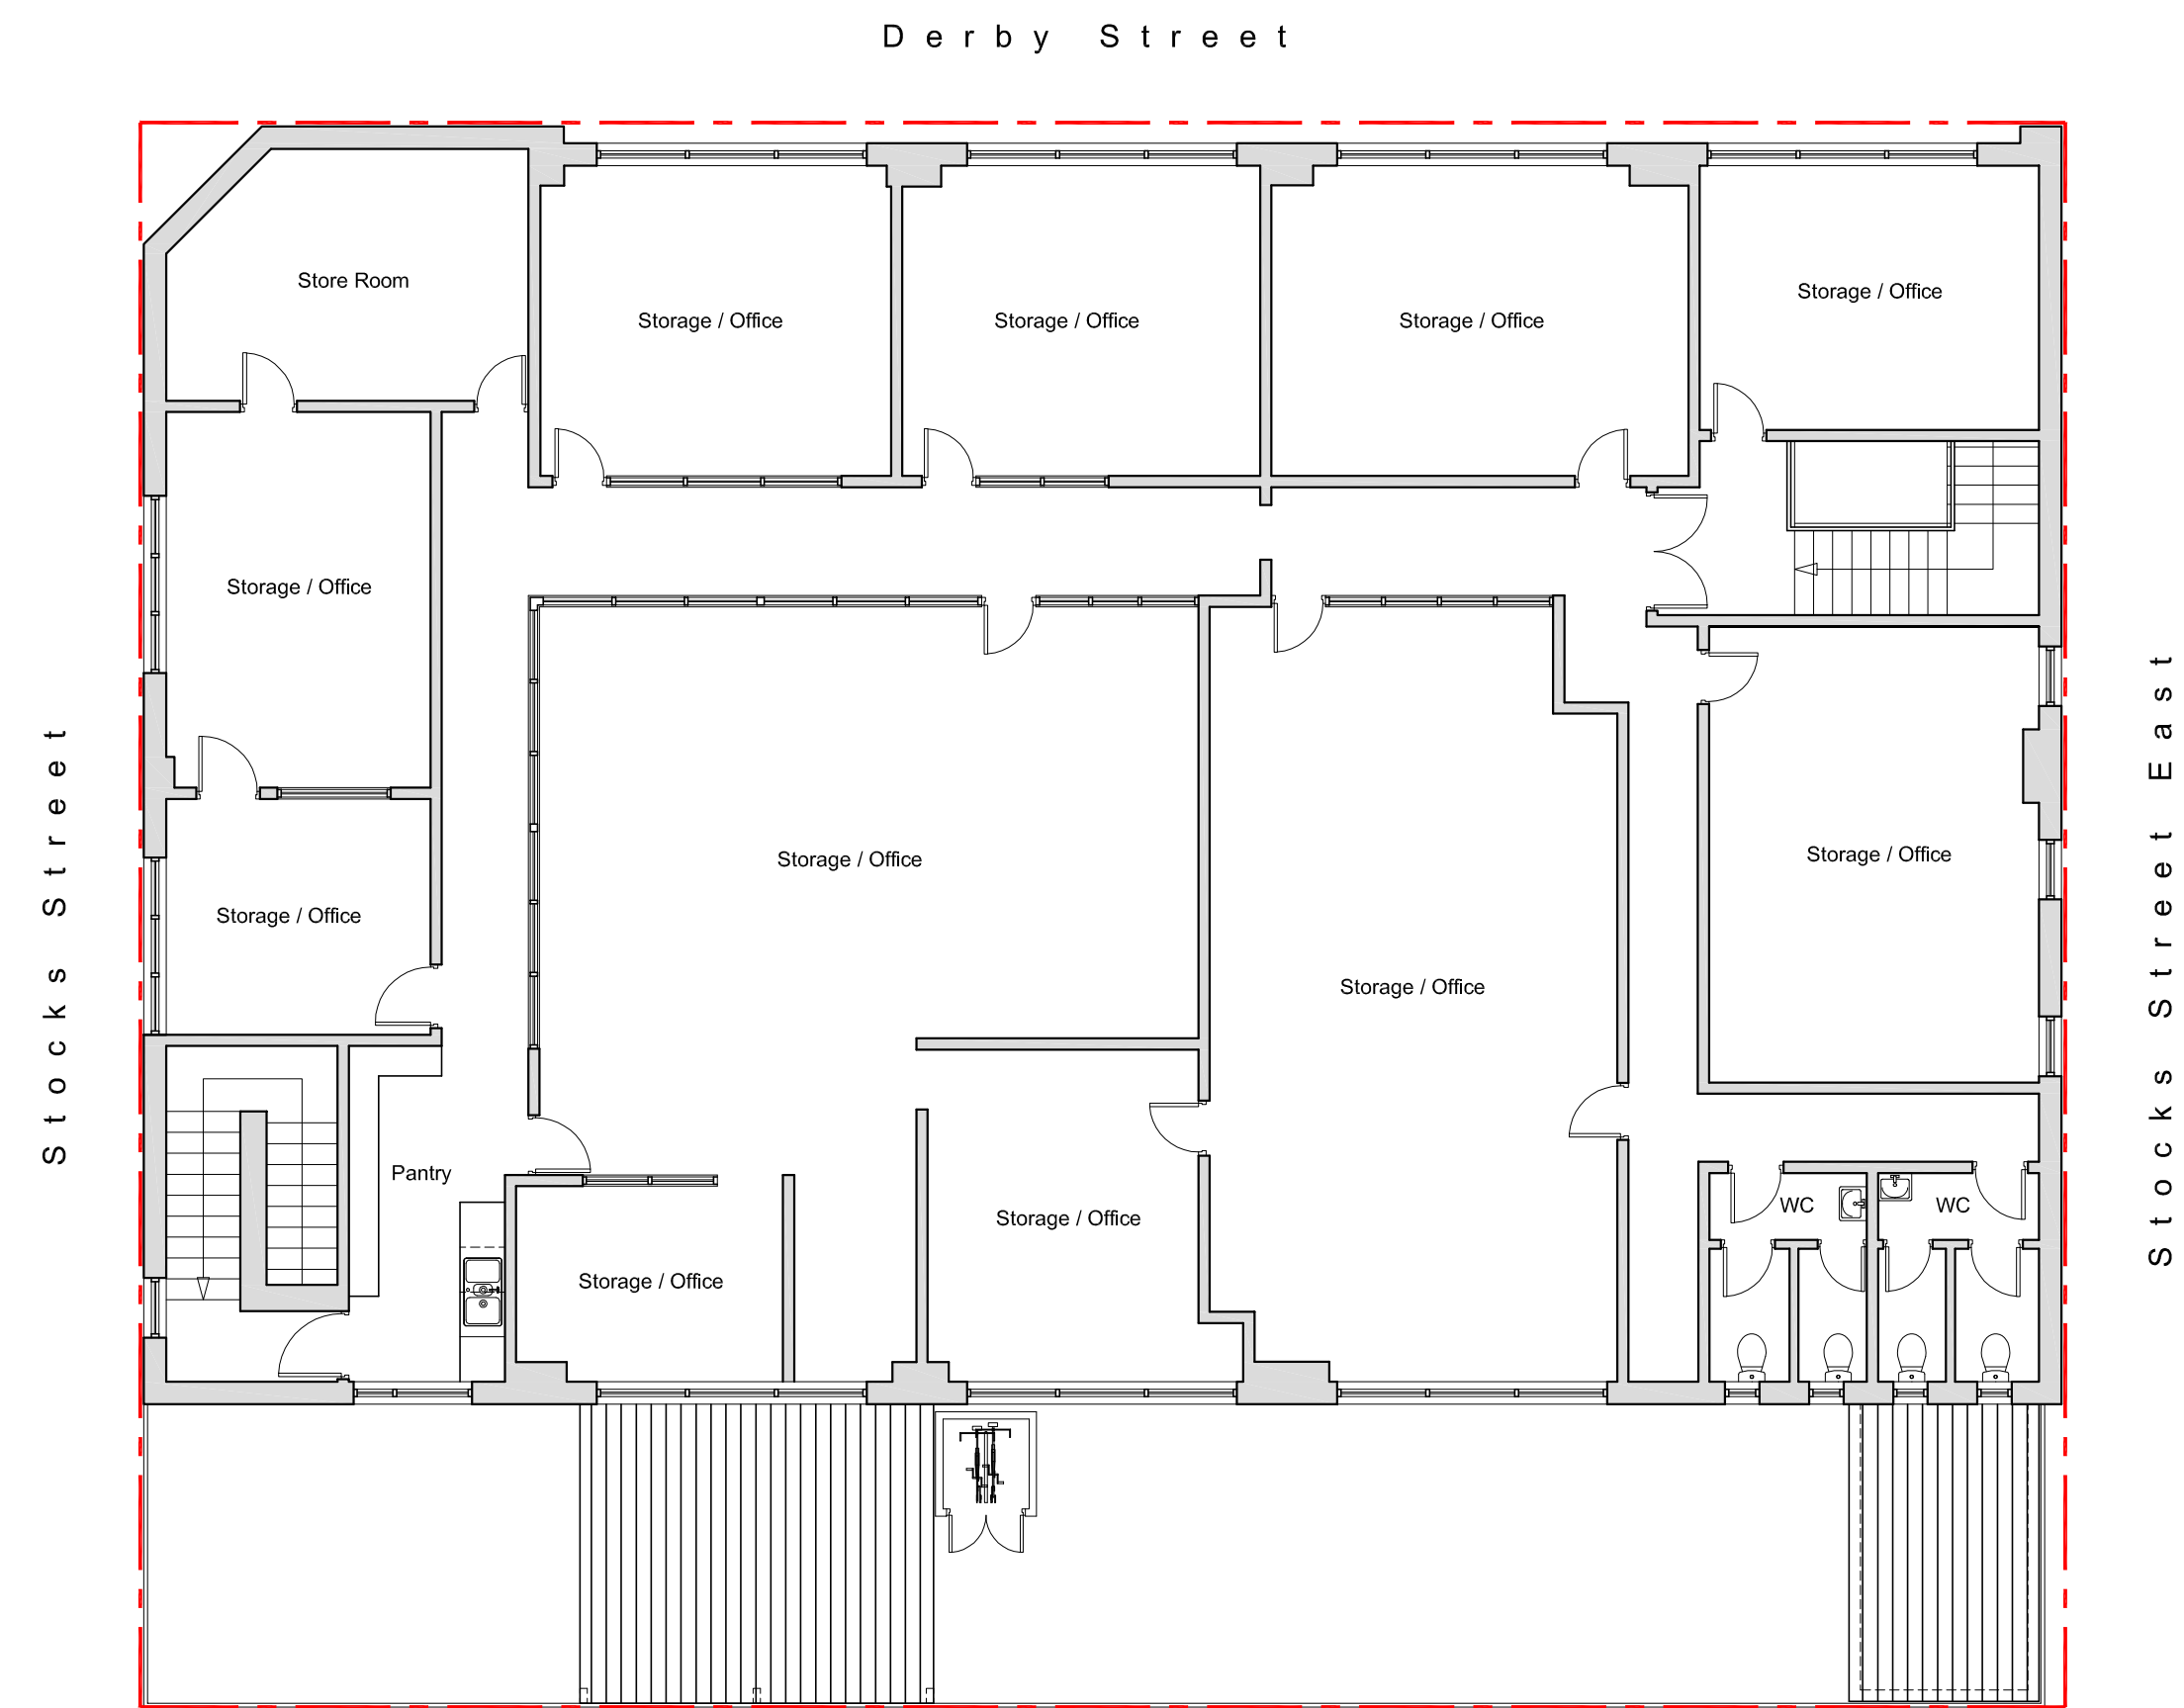


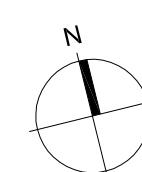

Proposed 1/F Plan 1:100

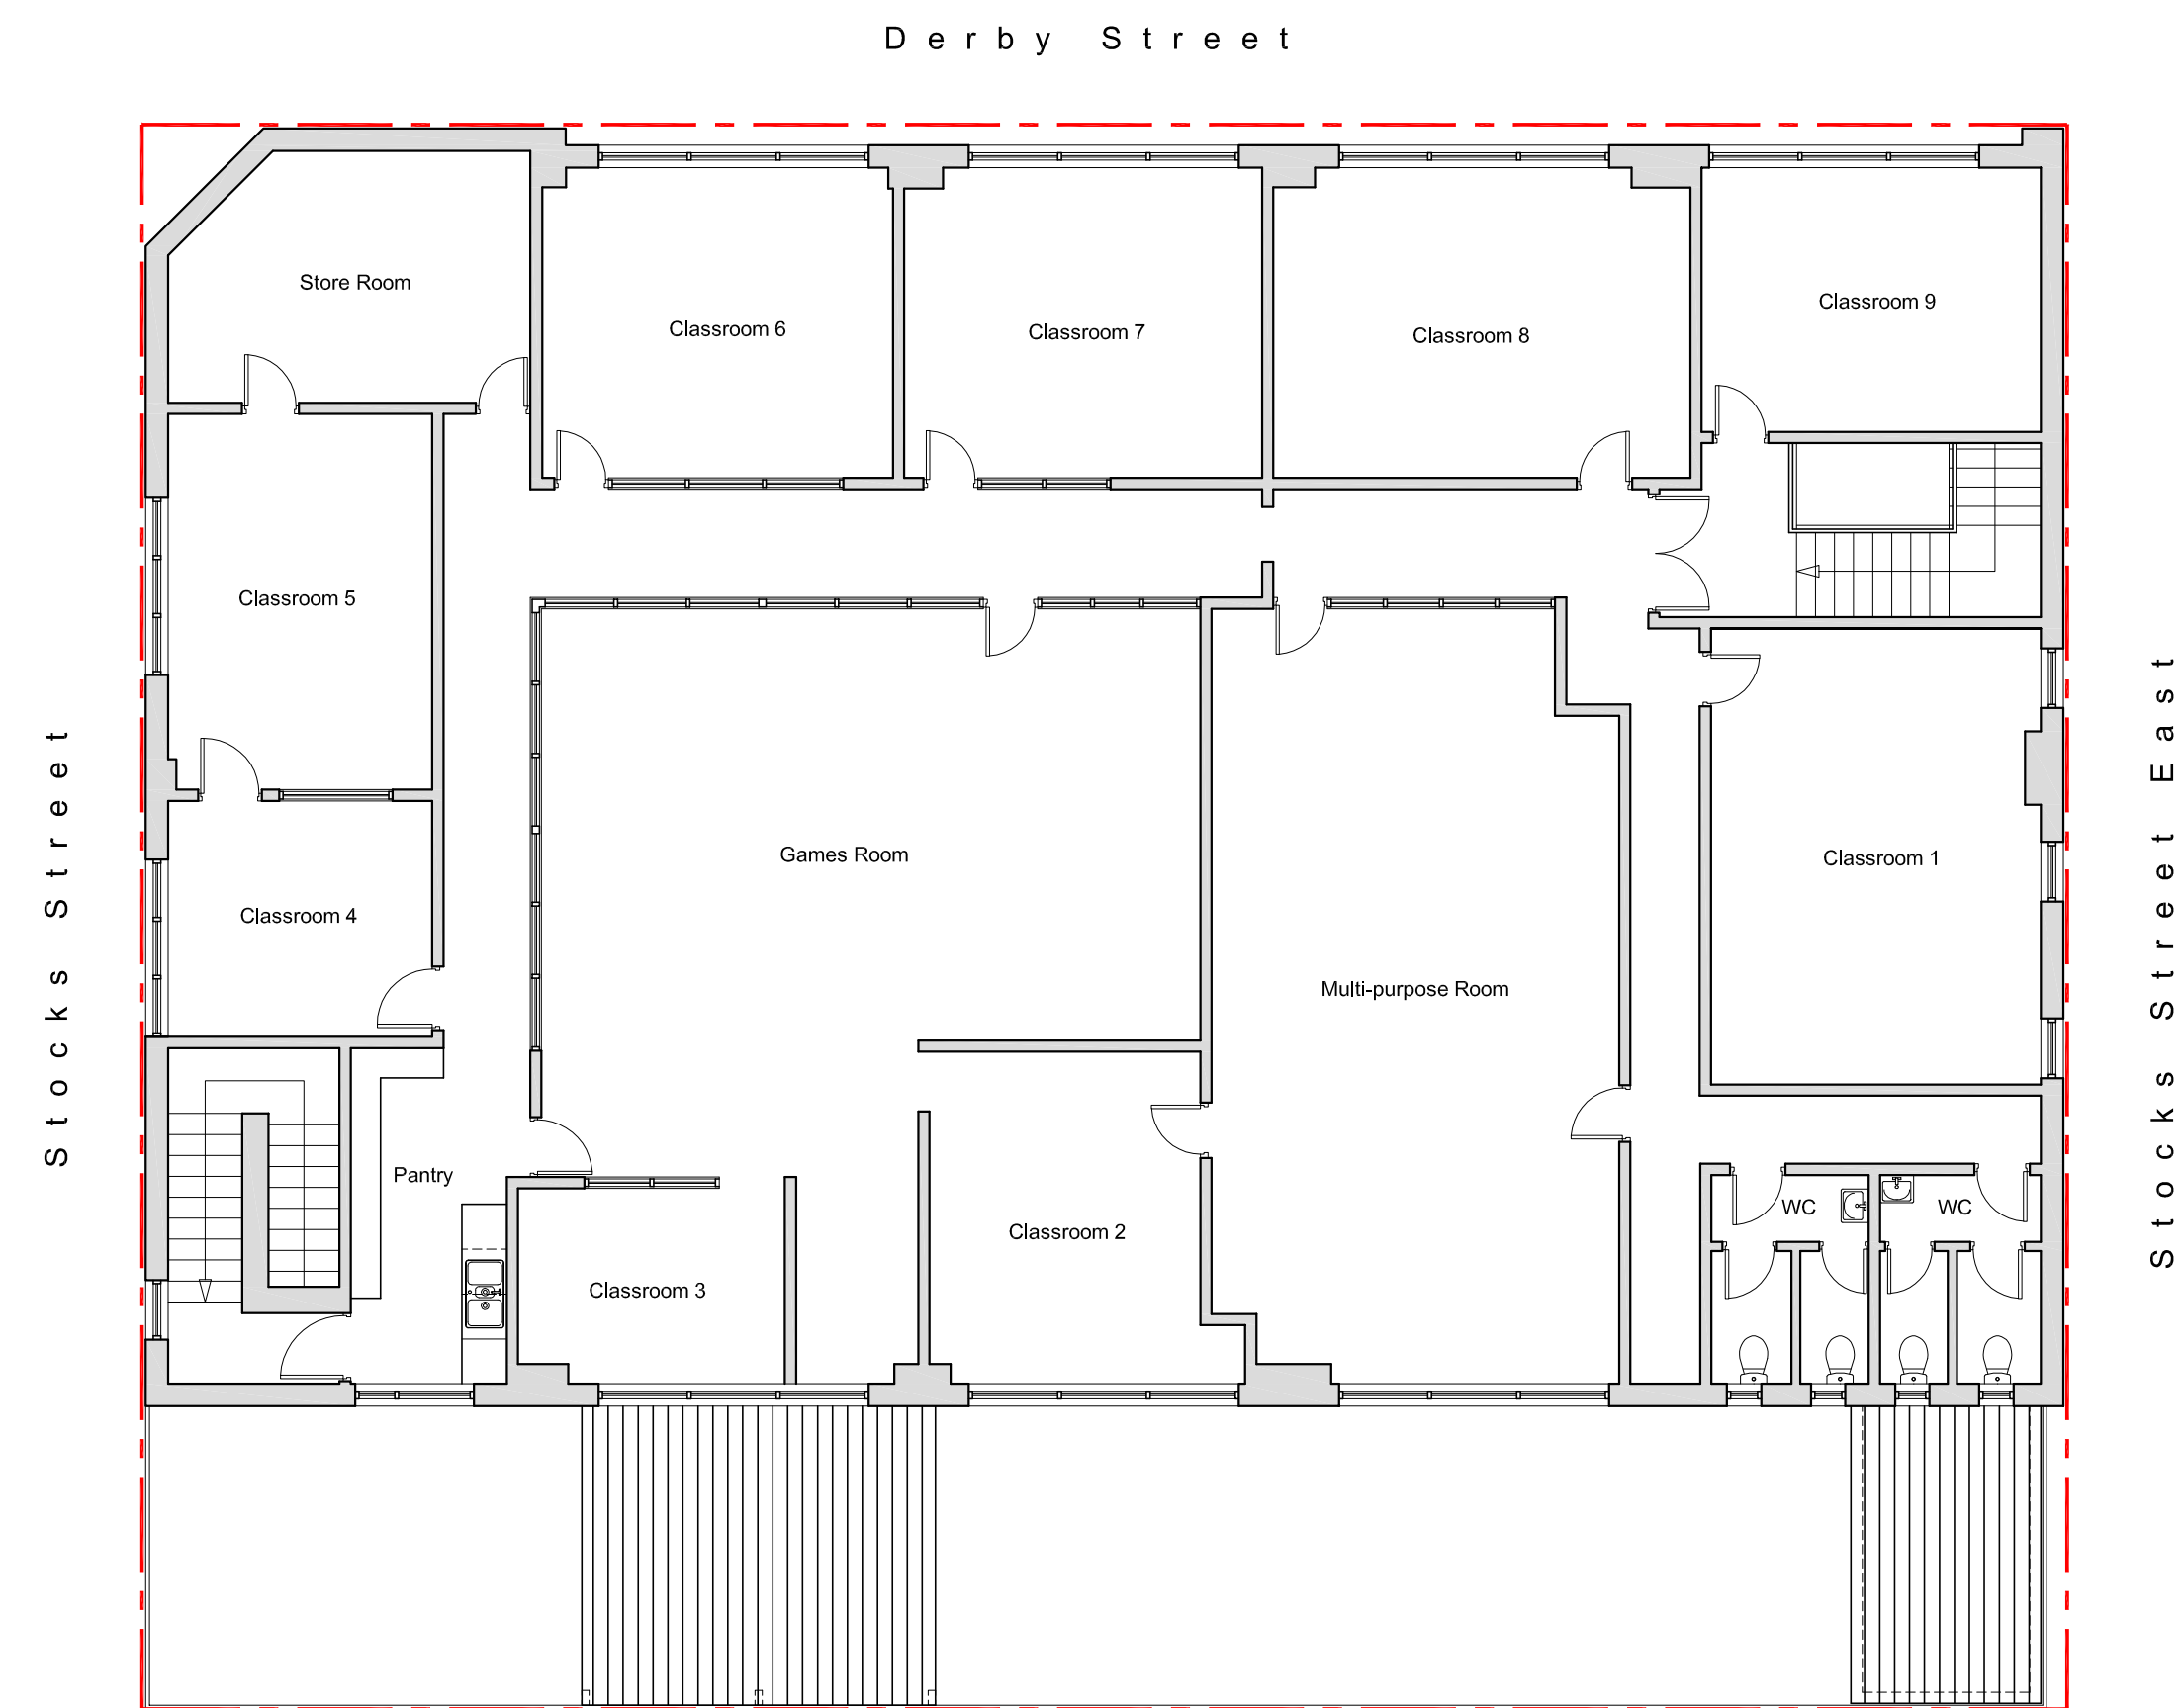

Existing 1/F Plan 1:100

Scale Bar 1:100

0 5 10m

All dimensions are to be checked on site, any discrepancies are to be reported to the Architect before work commences.

This drawing is to be read in conjunction with all relevant consultants and specialists drawings / documents, any discrepancies are to be reported to the Architect before the affected work commences.

All structural components shown are indicative only. Details / calculations of structural members are to be provided by the Structural Engineer.

This drawing is copyright.

A First Issue 10/03/2025

T+A Tang & Associates Ltd
Chartered Architects

Tel : 0161 877 9587 10/F, 1 City Approach, Albert Street,
e-mail: barrytang@tangassociates.co.uk Eccles,
Manchester, M30 0BS, UK

Client:
Knightswood Commercial Ltd

Project:
9 Derby Street, Cheetham hill, Manchester M8
8QE

Drawing Title:
Existing & Proposed 1/F Plans

Scale: 1:100 @ A1 Date: March 2025

Drawing No: 9894/112 Revision: A