




SCALE BAR 1:50

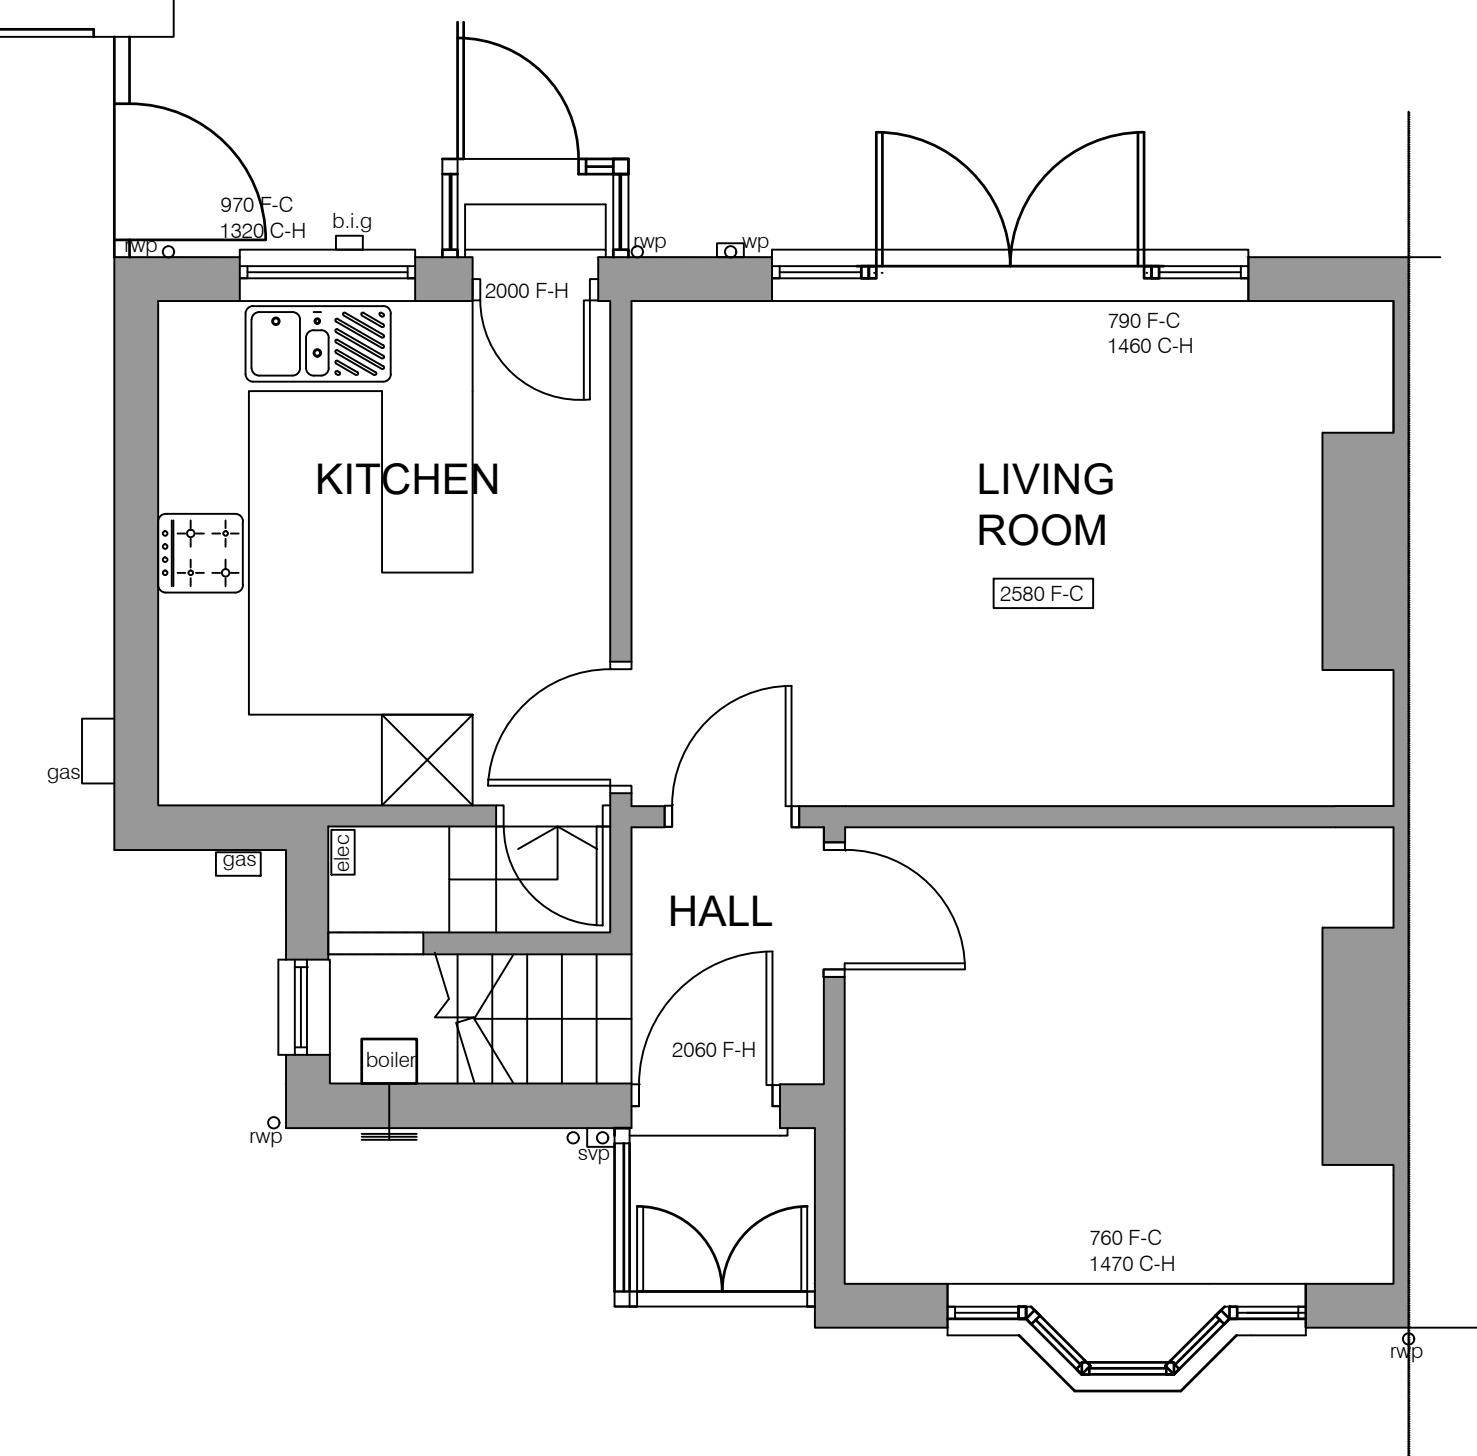

GROUND FLOOR PLAN

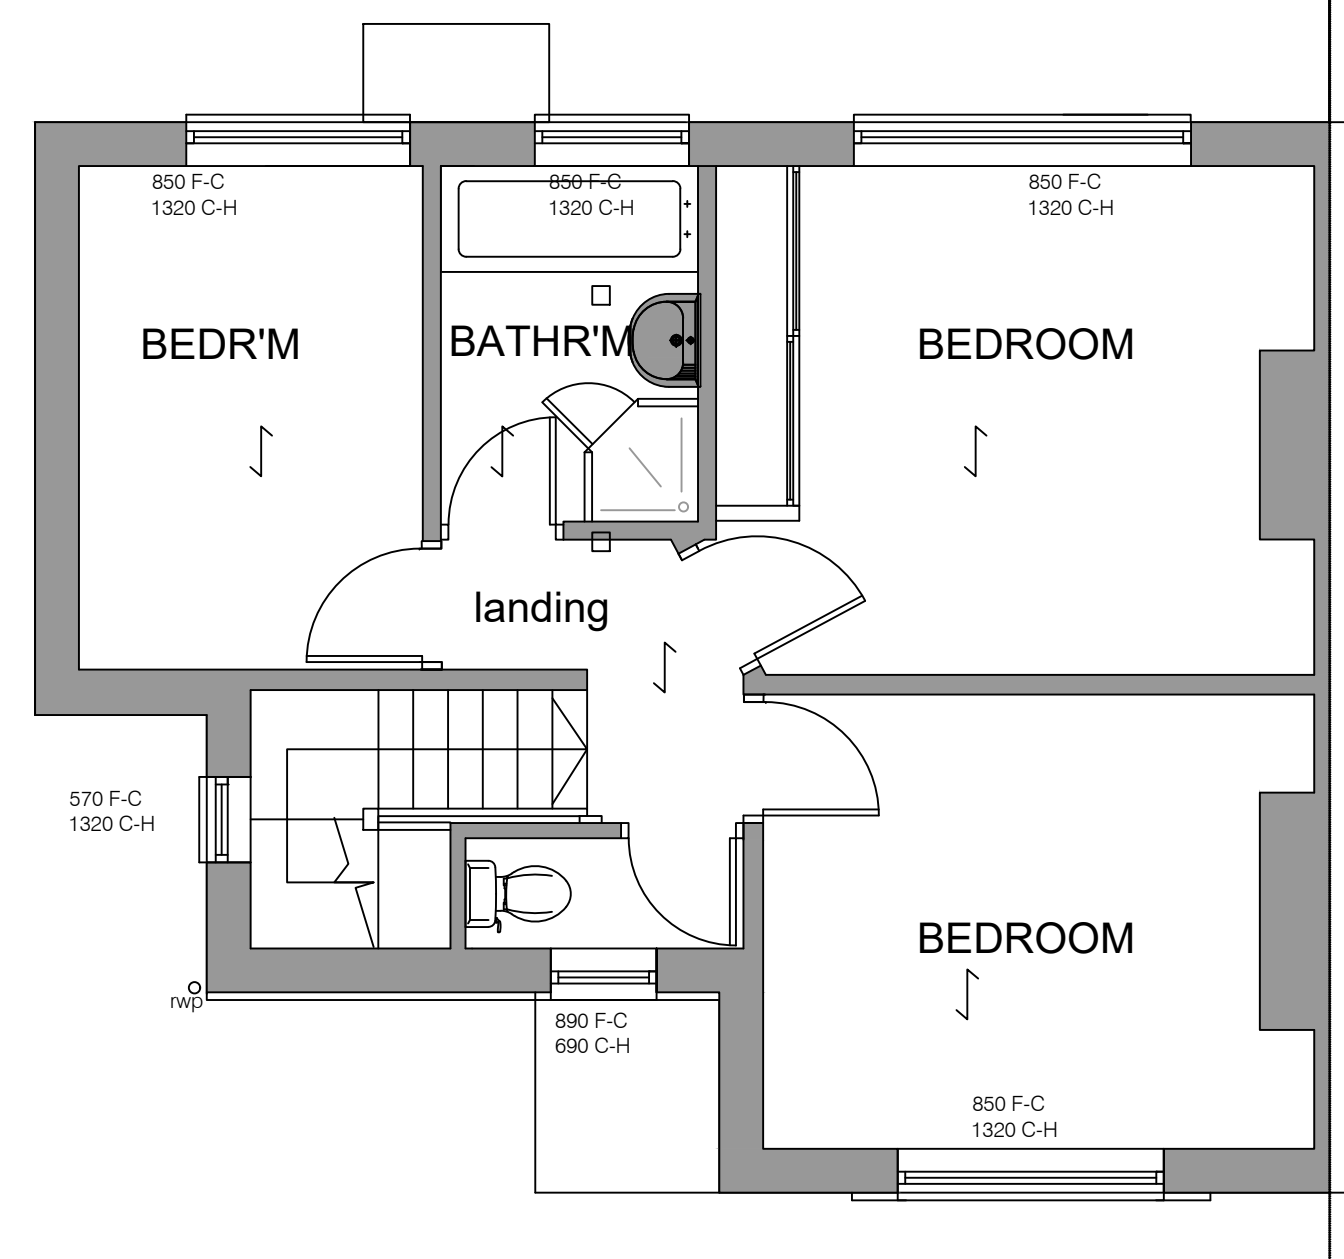

FIRST FLOOR PLAN

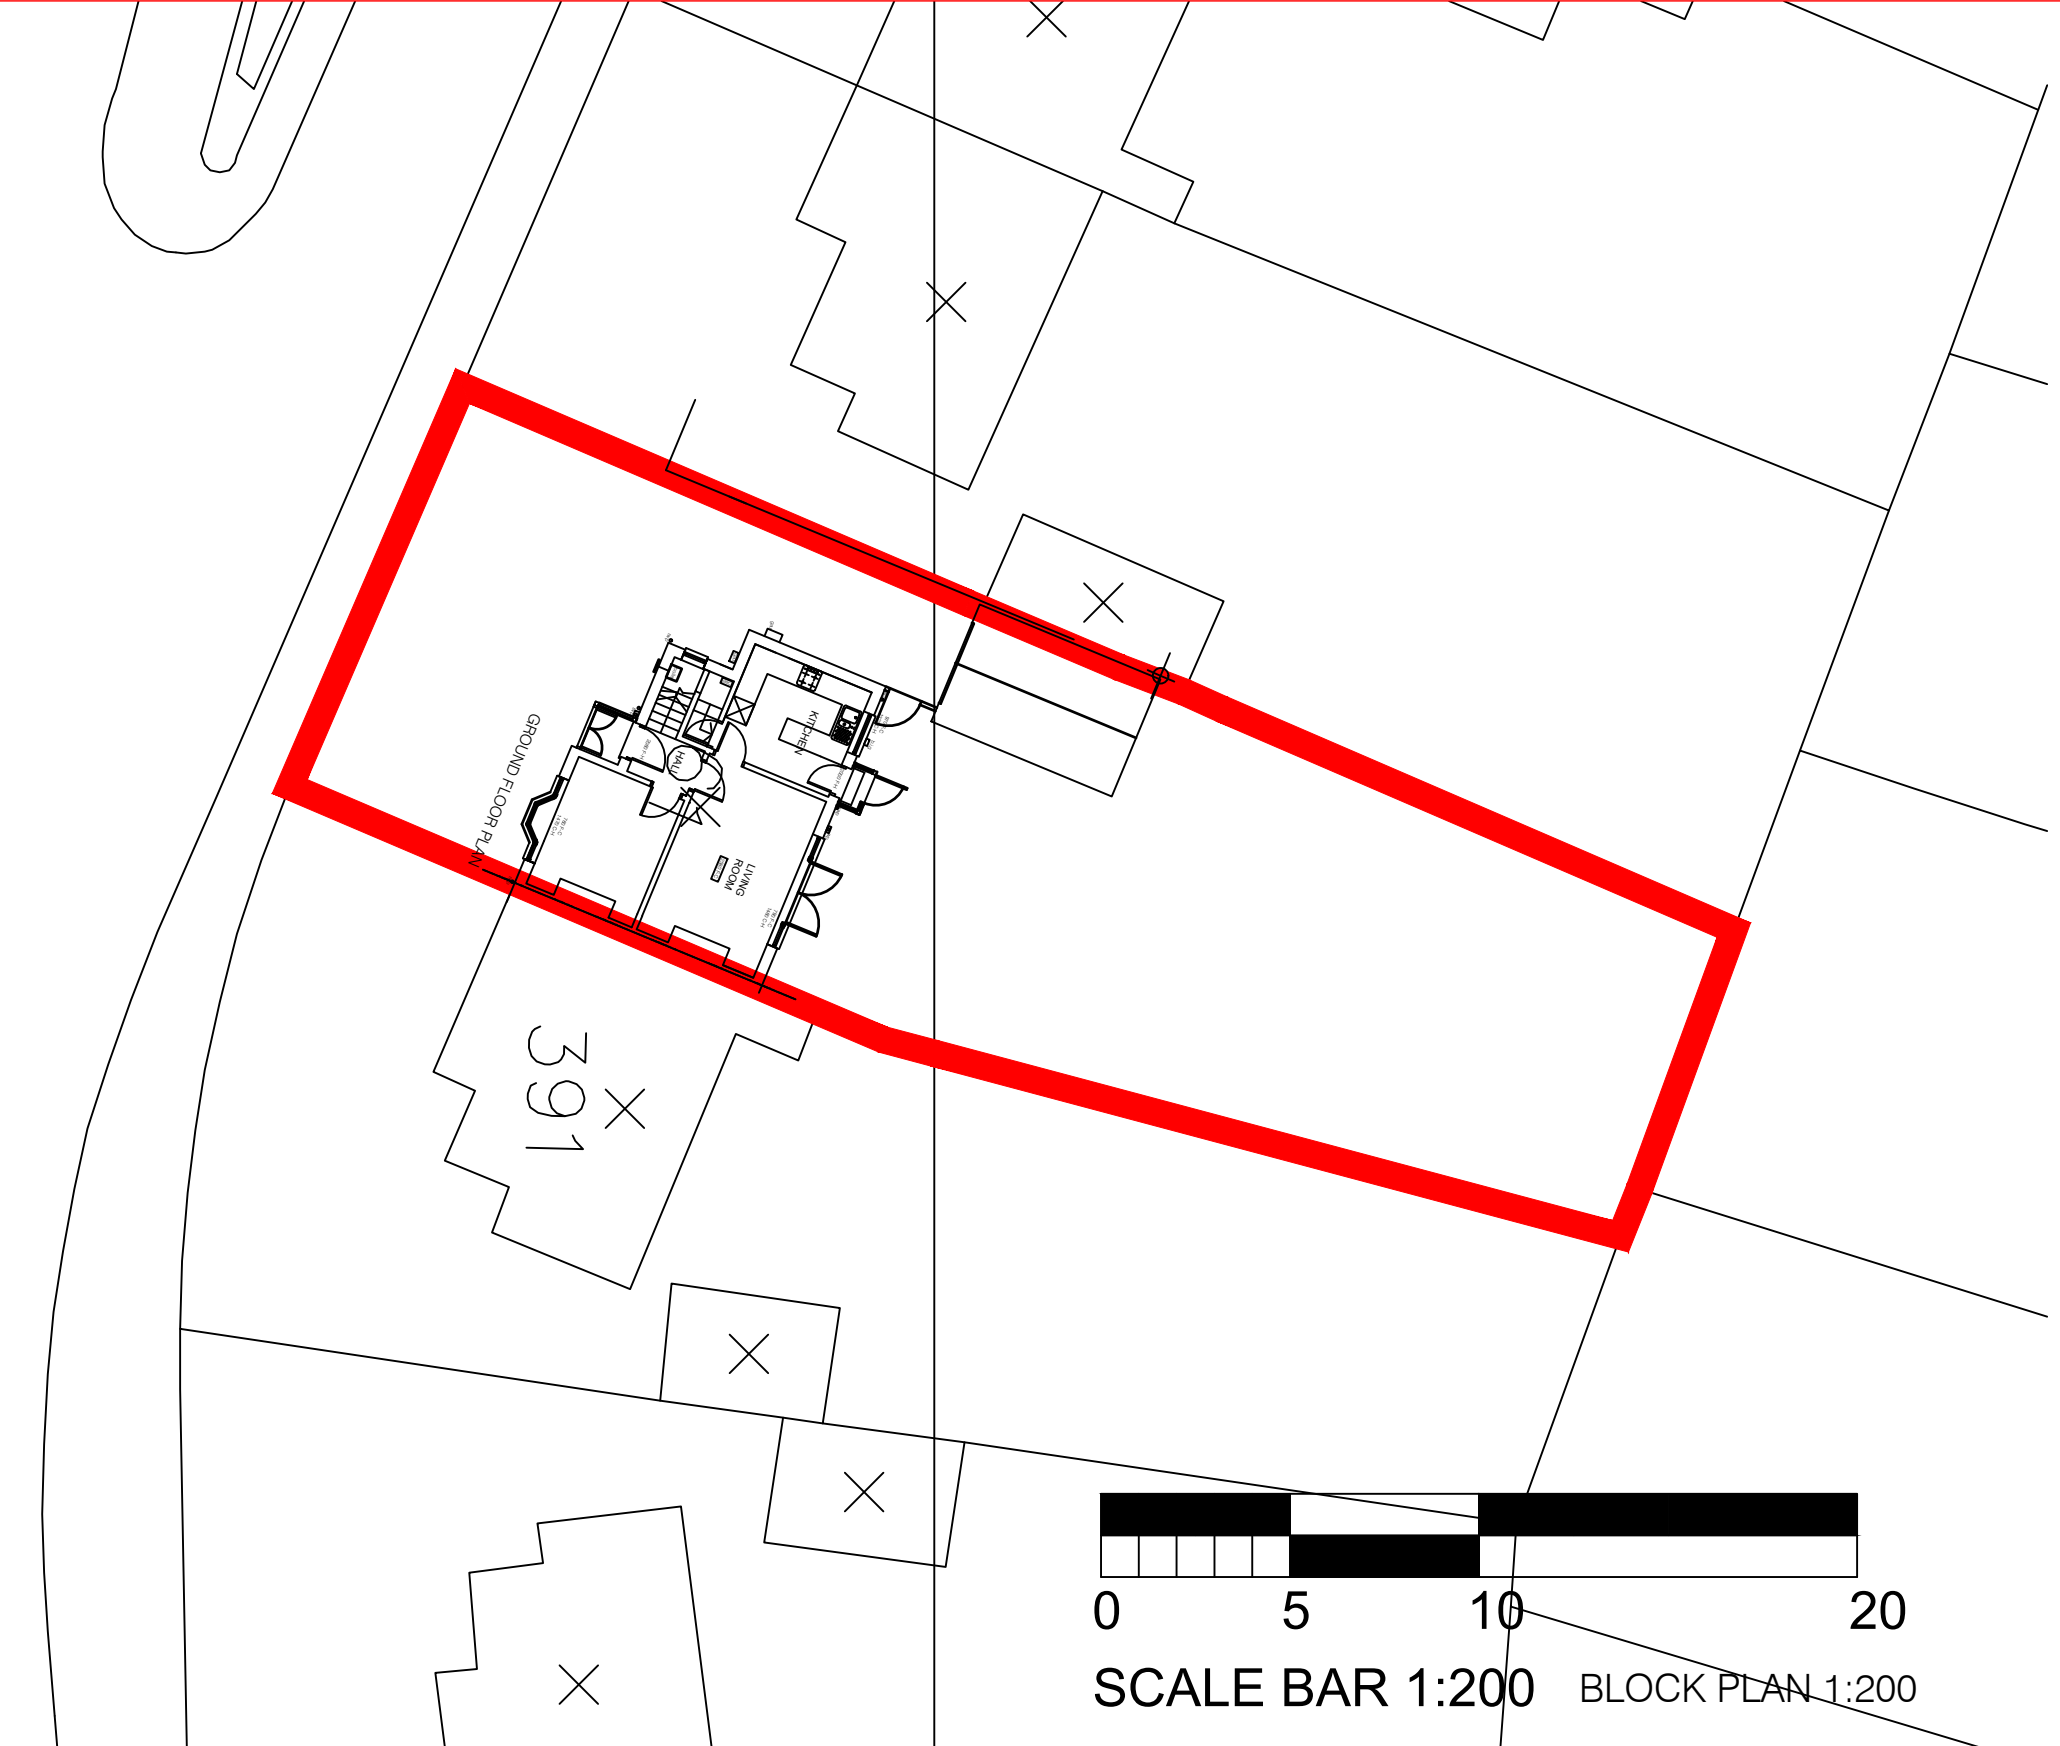


SCALE BAR 1:200 BLOCK PLAN 1:200



FRONT ELEVATION



REAR ELEVATION

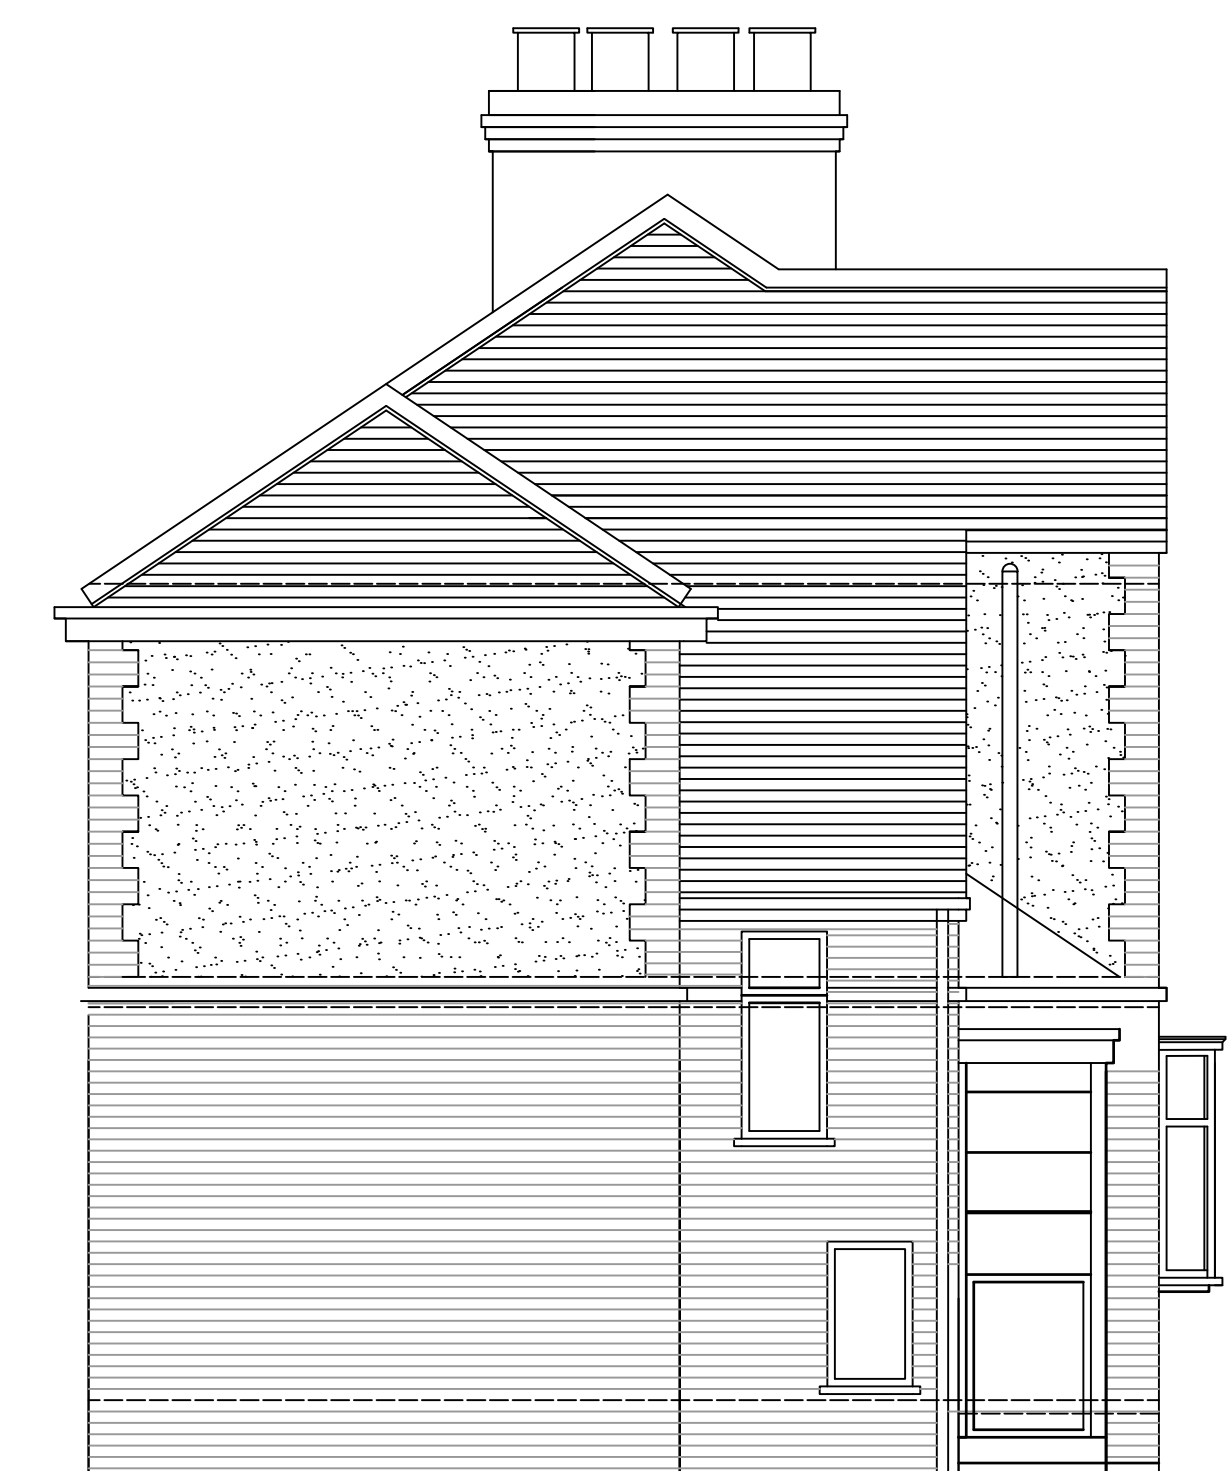

SIDE ELEVATION

- Existing external materials:

1. Brown concrete pantiled main pitched roof
2. Black fascias/soffits, rw goods
3. Red/Brown multi facing brick to lower walls
4. Render to upper walls,
5. White upvc framed double glazed windows/external doors