




FILE LOCATION PATH: \\FS01\PROJECTS\DRIVE\PROJECTS\HOT\1076-27 MAYFIELD, MANCHESTER - PLOT M\004 BIM\CIVILS\DRAWINGS\0197_MAY-CIV-SWI-XXXX-DR-C-310012_RAIN GARDEN DETAILS SHEET 2.DWG

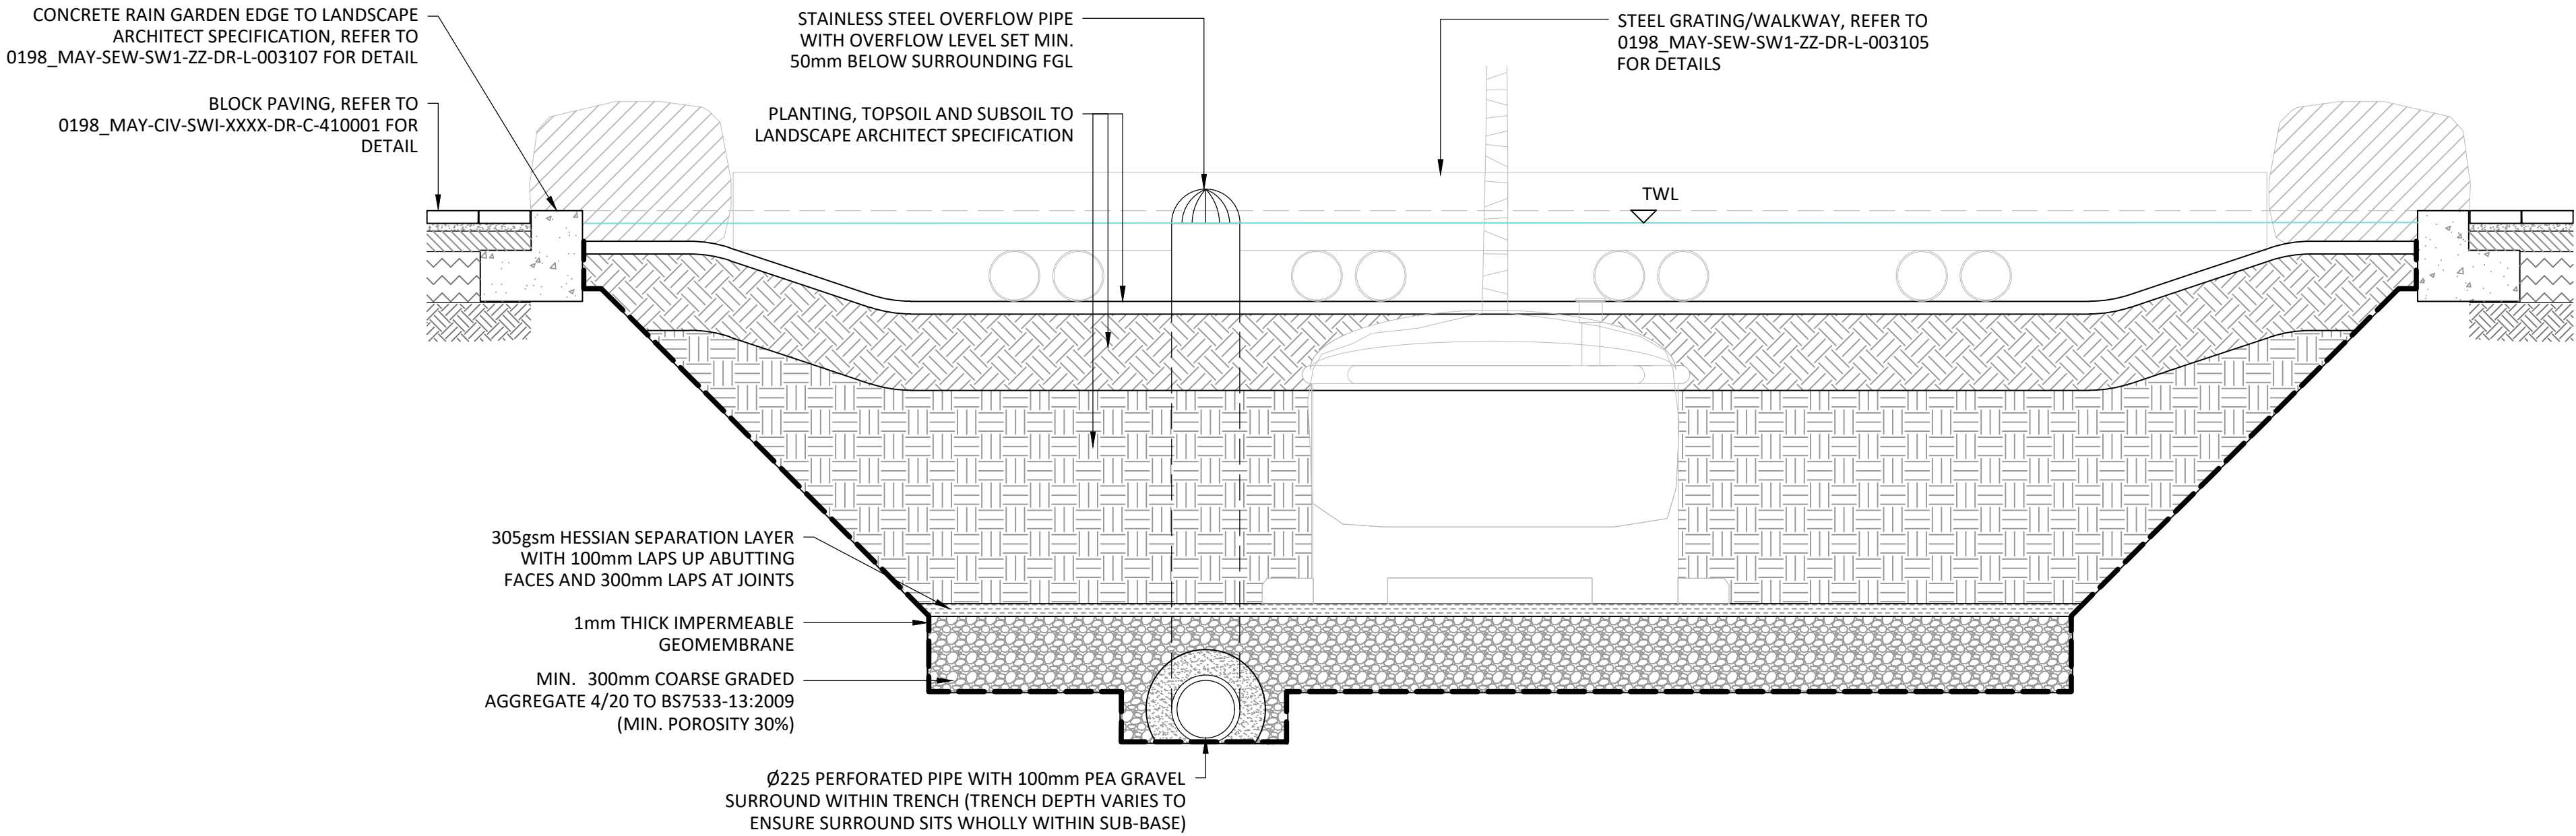

PARKSIDE RAIN GARDEN (RAIN GARDEN 3) - SECTION A-A

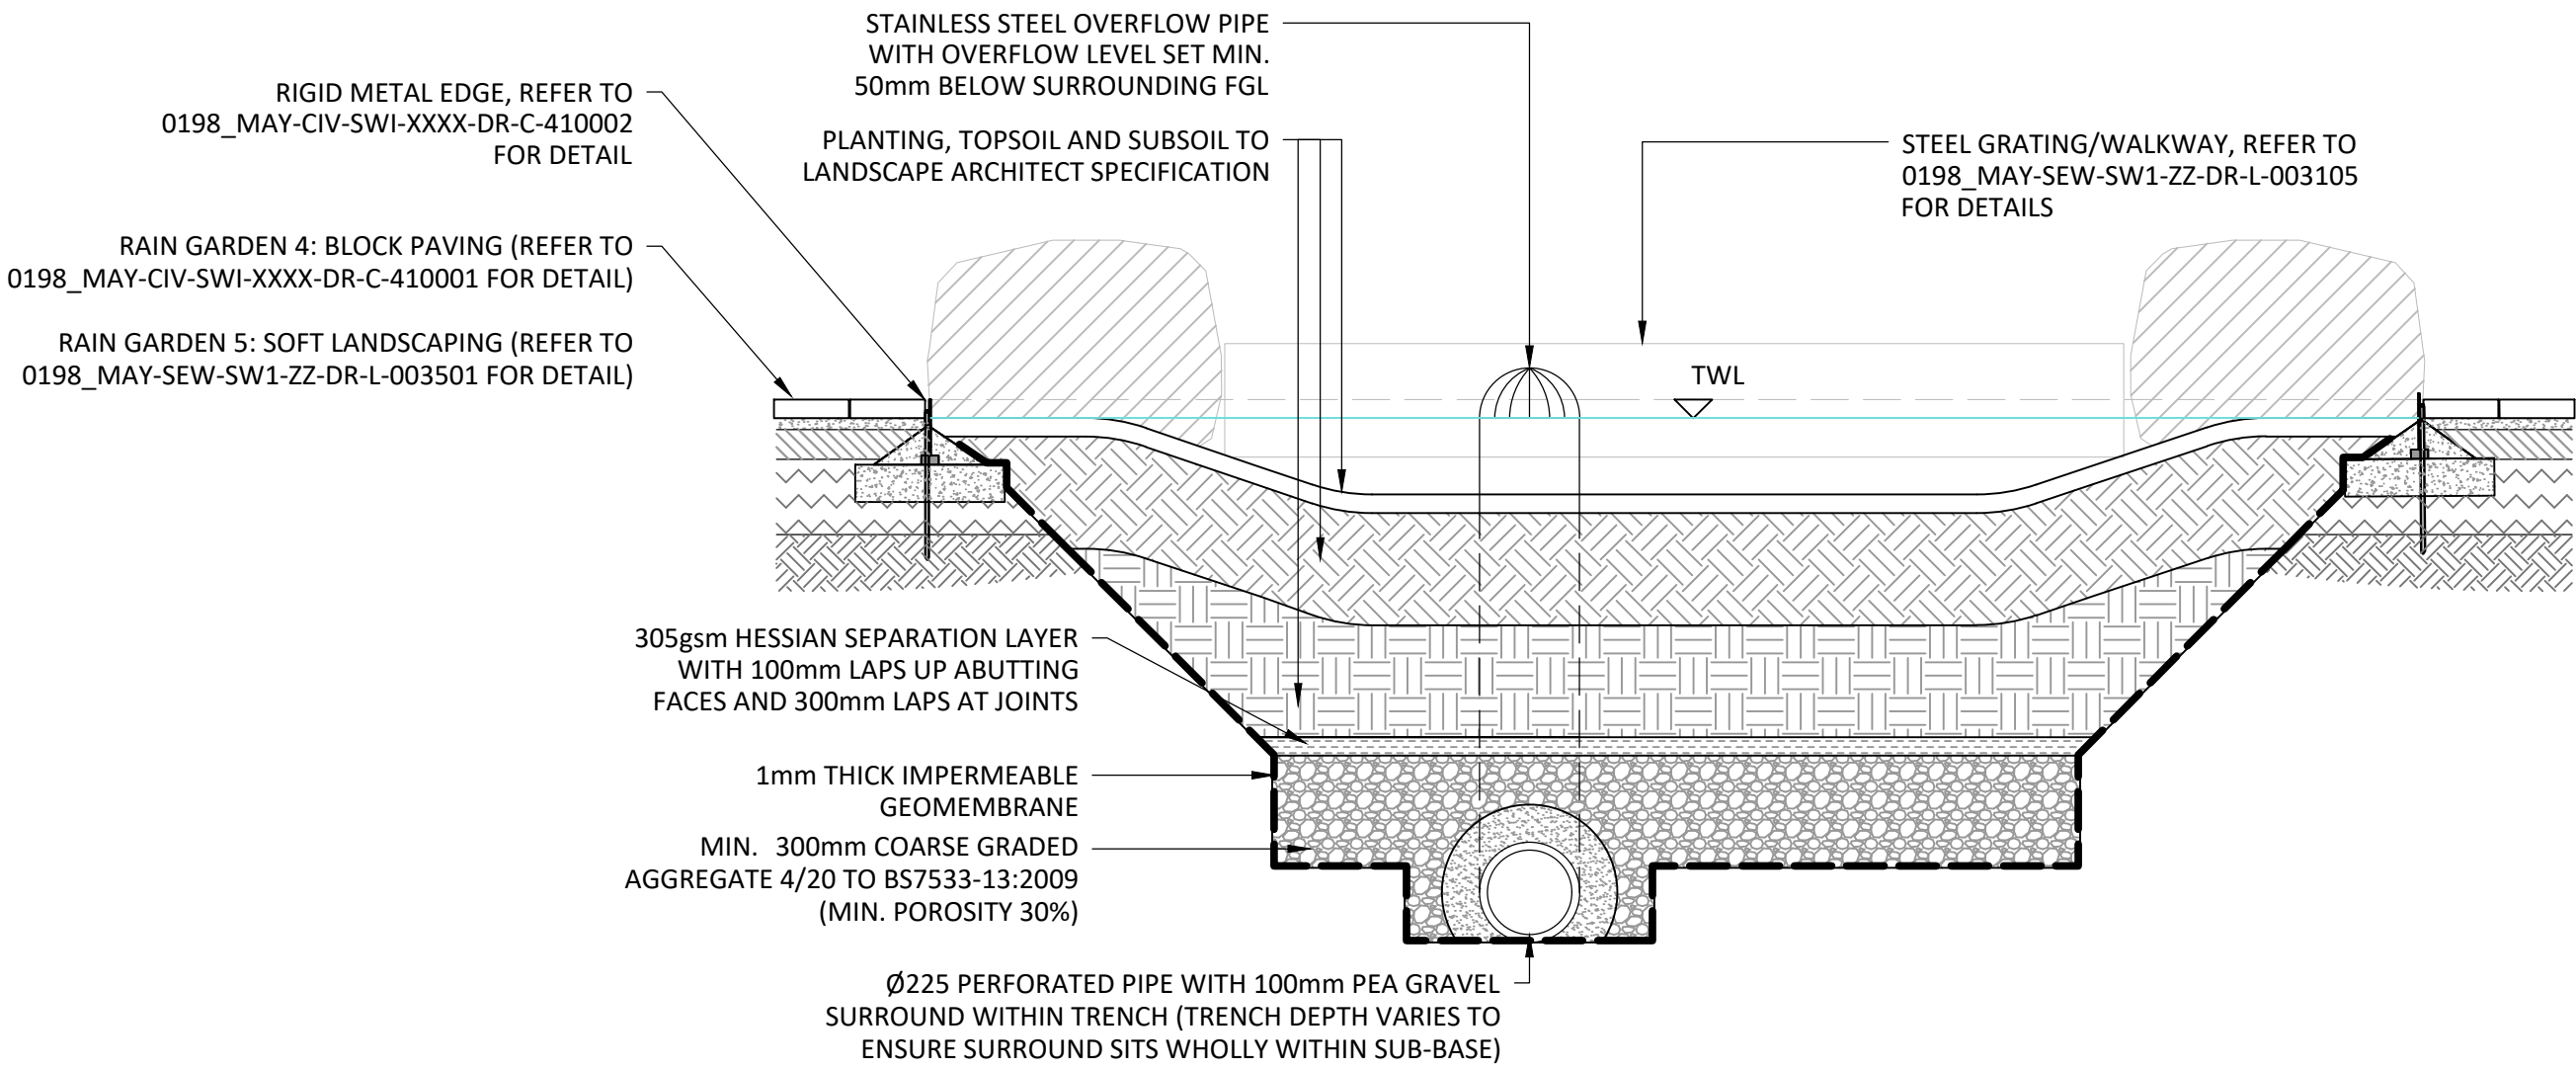

STREETSCAPE RAIN GARDEN (RAIN GARDEN 4 & 5) - SECTION B-B

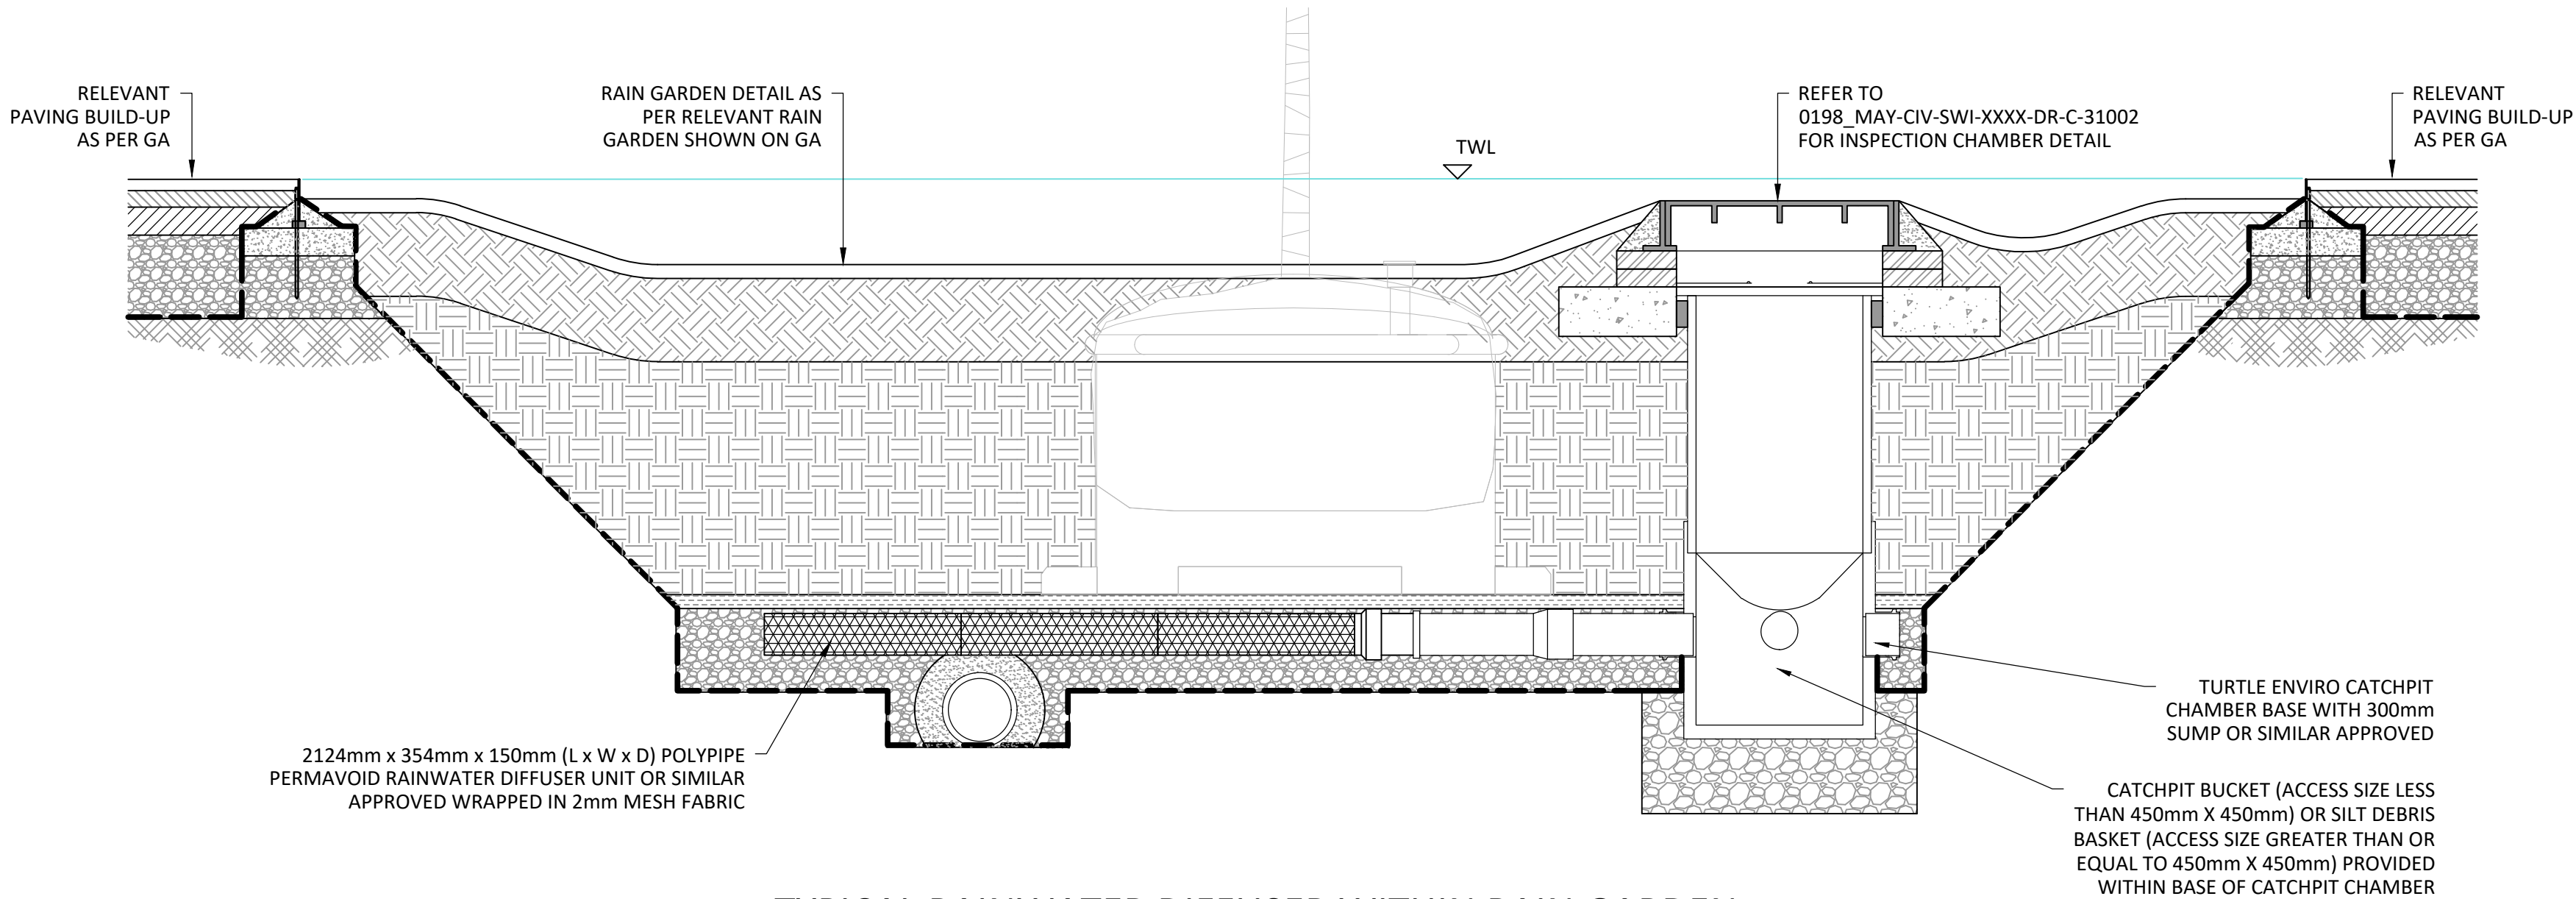


TYPICAL RAINWATER DIFFUSER WITHIN RAIN GARDEN

STANDARD NOTES

1. THIS DRAWING IS TO BE READ IN CONJUNCTION WITH ALL RELEVANT ARCHITECT'S AND ENGINEER'S DRAWINGS AND THE SPECIFICATIONS.
2. THIS DRAWING SHOULD NOT BE SCALED.
3. ALL DIMENSIONS ARE TO BE VERIFIED BY THE CONTRACTOR ON SITE.
4. ALL DISCREPANCIES SHOULD BE REPORTED TO C.A./E.A. PRIOR TO THE COMMENCEMENT OF WORKS.

© CIVIC ENGINEERS LIMITED

KEY PLAN

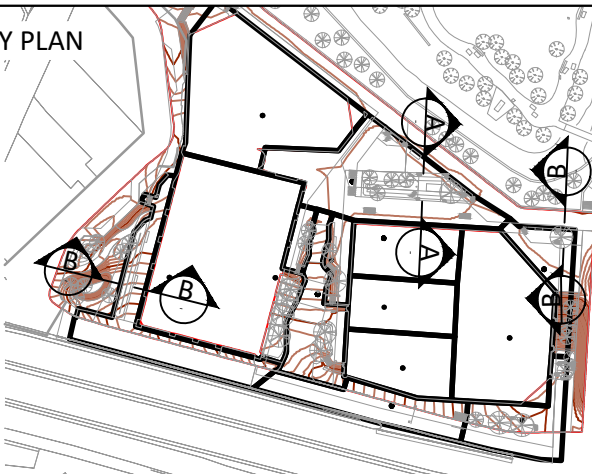

12.07.24	P01	STAGE 4 ISSUE	CD	CK
DATE	REV	DESCRIPTION	DRAWN	CHKD

CIVIC
ENGINEERS

civicingineers.com

PROJECT
MAYFIELD PLOT M
THE REPUBLIC
MANCHESTER

TITLE
RAINGARDEN DETAILS
SHEET 2

DRAWING STATUS				STATUS CODE	
STAGE 4				S2	
CE PROJECT No.	SCALE @ A1	DATE CREATED	DRAWN	CHECKED	
1076-27	1:20	JULY 2024	CD	CK	
DRAWING No.				REV	
0197_MAY-CIV-SWI-XXXX-DR-C-310012				P01	