


Scale : 1:10 @ A3

Item D. 1no. Brass lantern above entrance.


G/Cl - 3070mm D - 480mm

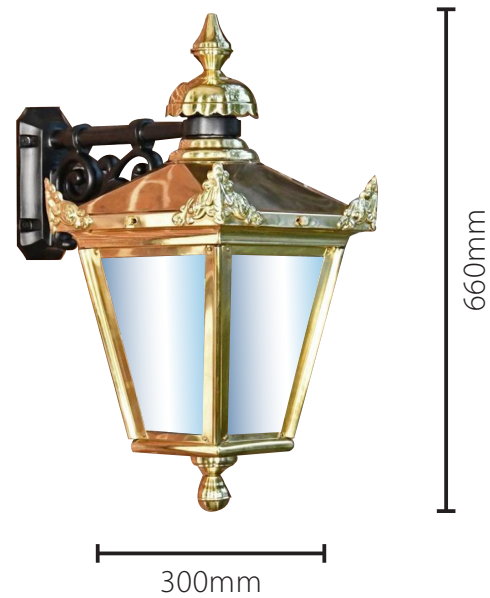

Scale : 1:10 @ A3

Item E. 6no. Floodlights. (see CSI 211 F for details)

G/Cl - 7050mm D - 245mm

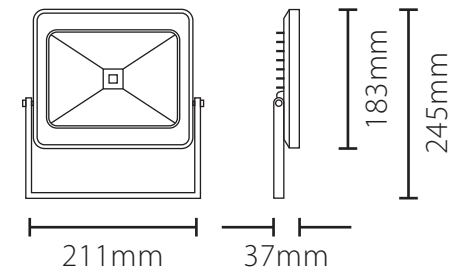

Scale : 1:10 @ A3

Item F. 4no. Aged brass lanterns to front.


G/Cl - 2750mm D - 390mm



Scale : 1:20 @ A3

Item G. 2no. Sets of sprayed 19mm foamex letters. Lit by trough lights. (CSI 211 E for details)


G/Cl - 3300mm D - 19mm

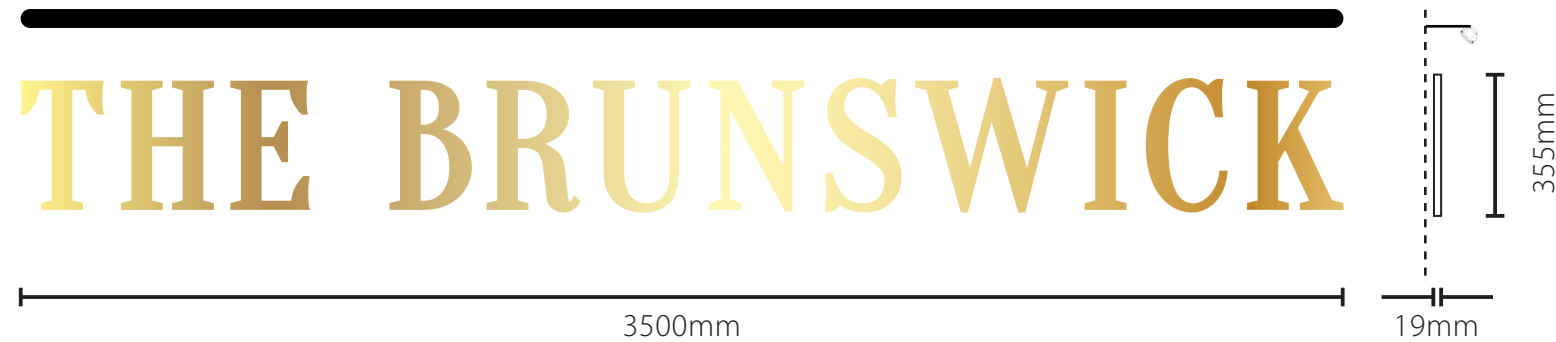

Scale : 1:10 @ A3

Item H. 2no. Planter boxes with real planting to LHS ground floor elevation windows.

G/Cl - 1050mm D - 250mm

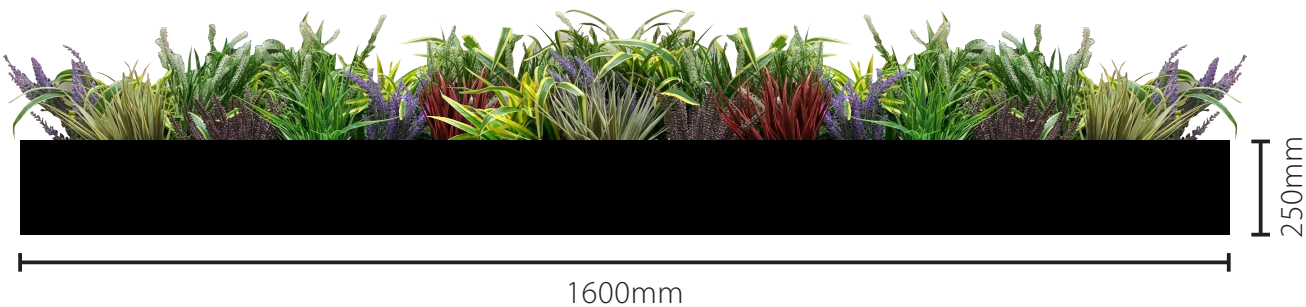

Scale : 1:10 @ A3

Item I. 2no. Planter boxes with real planting to RHS ground floor elevation windows.

G/Cl - 1050mm D - 250mm



SPECIALIST SIGNAGE CONTRACTORS

UNIT 14
CREAMERY INDUSTRIAL ESTATE
BARNACRE, PRESTON
LANCASHIRE
PR3 1GD
01995 604122
design@csisigns.co.uk

The designs, illustrations, and photography is the property of CSI Ltd. The contents are confidential, any form of reproduction, copying disclosure, modification or distribution without prior written consent is strictly prohibited.

Please note all colours shown are representative only and will not match sign products exactly. Please note paint codes and pantone codes where indicated.

Visuals shown are artists impressions only and must not be taken as an exact representation of the completed signage on site.

Project: The Brunswick,
Manchester

Drawn By: K.D


Drawing No: CSI 211 B

Date: 28/03/2025

Revision: C



Building

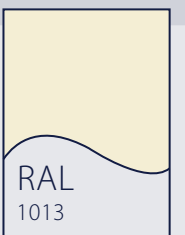


Building
Vinyls



Lanterns
Vinyls



Windows

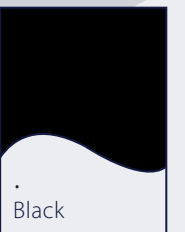

Signage
Plinth
Doors
Troughs