




1

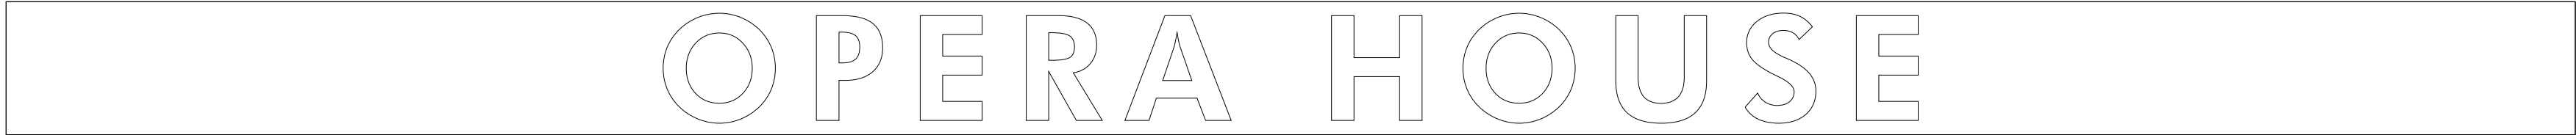


1. Proposed new sign.

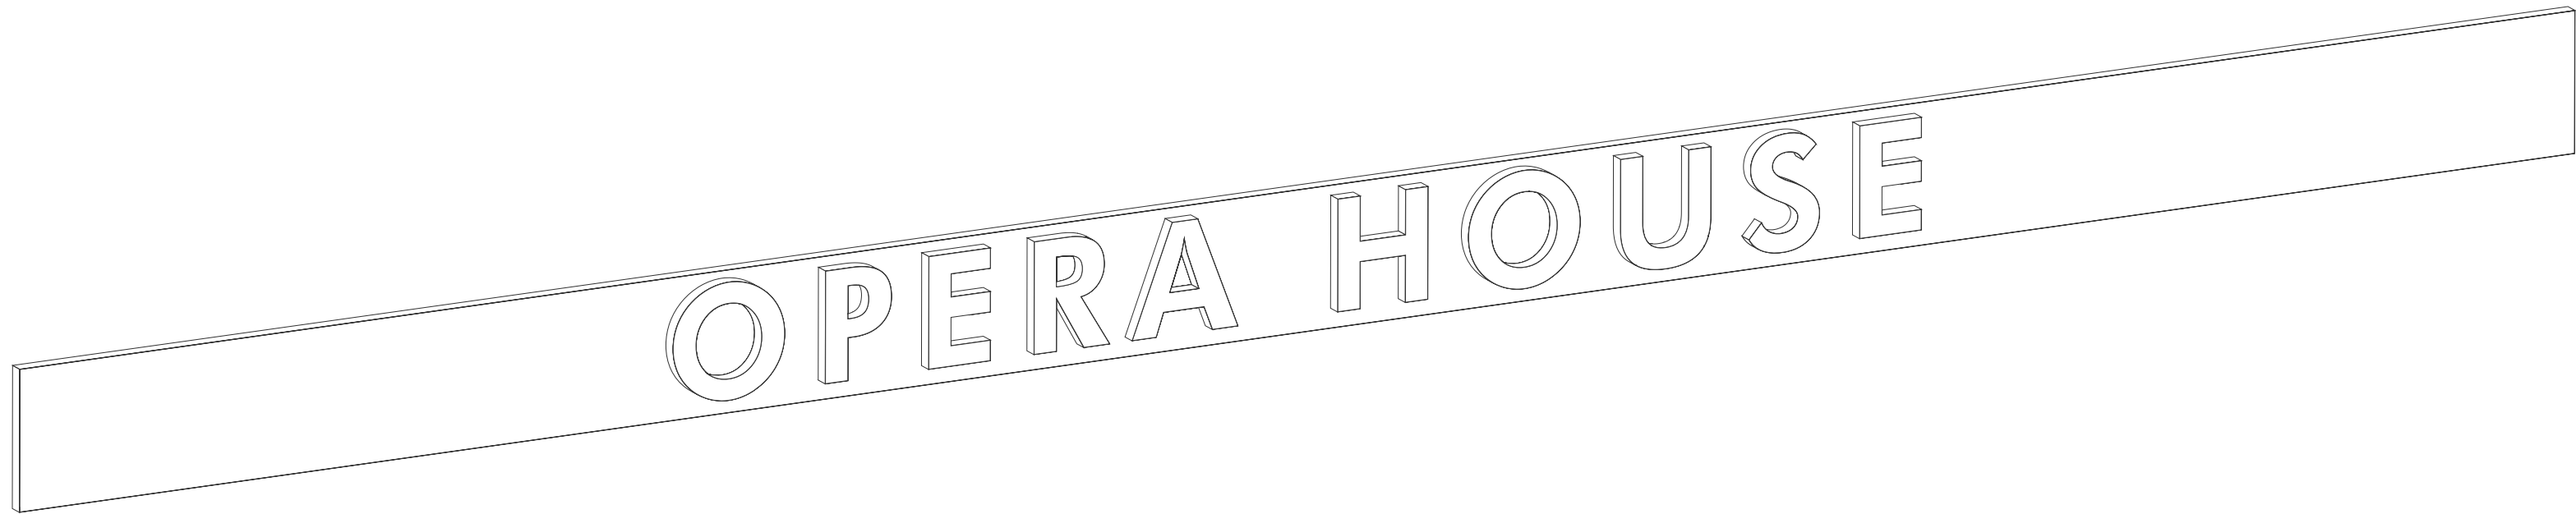

2

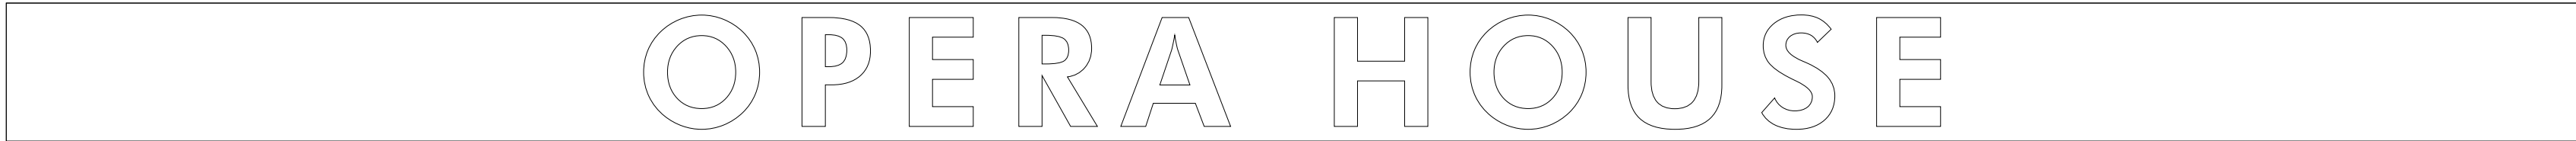

2. Proposed new sign.

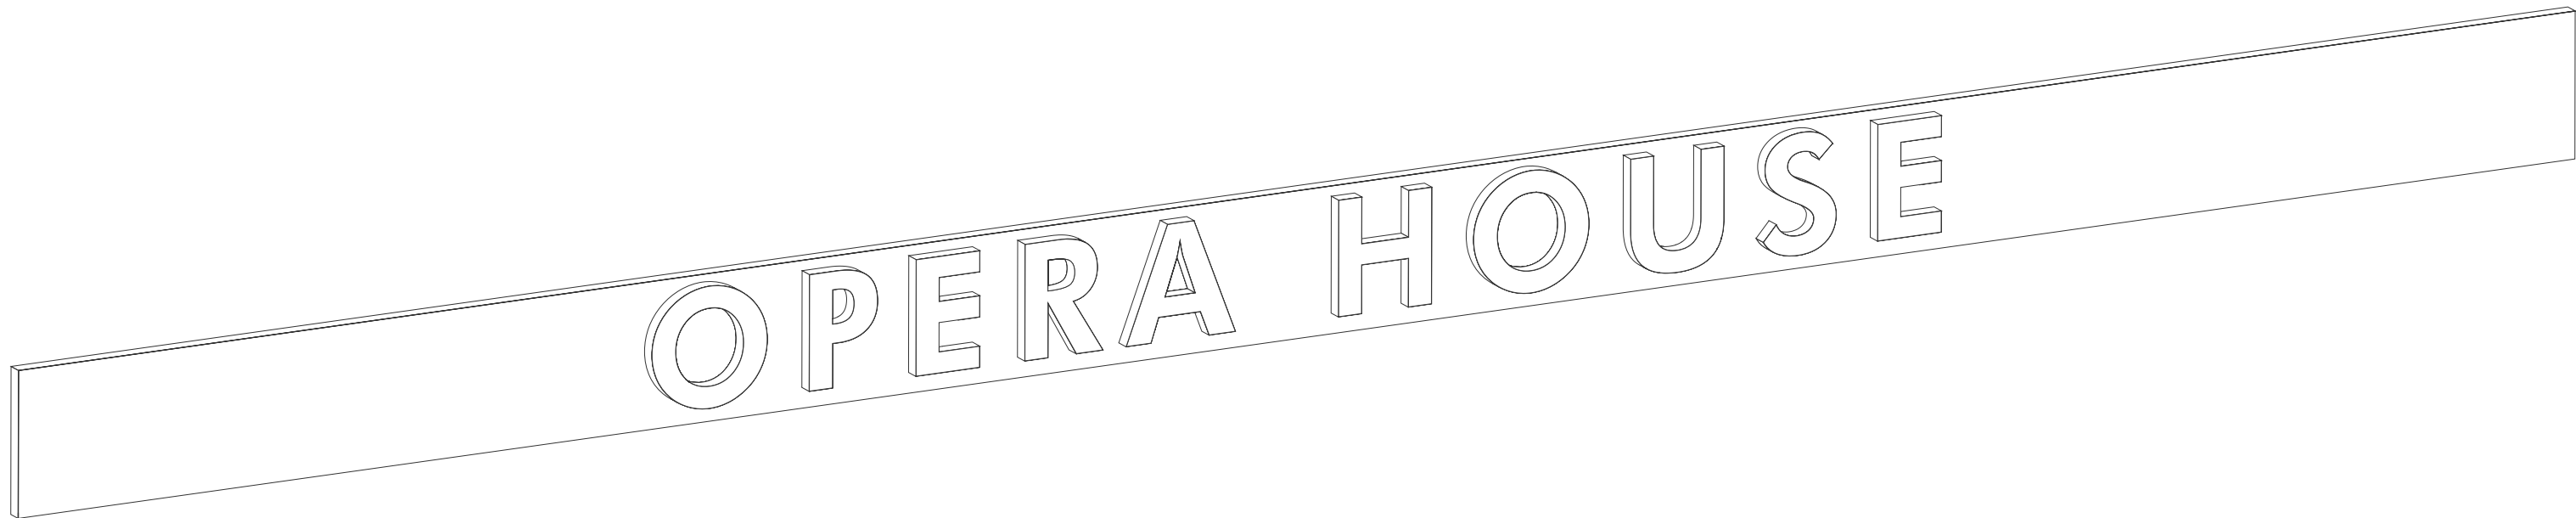

Existing signs on Quay Street to be removed and replaced.
Existing backtrays to be used to avoid drilling additional holes into the building.

PROPOSED SIGN TYPE KEY

	SIGN TYPE	DISPLAY DIMENSIONS	ILLUMINATION
1	SIGN 1 Built-up, powder coated LED illuminated letters mounted on powder coated aluminium tray.	Aluminium tray: 9250mm(w) x 480mm(h) 50mm(d) Letters: 4500mm(w) x 370mm(h) 50mm(d)	200 cd/m²
2	SIGN 2 Built-up, powder coated LED illuminated letters mounted on powder coated aluminium tray.	front Aluminium tray: 8960mm(w) x 480mm(h) 50mm(d) Letters: 4500mm(w) x 370mm(h) 50mm(d)	200 cd/m²

NOTE: Electrical service routes already exist to proposed signage locations. New signs are to reuse the existing power supply.
Existing backtrays to be reused to avoid drilling into the fabric of the building.



01925 823032

www.ibrandsigns.co.uk

26B Kingsland Grange, Warrington, WA1 4RW

Metres

