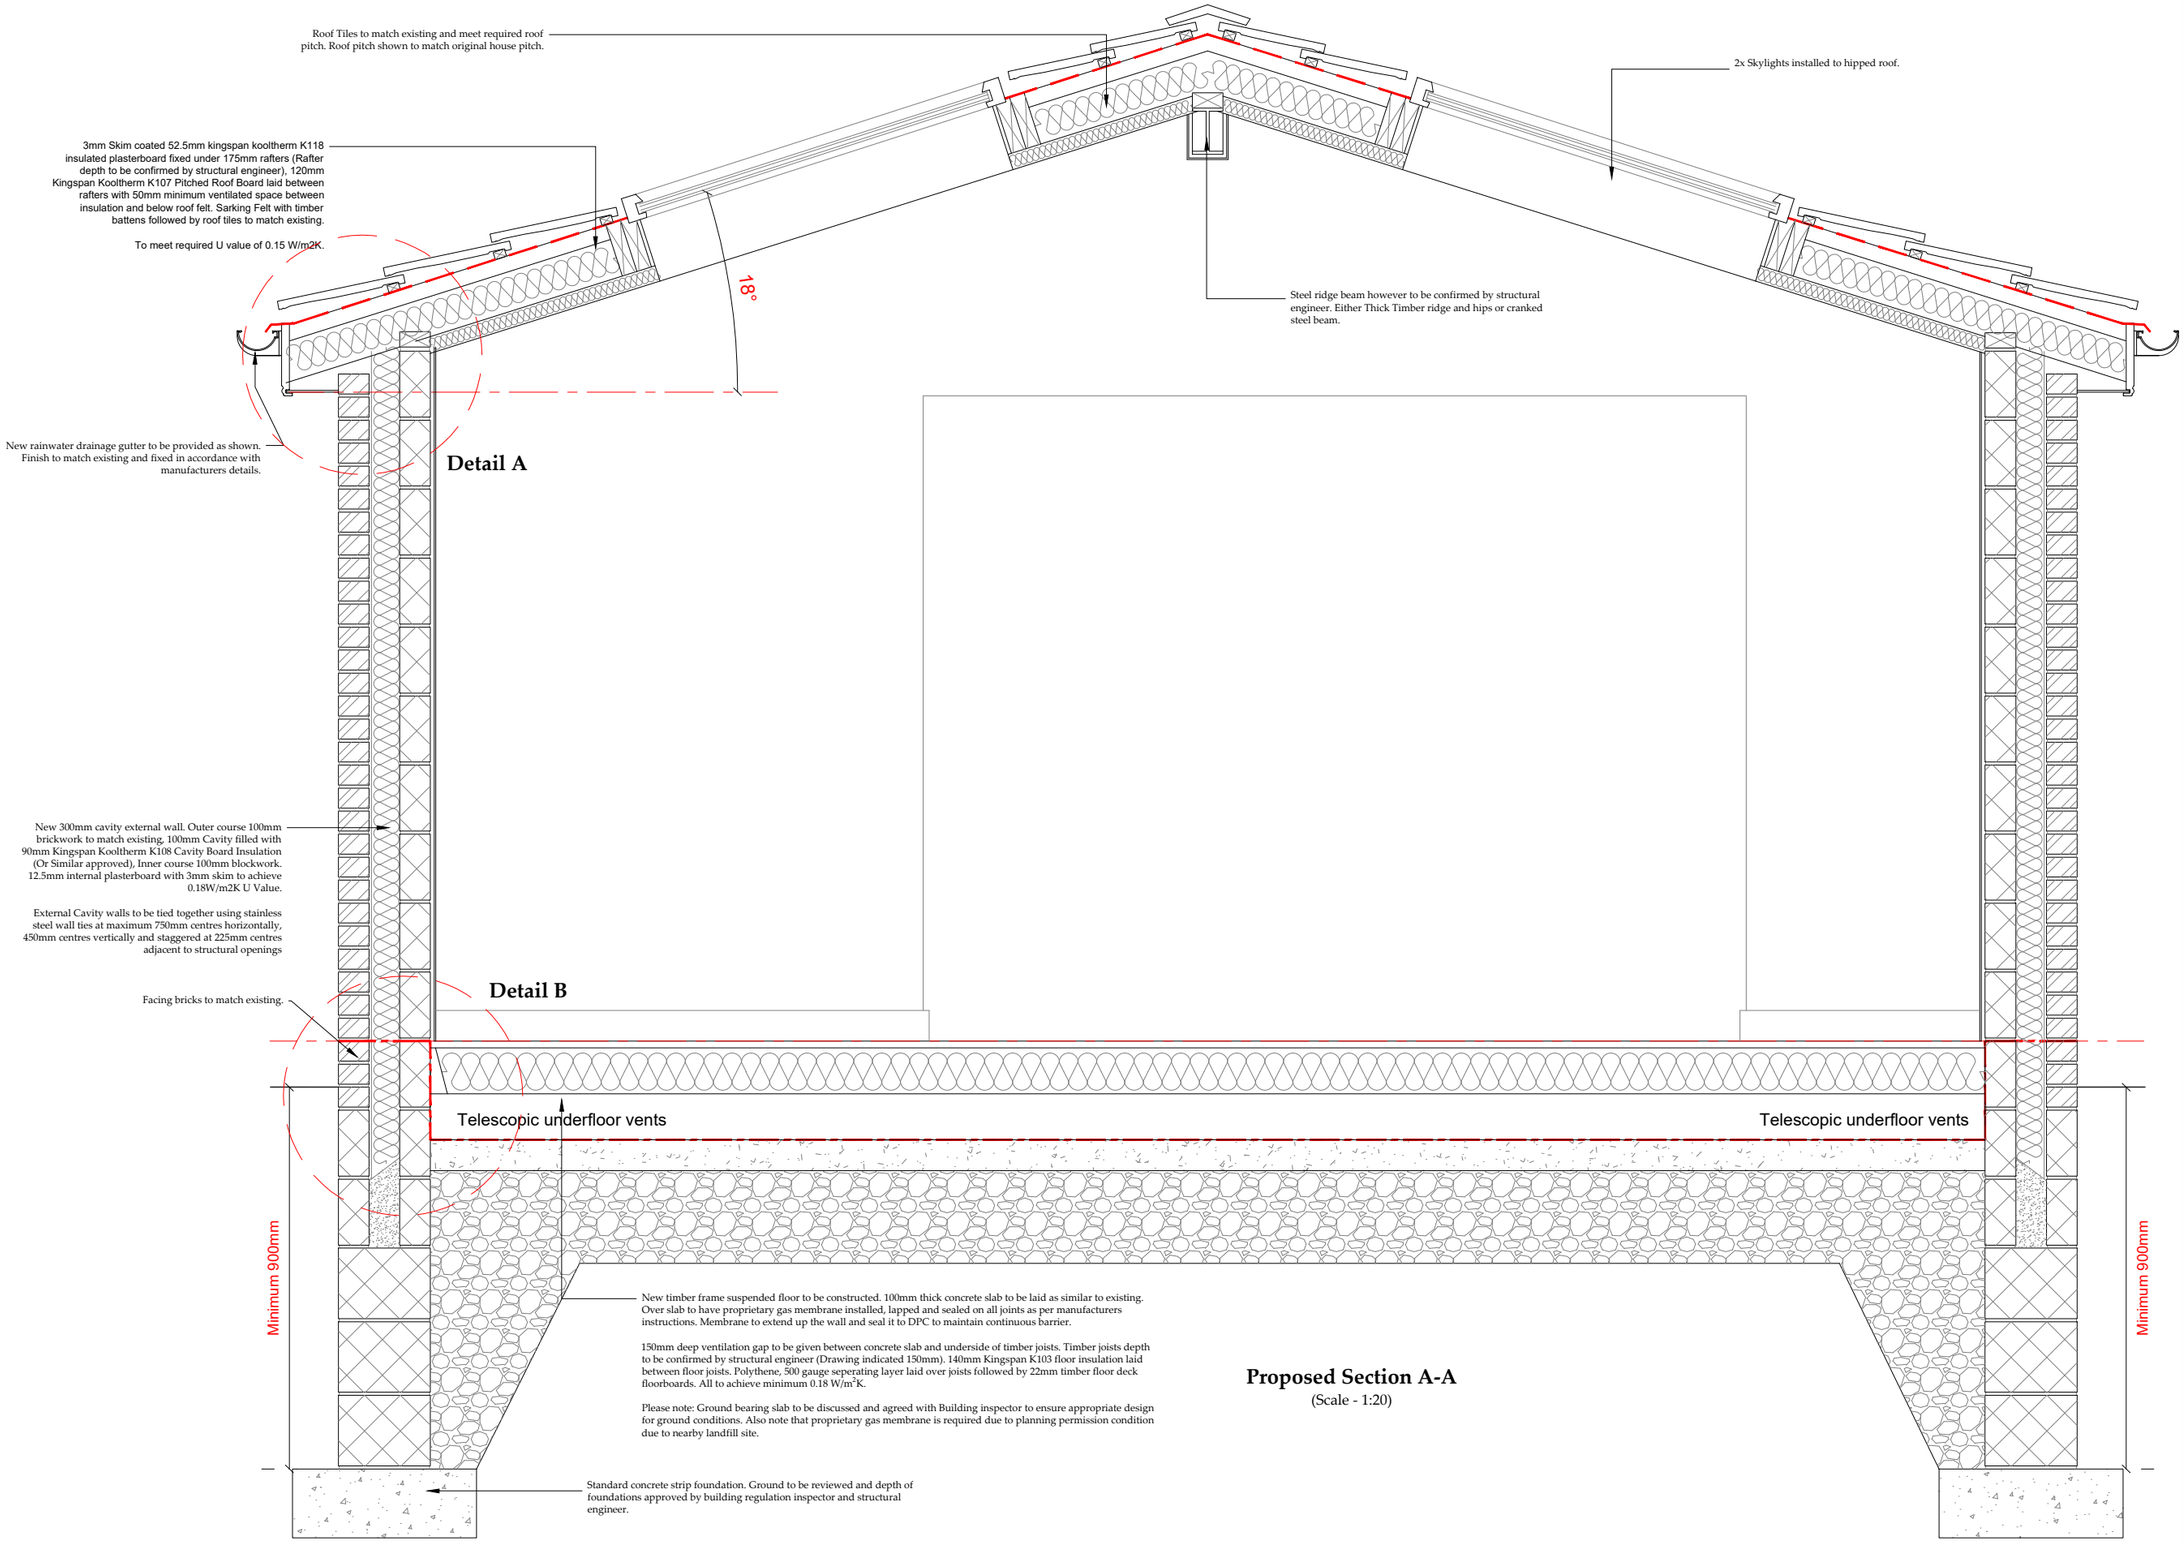


Proposed Section A-A

(Scale - 1:20)

All dimensions are to be checked on site, any discrepancies are to be reported to the Architect before work commences.Do not scale from this drawing.

This drawing is to be read in conjunction with all relevant consultants and specialists drawings / documents.
This drawing is copyright.

Please Note:

DBI Designs shall not have control over, charge of, or responsibility for the construction means, methods, techniques, sequences or procedures. Nor shall DBI Designs be responsible for the contractors failure to perform the work in accordance with the requirements of the contract documents.

The survey has been carried out to what is visilbe to the naked eye. No investigations have been carried out such as the removal of plasterboard, the lifting of floorboards, loft investigations or ground suitability.

It is the responsibility of any nominated builder/ contractor to take full size measurements & provisions for drain runs before any development commences.

rev	description	date	dr by	app by
original dr by				

DBI DESIGNS
DESIGNING THE FUTURE, ONE SPACE AT A TIME

- Architectural Design & Draughting -

Darren Buckley
07778 297 274

17 Stratton Road, Nantwich
Cheshire, CW5 6YP

client
7 Chassen Close (Manchester)

project
Single Storey Rear Extension
& Double Storey Side Extension

drawing
Proposed Section A-A

file reference	scale
	As Stated @ A3
date	status
25/02/2024	Planning
drawing number	revision
06	