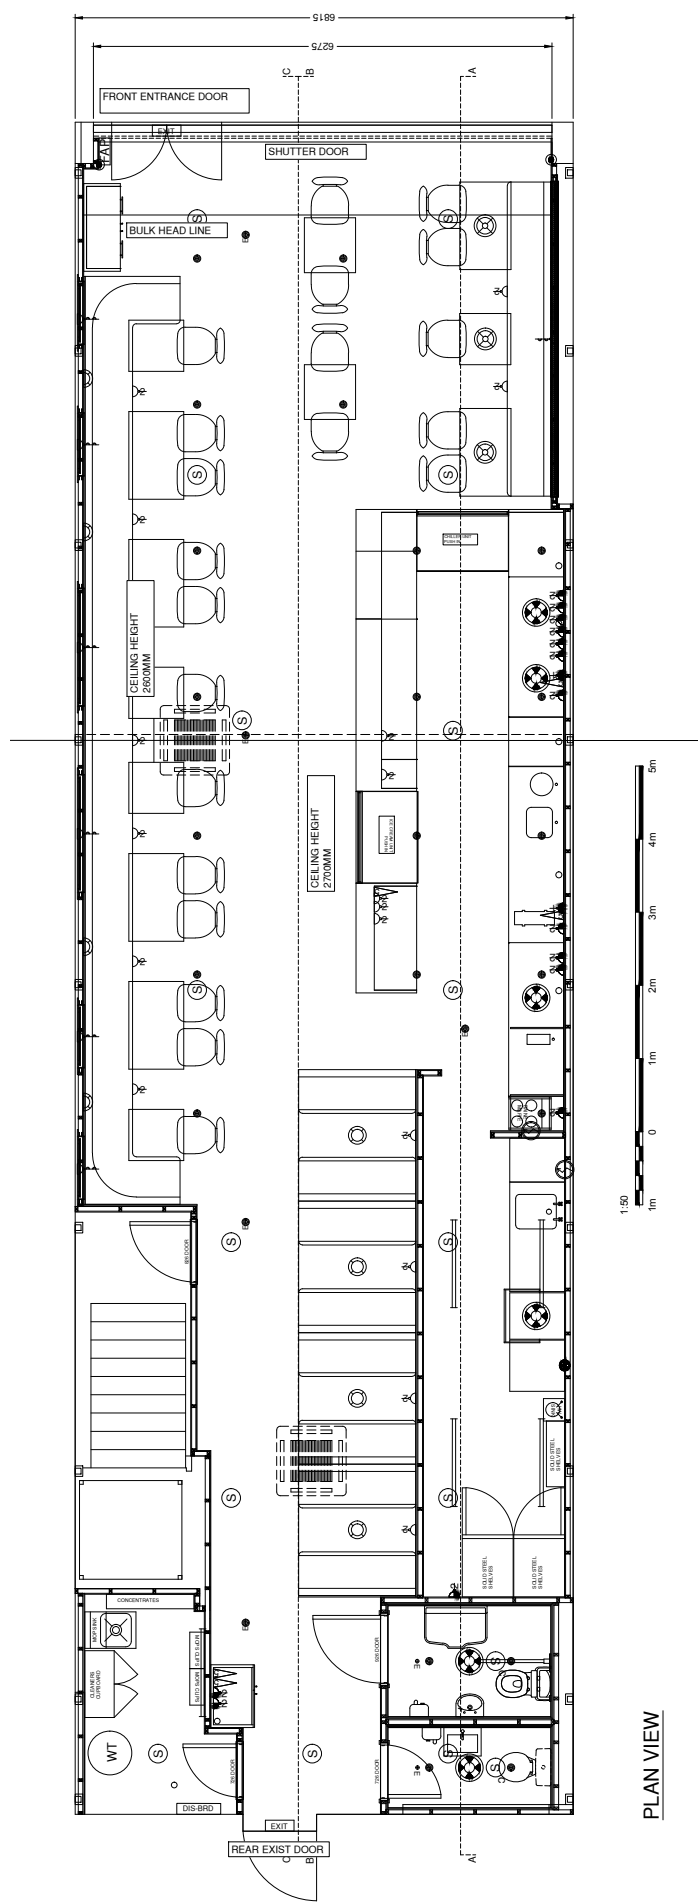


SWITCHING
SWITCH 1: LEDS AND PENDANTS,
SWITCH 2: SPOTS
SWITCH 3: KITCHEN/STOCK ROOM
SWITCH 4: OFFICE
TOILETS ON PIPS.
ALL LIGHTING EXCEPT SIGNAGE TO BE ON LAST MAIN OUT SWITCH
BOTTOM OF PENDANT 1800 FFPL

© Copyright Heavenly Desserts Ltd

The intellectual property in any design or other works originated by ourselves during, after or connected with the design shall belong to Heavenly Desserts Ltd, and shall not be copied or reproduced without prior permission of Heavenly Desserts Ltd.

DRAWING CHECKED & APPROVED BY

Signed	Company	Date

© Copyright Heavenly Desserts Ltd

© Copyright Heavenly Desserts Ltd

the intellectual property in any design or other works originated by ourselves during, after or connected with the design shall belong to Heavenly Desserts Ltd, and shall not be copied or reproduced without prior permission of Heavenly Desserts Ltd.

DRAWING UTILITY & NOT PROVIDED BY	<table><tr><th>Signed</th><th>Company</th><th>Date</th></tr><tr><td></td><td></td><td></td></tr><tr><td></td><td></td><td></td></tr><tr><td></td><td></td><td></td></tr><tr><td></td><td></td><td></td></tr></table>	Signed	Company	Date													REVISIONS	NO DIMENSIONS TO BE SCALED FROM THIS DRAWING THIS DRAWING TO BE READ IN CONJUNCTION WITH THE FOLLOWING DRAWINGS :-	HEAVENLY DESSERTS — 2008 —	SITE MANCHESTER - CHEETHAM HILL	SITE ADDRESS 40 BURY OLD ROAD, (UNIT 2) CHEETHAM HILL, SHOPPING CENTER MANCHESTER, M8 5DP	DRAWING TITLE GENERAL ARRANGMENT	SCALE	DATE	17/03/2025
		Signed	Company	Date																					
DRAWN BY	CHECKED BY																								
JJE																									
DRAWING NUMBER	REV.																								
PP907-01-01																									