


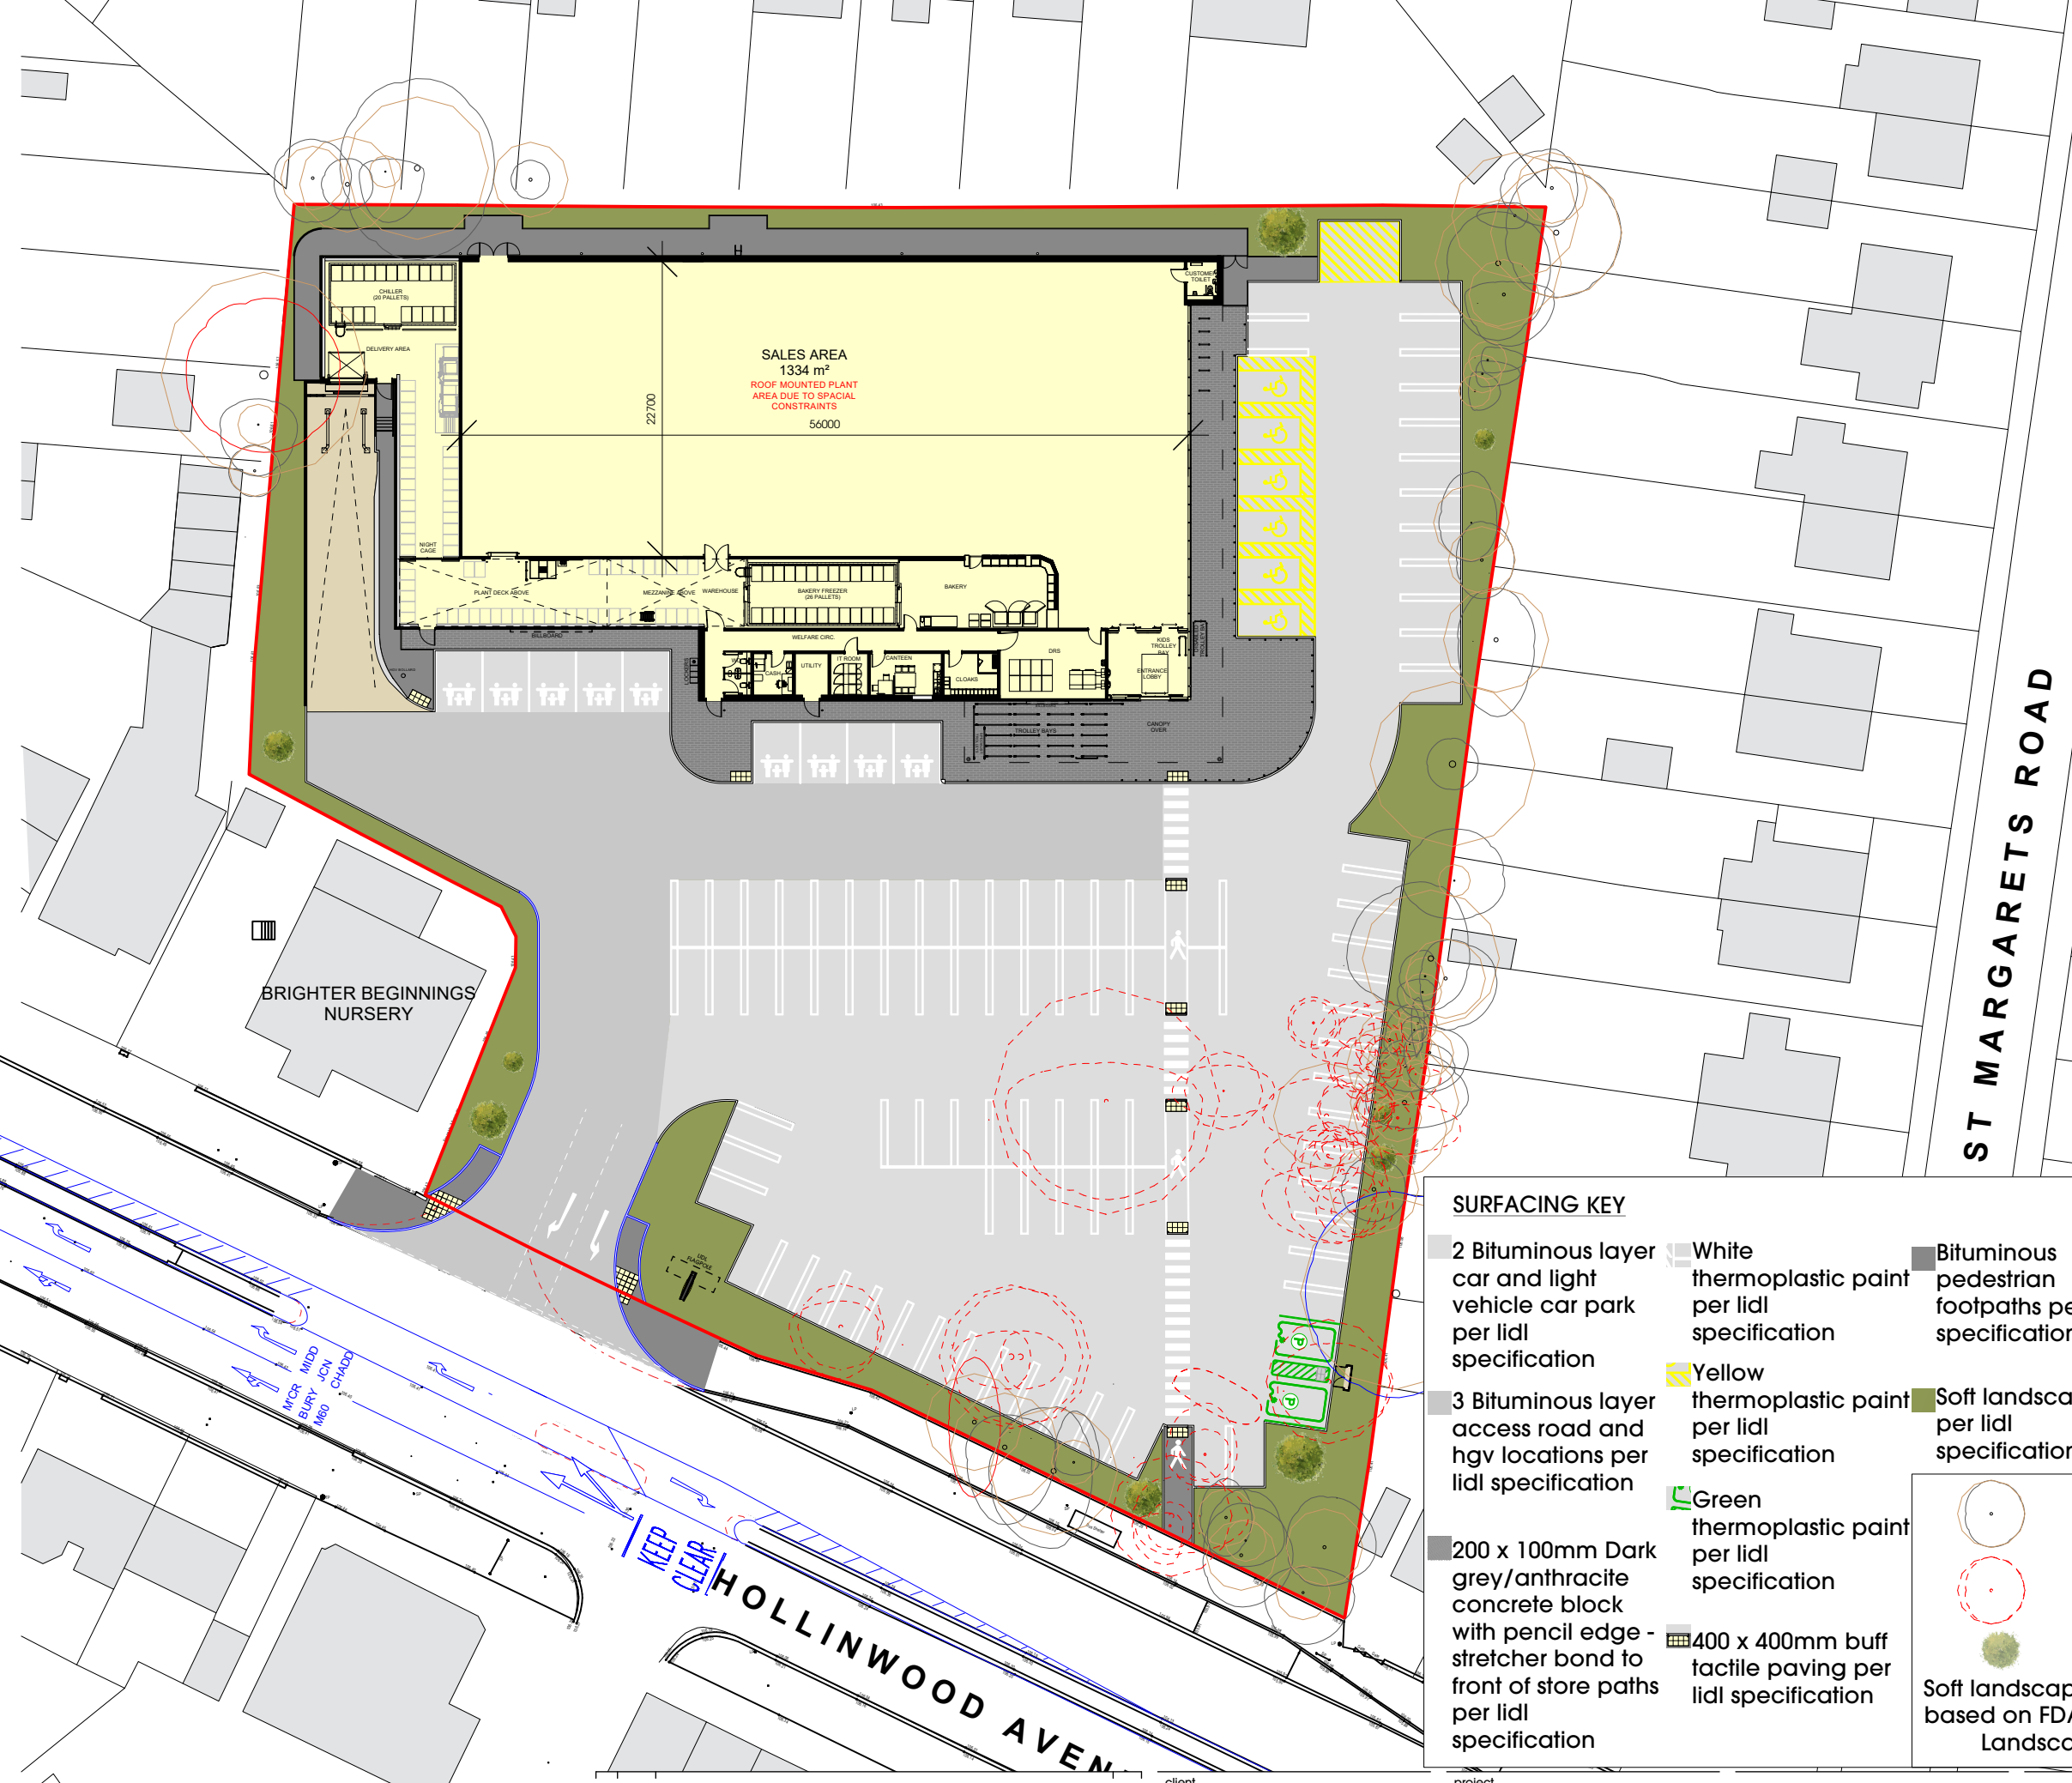

SURFACING KEY

- | | | | |
|--|--|--|--|
| 2 Bituminous layer car and light vehicle car park per lidl specification | White thermoplastic paint per lidl specification | Bituminous pedestrian footpaths per lidl specification | Reinforced concrete to delivery dock ramp and plant slab brushed finish per lidl specification |
| 3 Bituminous layer access road and hgv locations per lidl specification | Yellow thermoplastic paint per lidl specification | Soft landscaping per lidl specification | |
| 200 x 100mm Dark grey/anthracite concrete block with pencil edge - stretcher bond to front of store paths per lidl specification | Green thermoplastic paint per lidl specification | | |
| | 400 x 400mm buff tactile paving per lidl specification | | |
- Existing Trees to remain

Existing Trees to remove

Proposed Trees

Soft landscaping and proposed trees based on FDA drawing REF: ' R-2825-1 Landscape Details 250@A1'

EXISTING TREES PER AWA SURVEY REF: TREE CONSTRAINTS PLAN HOLLINWOOD AVENUE AWA622

BASED ON TECHNICS SURVEY REF: SP241170-0924-01A

THIS DRAWING IS COPYRIGHT, AND REMAINS THE PROPERTY OF HTC ARCHITECTS. IT MUST NOT BE REPRODUCED, USED, DISCLOSED OR TRANSMITTED TO THIRD PARTIES IN ANY FORM, IN WHOLE OR IN PART, WITHOUT PRIOR WRITTEN PERMISSION.

DO NOT SCALE!
ALL DIMENSIONS SHOULD BE CHECKED ON SITE BEFORE WORK COMMENCES

Rev.	Date	Description
D	24/03/2025	Updated proposed trees per FDA landscaping plan ref R-2825-1 Landscape Details 250@A1
C	05/03/2025	Updated existing trees per AWA survey ref. Tree Constraints Plan Hollinwood Avenue AWA6229
B	20/02/2025	Car Park layout updated in line P404D and P406C
A	21/11/2024	Delivery Ramp shown in brushed concrete to lidl spec

JBH
JBH
JBH
JBH



client
Hollinwood Ave, Manchester

project
Hollinwood Ave, Manchester

date September 2024
status Planning
scale 1:500 @ A3
drawn JBH checked MH
job no. 3607 dwg no. P406 rev. D



York Place Studio
8 Britannia Street
Leeds
LS1 2DZ
T: (0113) 244 3457
W: www.htcarchitects.co.uk
E: info@htcarchitects.co.uk