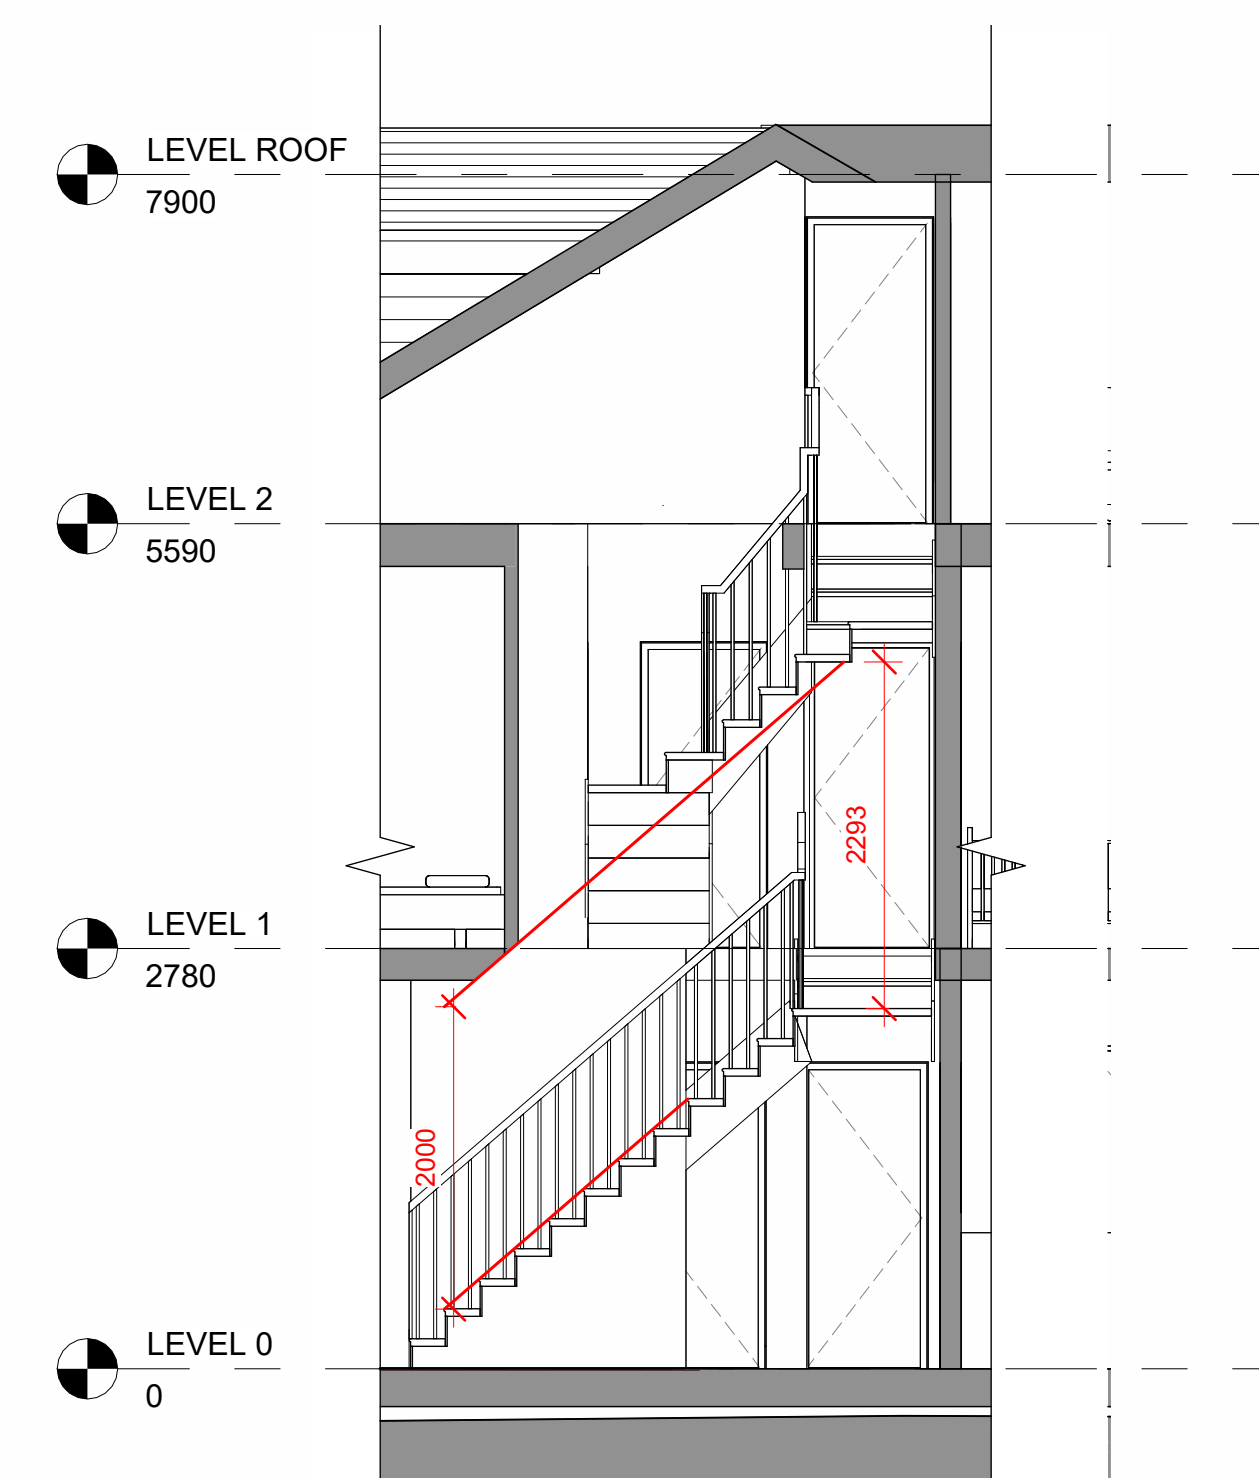
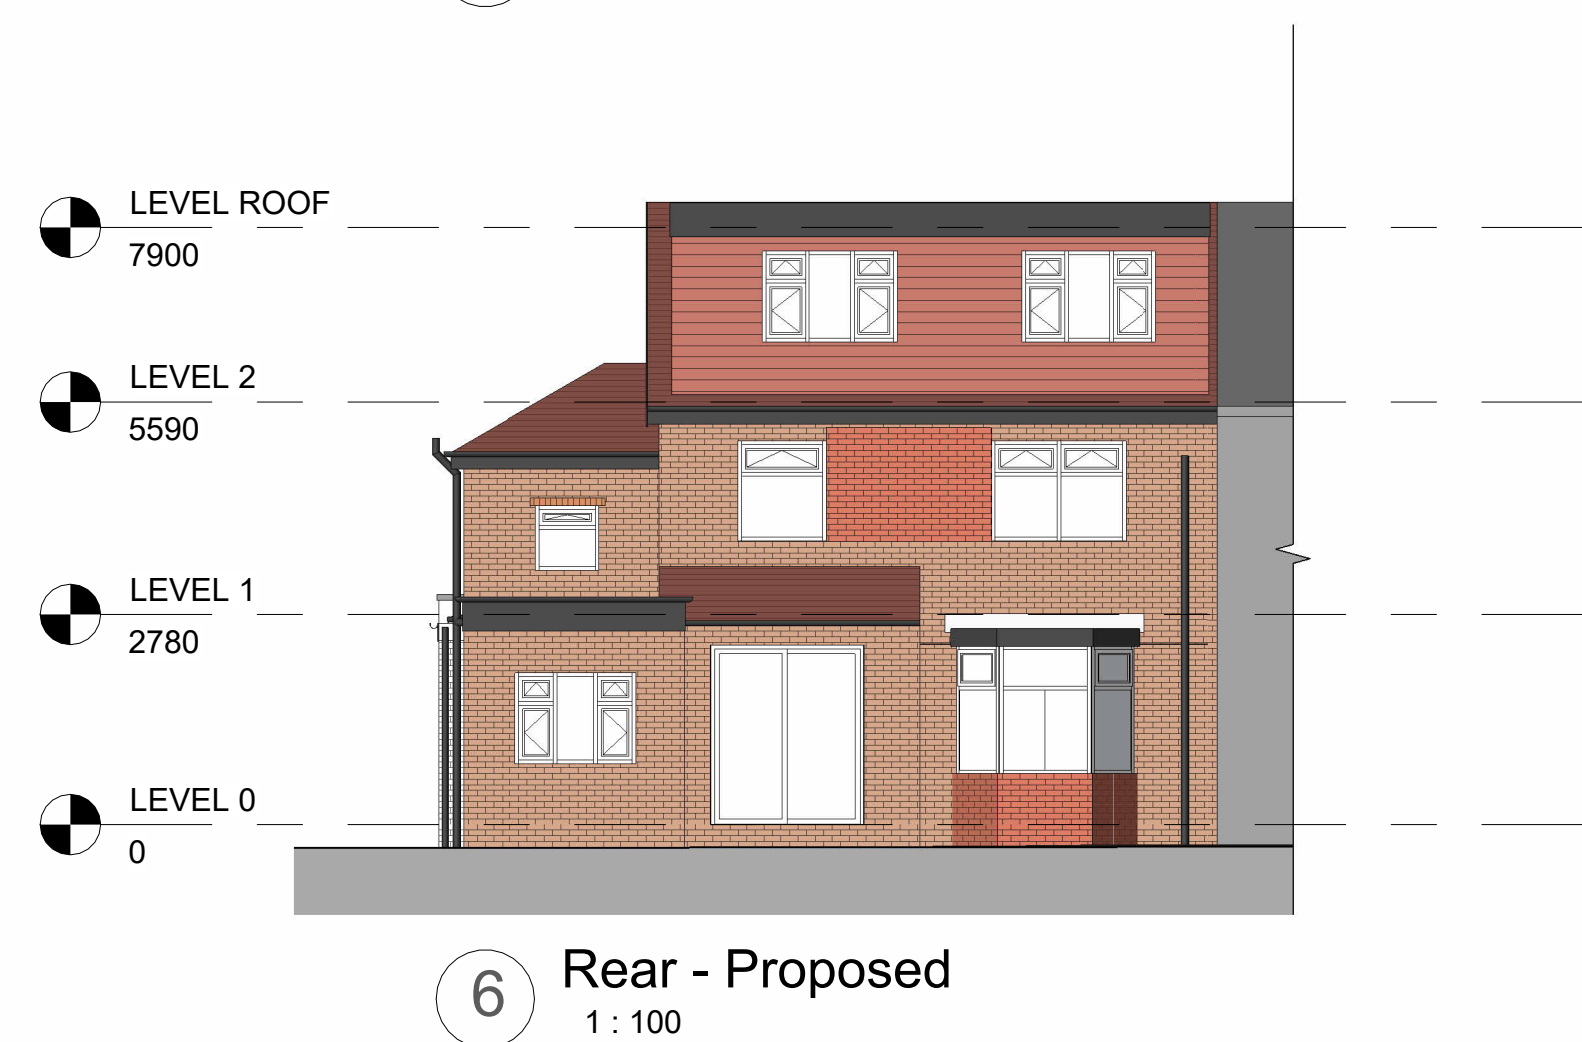
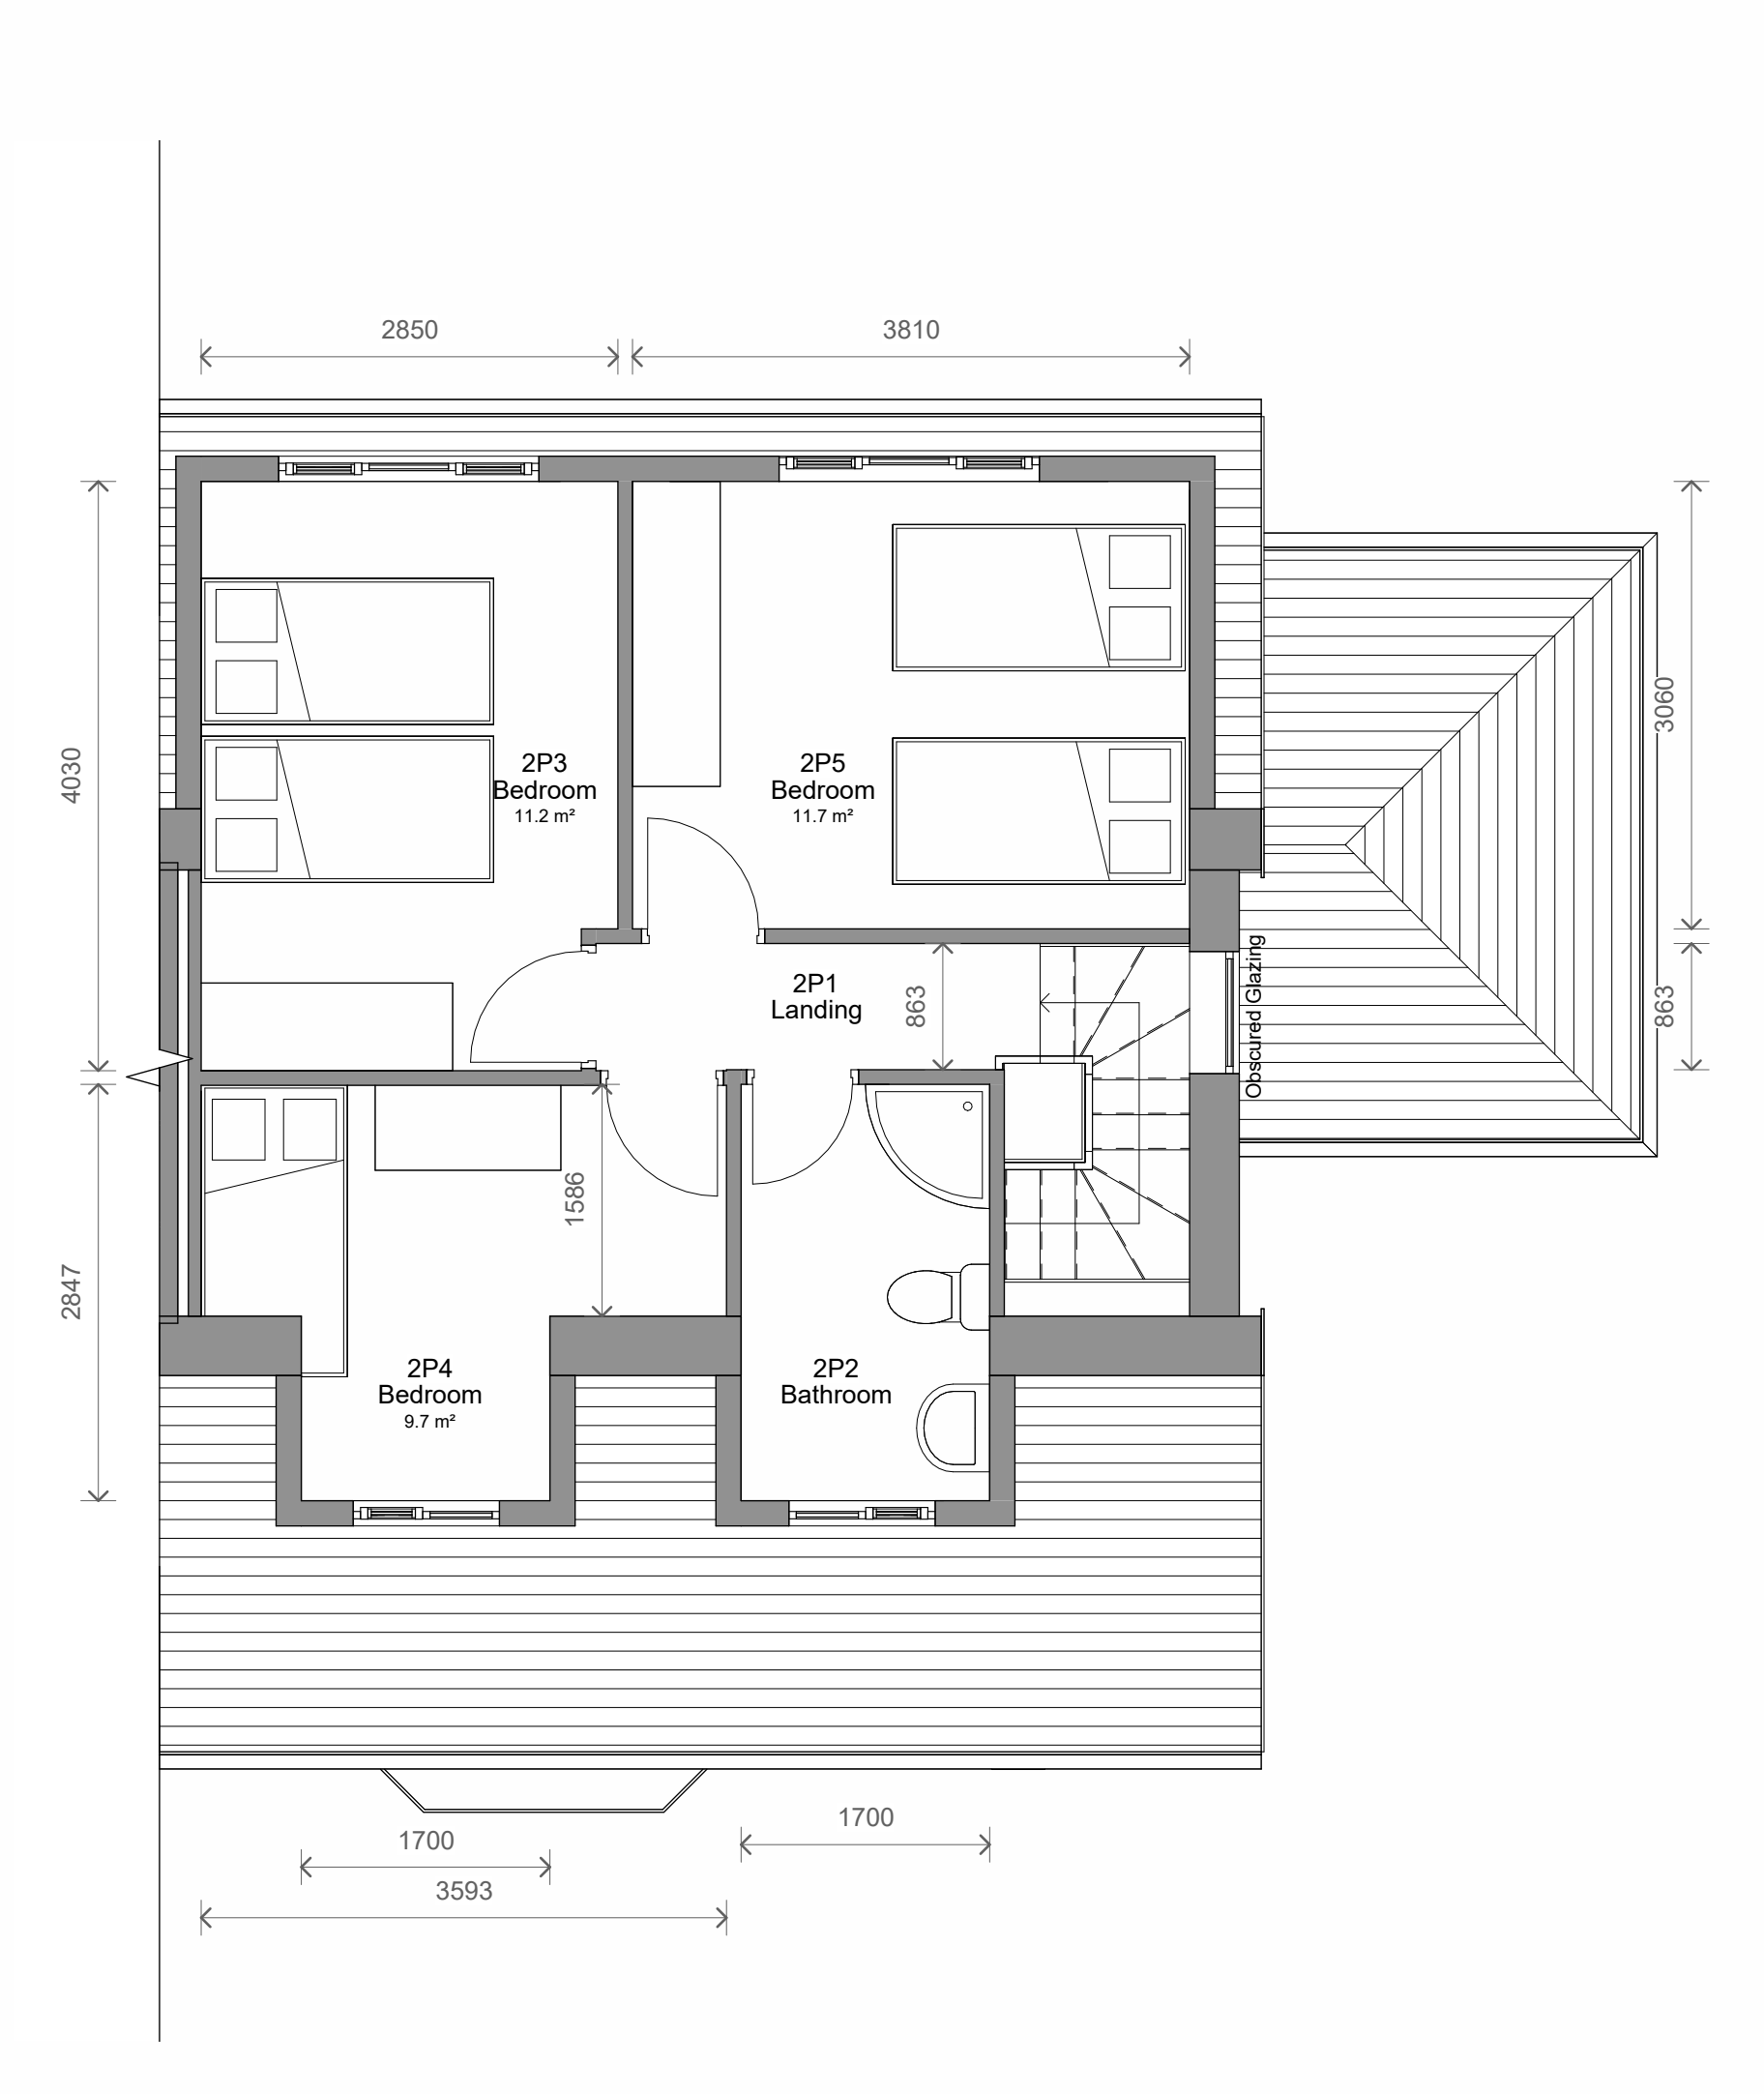
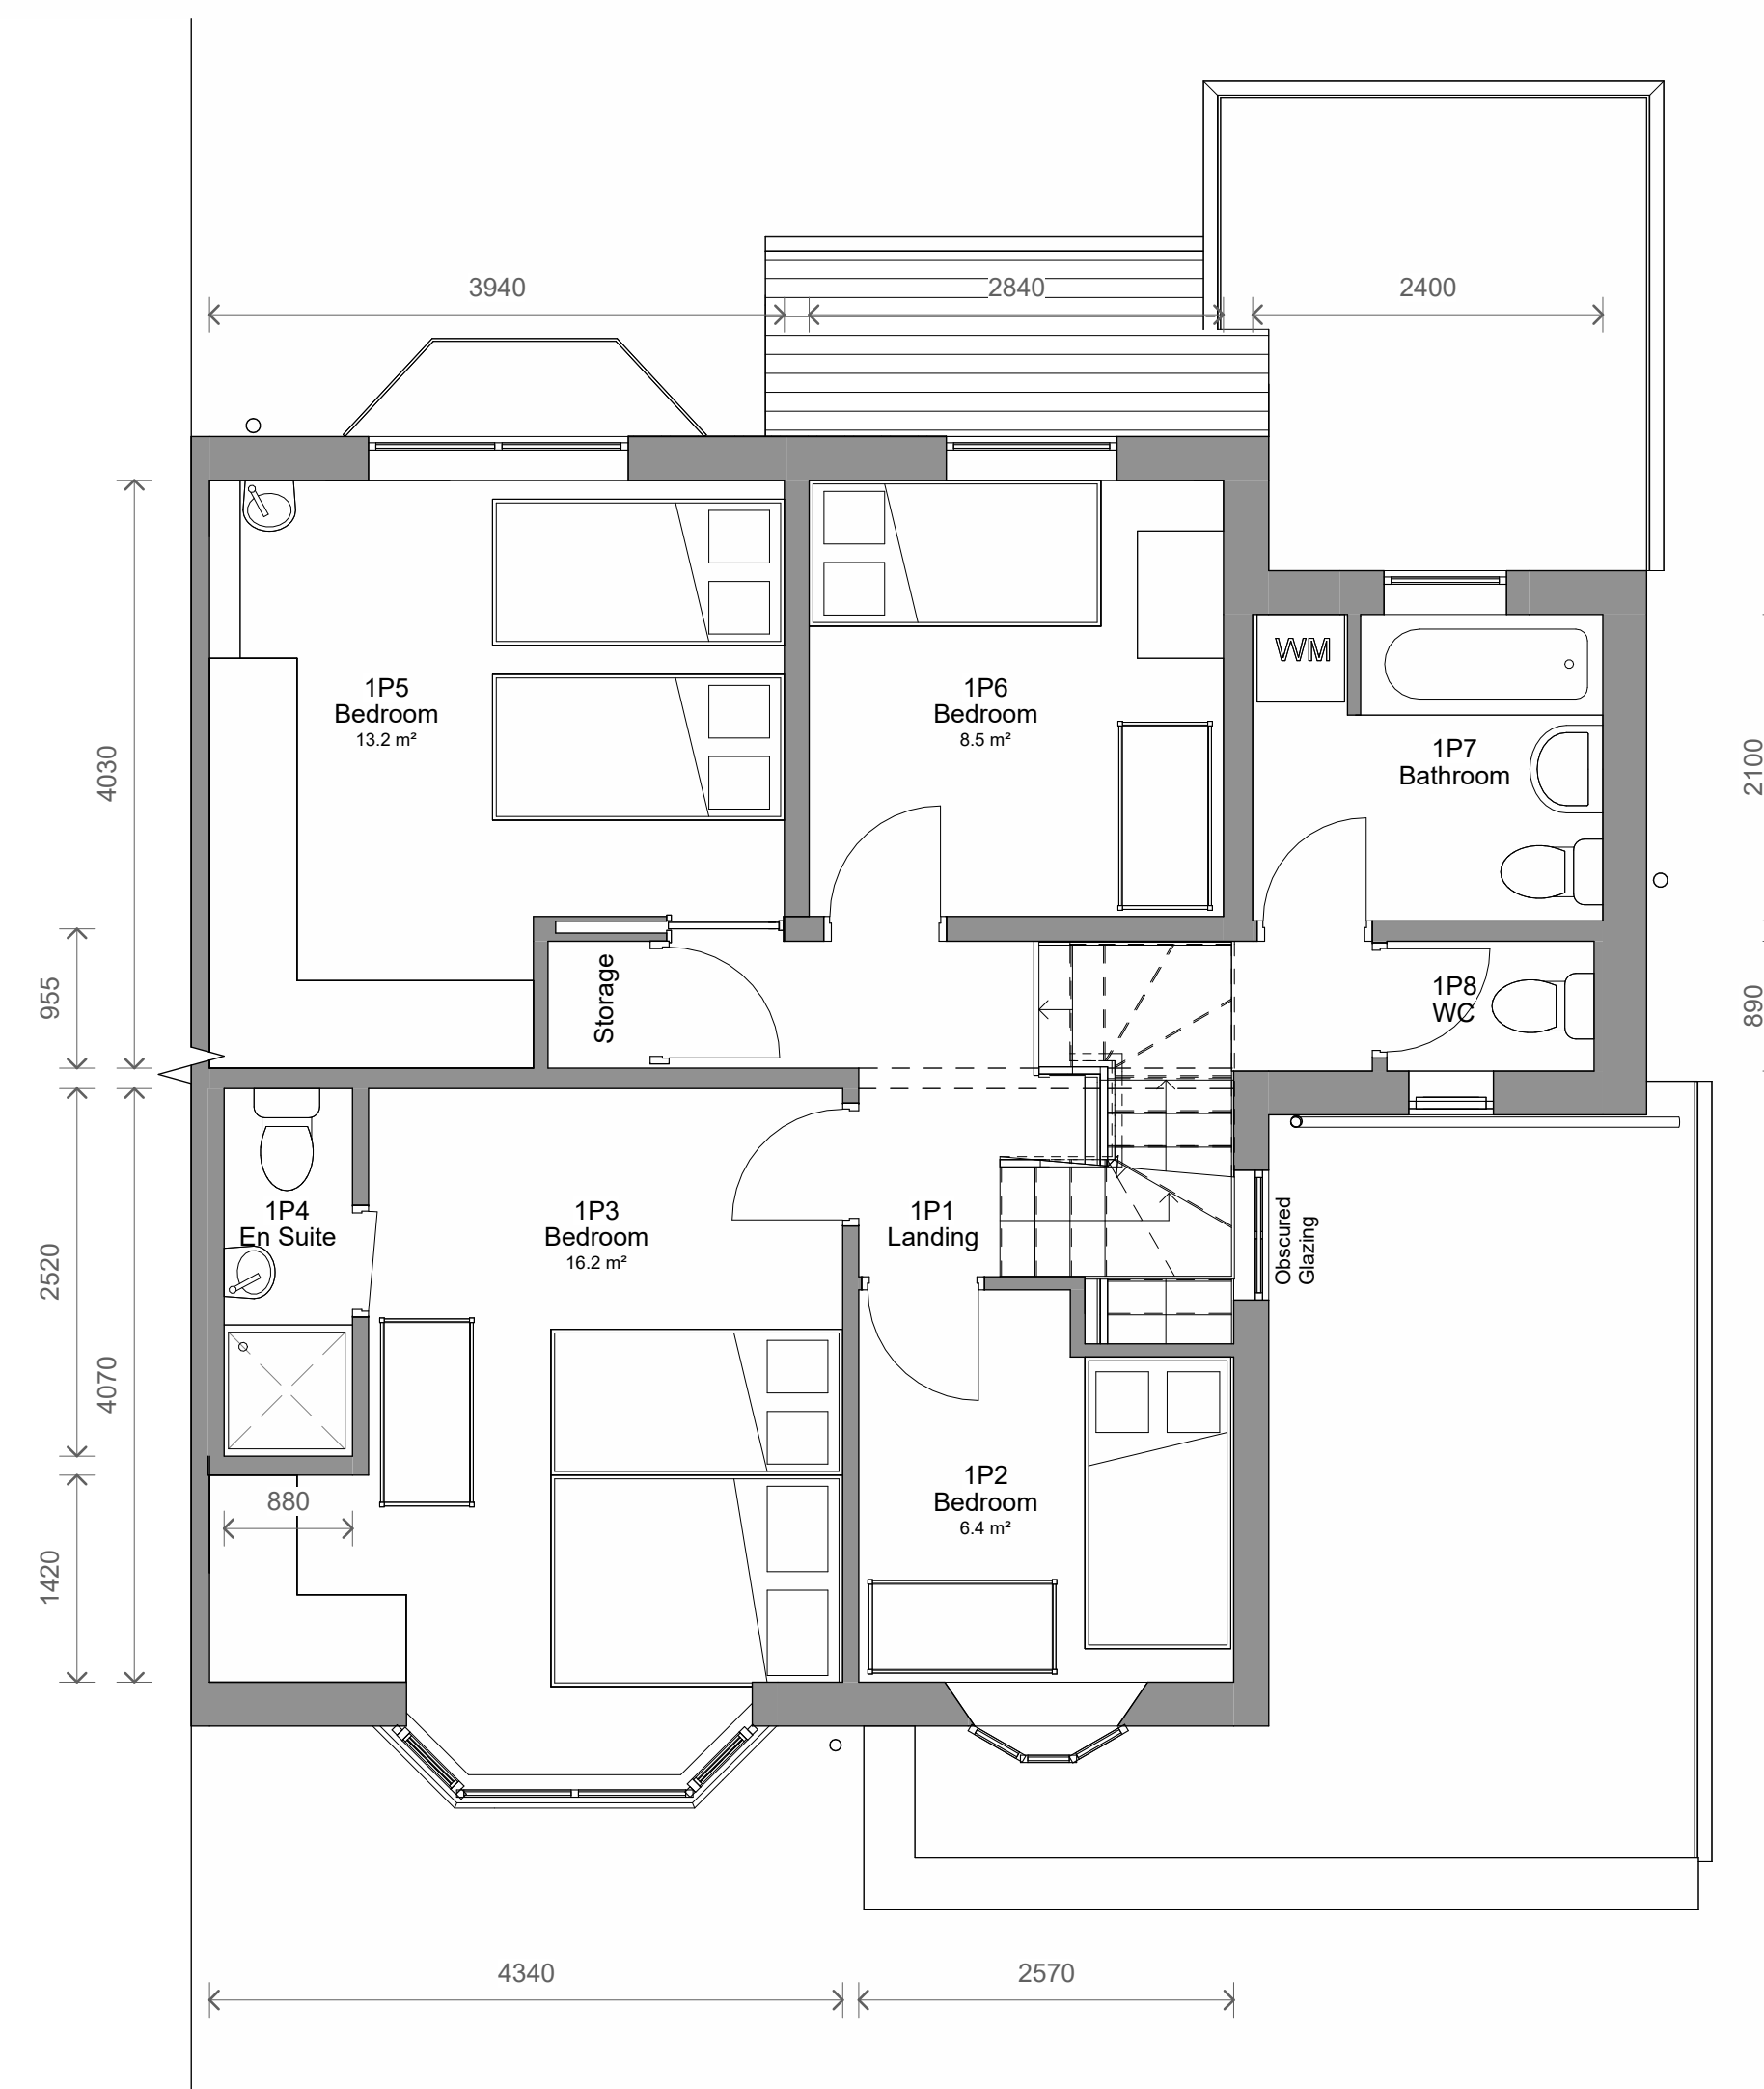
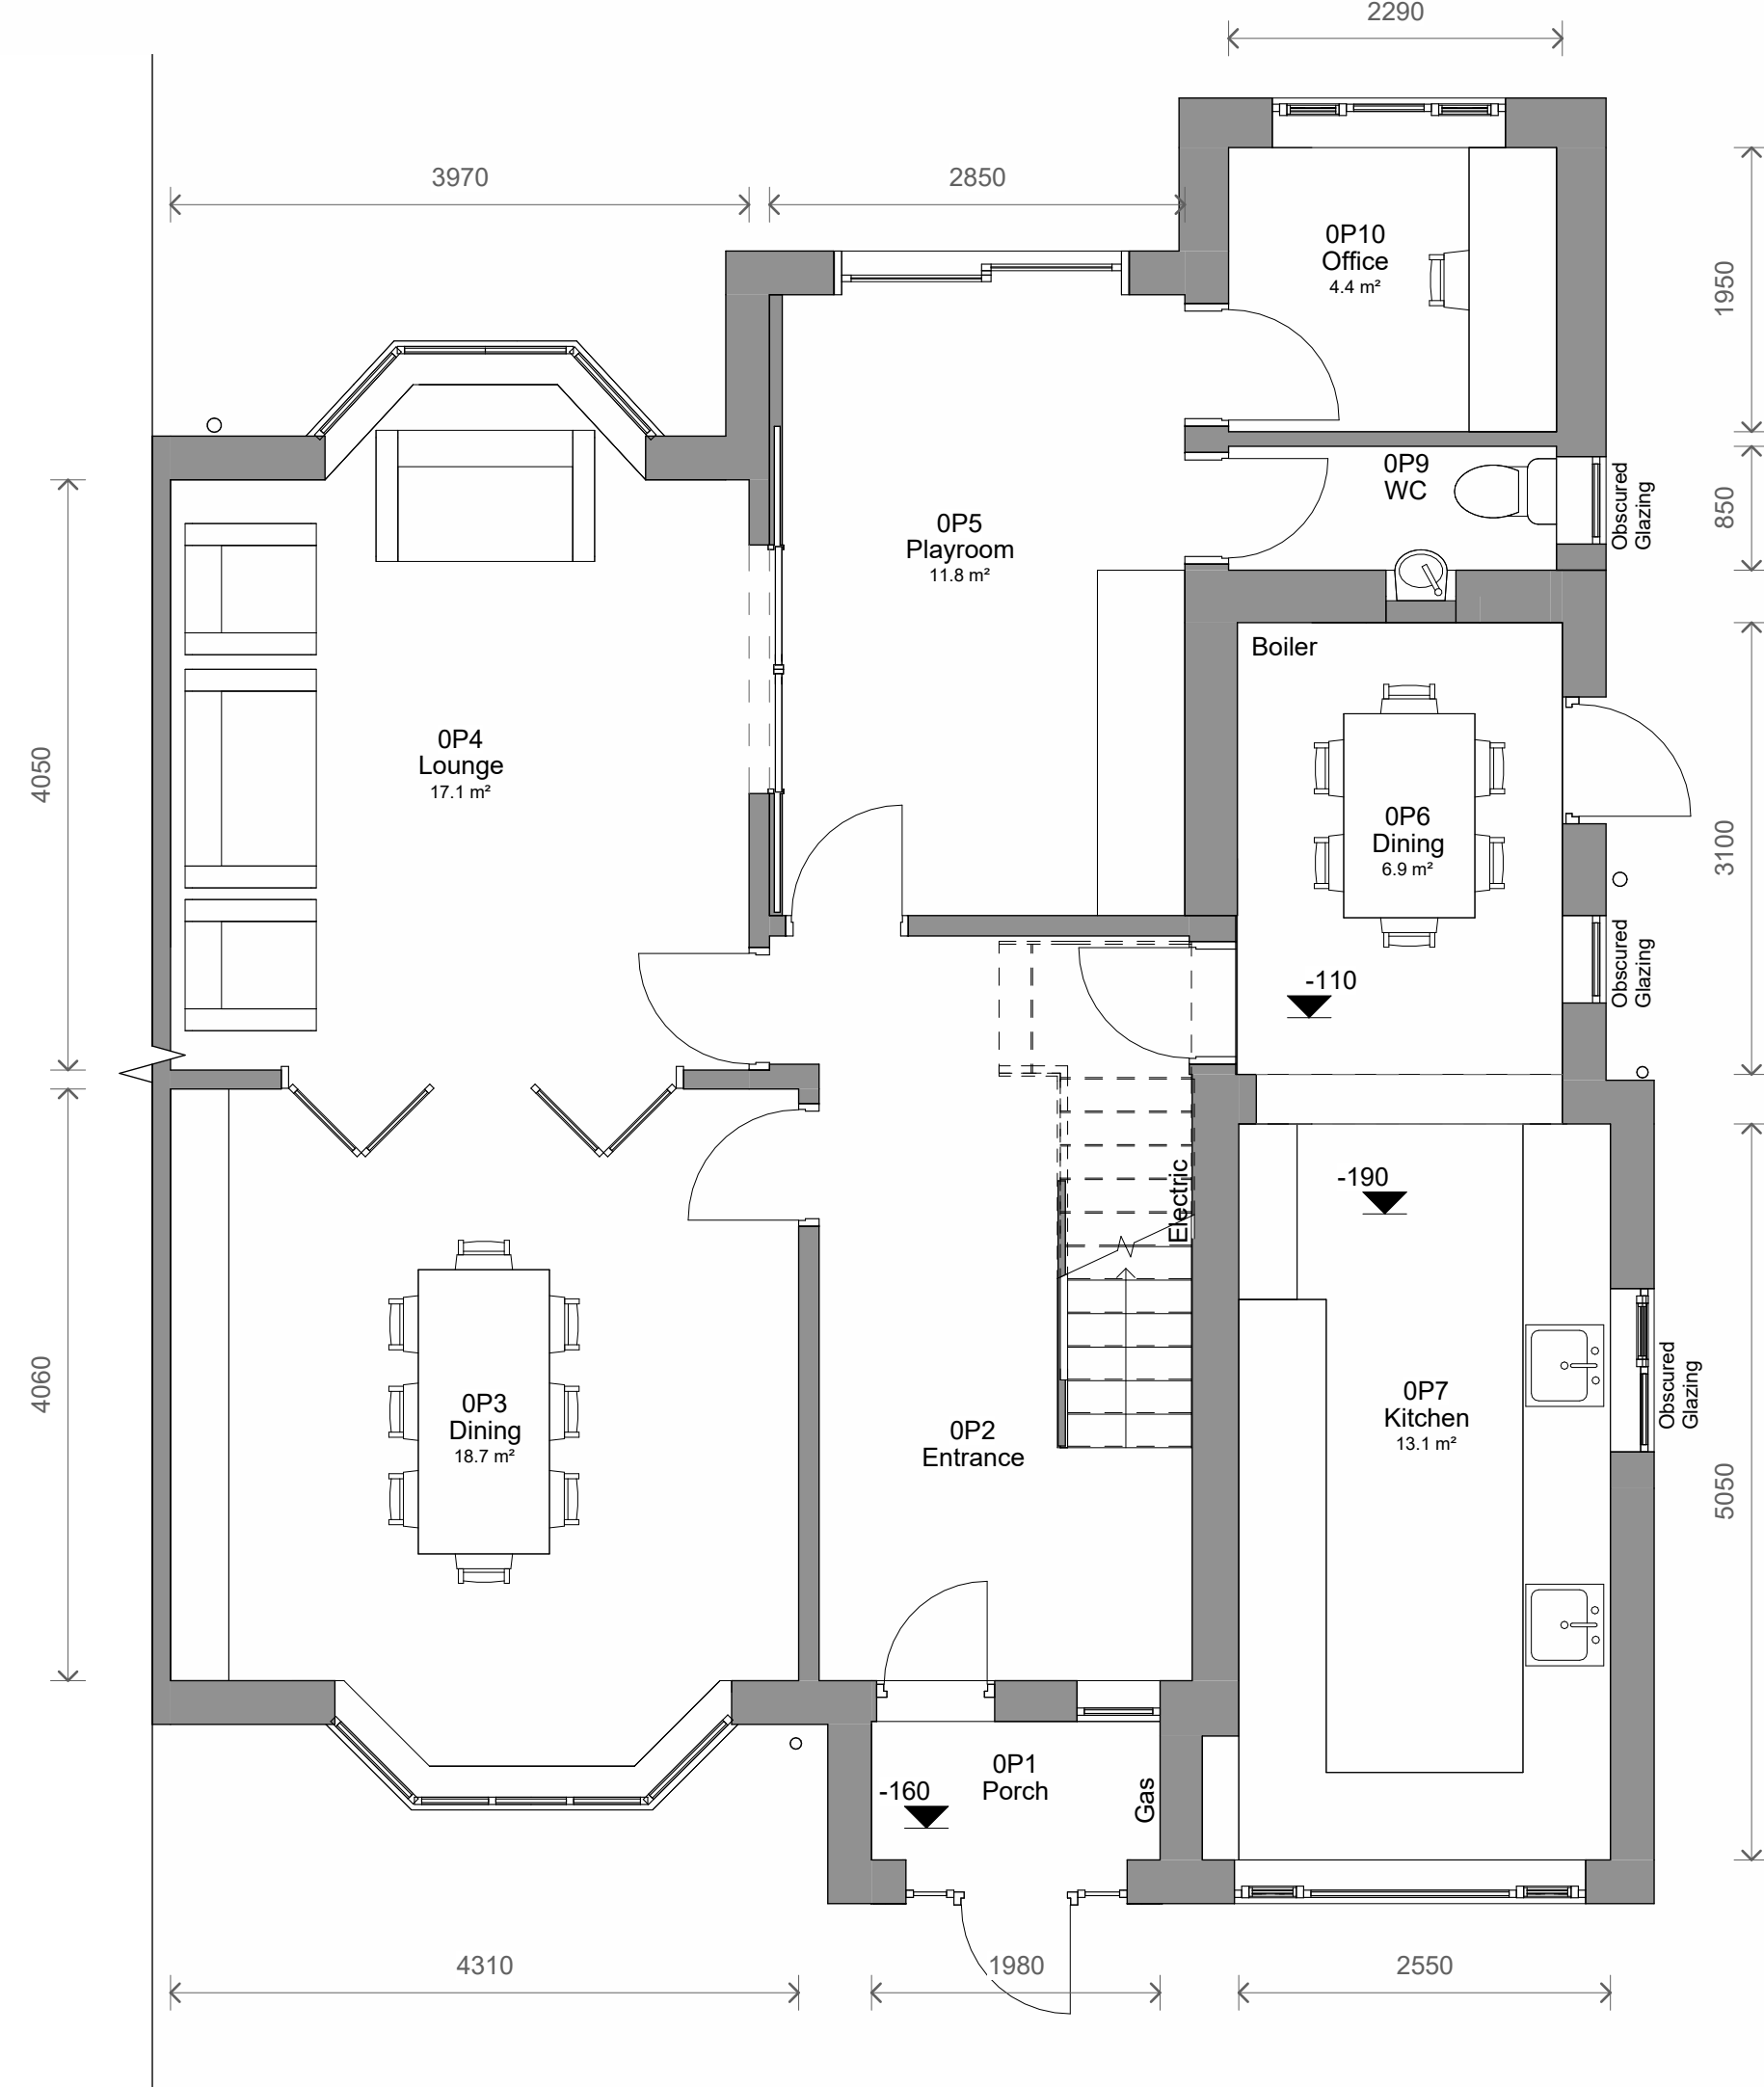


3	Revised Plans	18/03/2025	JB
2	Client Meeting	31/01/2025	CB
1	Rwvised Design	24/01/2025	CB
No.	Description	Date	Initial

PROJECT		27 Brooklands Road	
TITLE Proposed Plans and Elevations			
STATUS DESIGN			
DRAWN BY CB		DATE 01/11/2024	
		SCALE (@ A1) As indicated	
PROJECT NUMBER GSS24136.4		DRAWING NUMBER 003	
		REV 3	
www.goldsketch.co.uk		info@goldsketch.co.uk	
		0161 792 9595	
NOTES © COPYRIGHT: ALL RIGHTS RESERVED. NO PARTING MAY BE REPRODUCED WITHOUT PRIOR WRITTEN CONSENT. DRAWING TO BE USED FOR THE STATUS INDICATED ONLY. ALL DIMENSIONS AND SETTING OUT SHALL BE CHECKED AND CONFIRMED ON SITE. ANY DISCREPANCIES TO BE REPORTED TO THE ARCHITECT IMMEDIATELY. THIS DRAWING IS THE PROPERTY OF GOLD SKETCH LTD. ALL WORK AND MATERIALS TO BE IN ACCORDANCE WITH CURRENT BUILDING REGULATIONS, RELEVANT CODES OF PRACTICE AND BRITISH STANDARDS. ALL DIMENSIONS ON THIS DRAWING ARE IN MILLIMETRES (UNLESS OTHERWISE STATED).			