
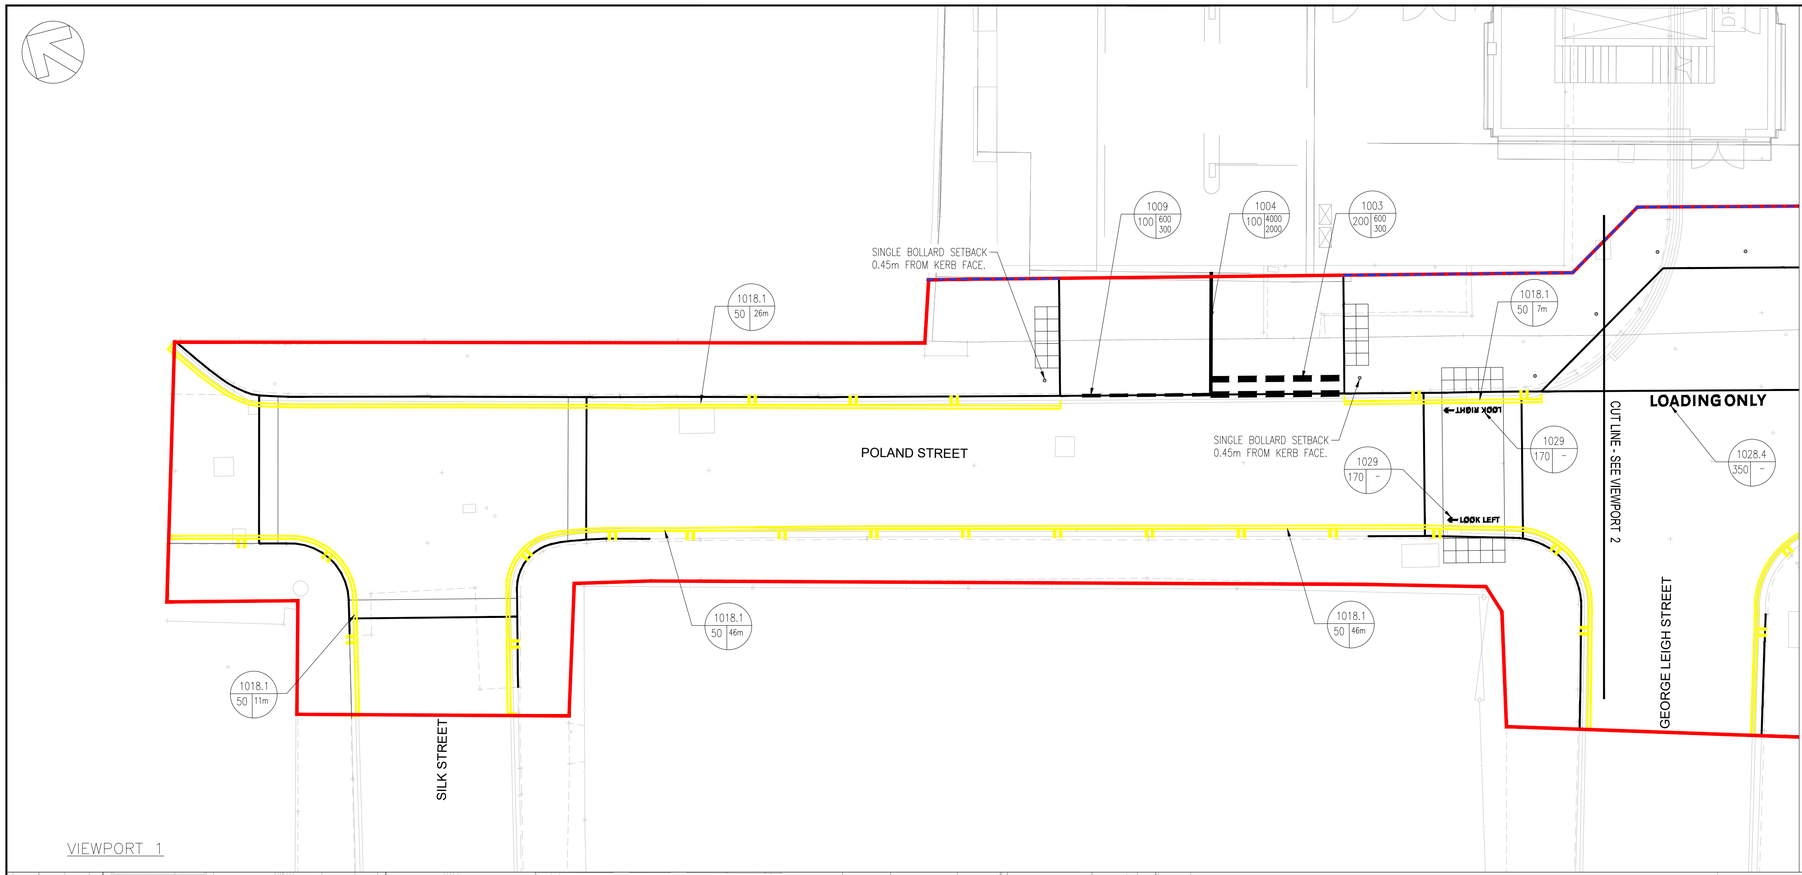


VIEWPORT 1

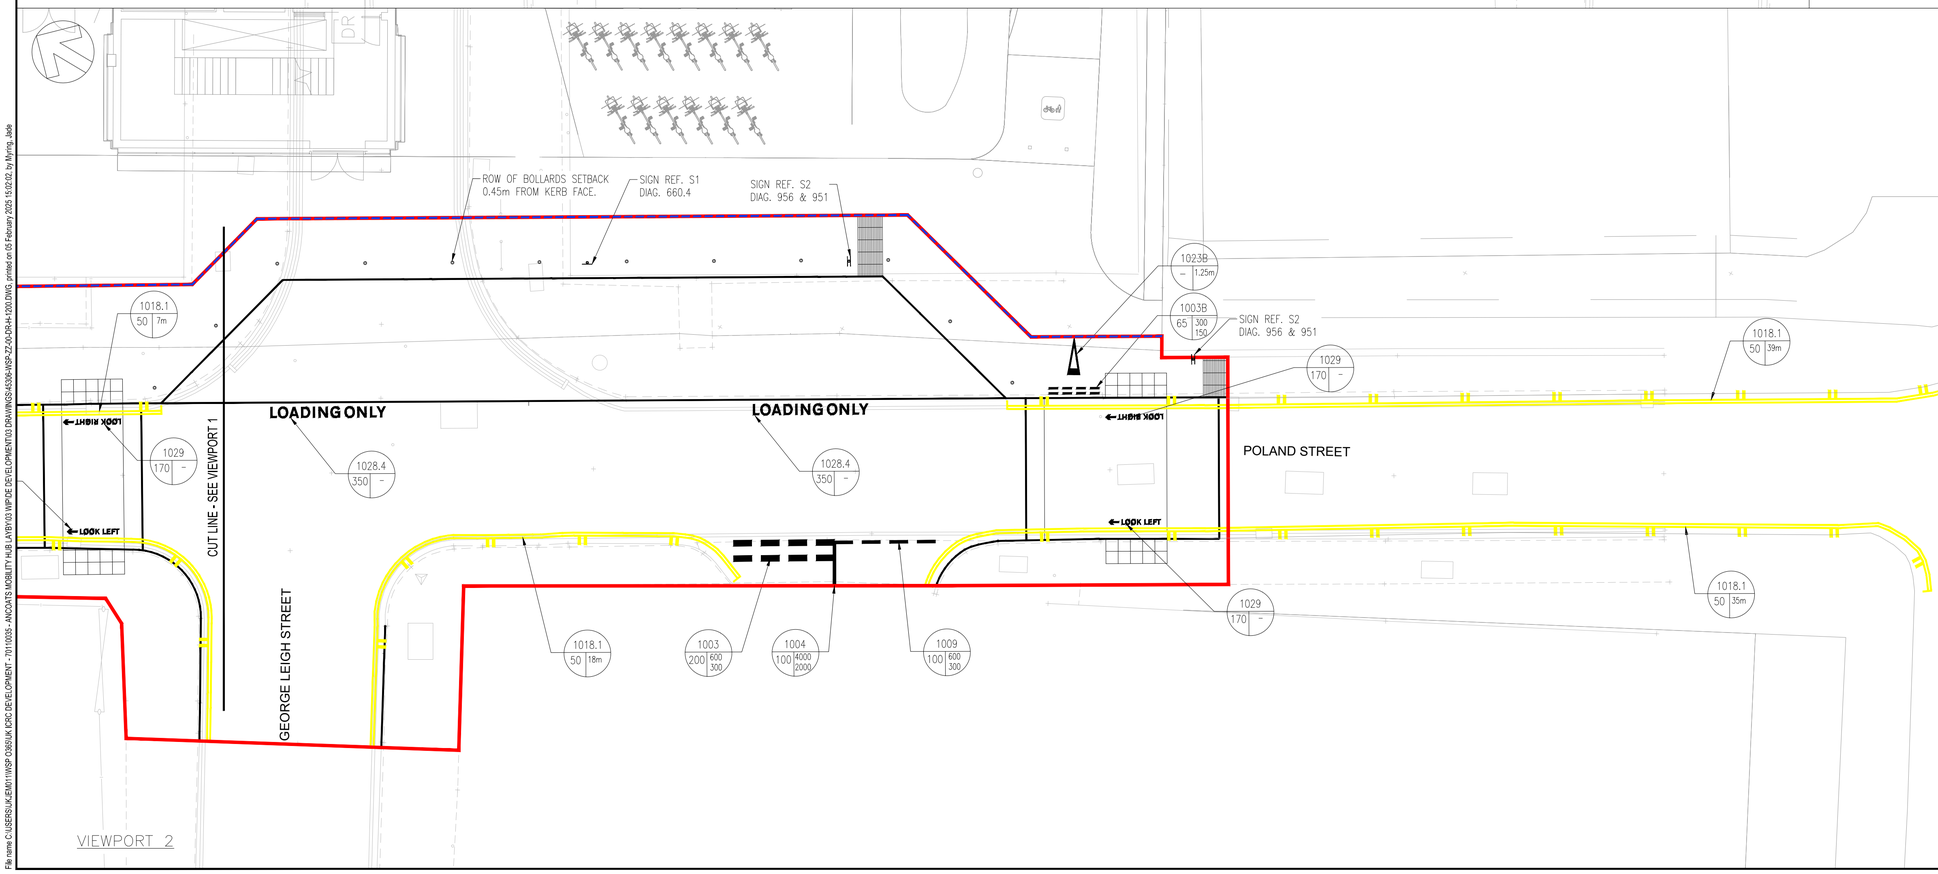


VIEWPORT 2

KEY

DO NOT SCALE

DELINEATION STUDS

PROPOSED KERB / EDGING

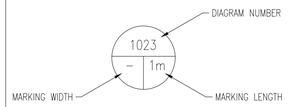

NOTES

1. ALL DIMENSIONS ARE IN METERS UNLESS OTHERWISE STATED.
2. THE HIGHWAY AUTHORITY IS MANCHESTER CITY COUNCIL.
3. REFER TO TRAFFIC SIGNS REGULATIONS AND GENERAL DIRECTIONS FOR DETAILS OF ROAD MARKINGS.
4. ROAD MARKINGS SHALL BE WHITE OR PRIMROSE YELLOW COMPLYING WITH BS EN 1436 TABLE 6.
5. THERMOPLASTIC ROAD MARKING MATERIAL OR PAINT IN ACCORDANCE WITH BS EN 1871
6. FOR SIGN FACE AND FOUNDATION DETAILS REFER TO WSP DRAWING 45306-WSP-ZZ-00-DR-H-1201.

REV	DATE	BY	DESCRIPTION	CHK	APP
C02	03/02/2025	JEM	AS DESIGNED	EJ	DW
C01	23/10/2024	CMC	ISSUED FOR CONSTRUCTION	EJ	DW
P04	31/07/2024	KC	UPDATED TO SUIT MCC & RSA COMMENTS	EJ	DW
P03	07/05/2024	KC	UPDATED TO MCC COMMENTS	EJ	DW
P02	17/04/2024	SR	ROAD MARKING LAYOUT AMENDED	DW	DW
P01	19/01/2024	EJ	FIRST ISSUE	DW	DW

DRAWING STATUS: AS DESIGNED

8 First Street, Manchester, M15 4GU, UK
T+ 44 (0) 161 200 5000
wsp.com

CLIENT: BOWMER & KIRKLAND

ARCHITECT: BUTTRESS / PLANIT

SITE/PROJECT: ANCOATS MOBILITY HUB

TITLE: SECTION 278 WORKS
SIGNAGE & ROAD MARKINGS

SCALE @ A1:	CHECKED:	APPROVED:
1:100	DW	DW

PROJECT NO:	DESIGNED:	DRAWN:	DATE:
70110035	EJ	EJ	Feb 25

DRAWING No: 45306-WSP-ZZ-00-DR-H-1200 REV: C02

© WSP UK Ltd

File name: C:\USERS\UK-JEM01\1WSP O365\UK PCRC DEVELOPMENT - 70110035 - ANCOATS MOBILITY HUB\LAYBY\03 WIP\DE DEVELOPMENT\03 DRAWINGS\45306-WSP-ZZ-XX-DR-H-1200.DWG, printed on 05 February 2025 15:02:02, by Murray, Jade