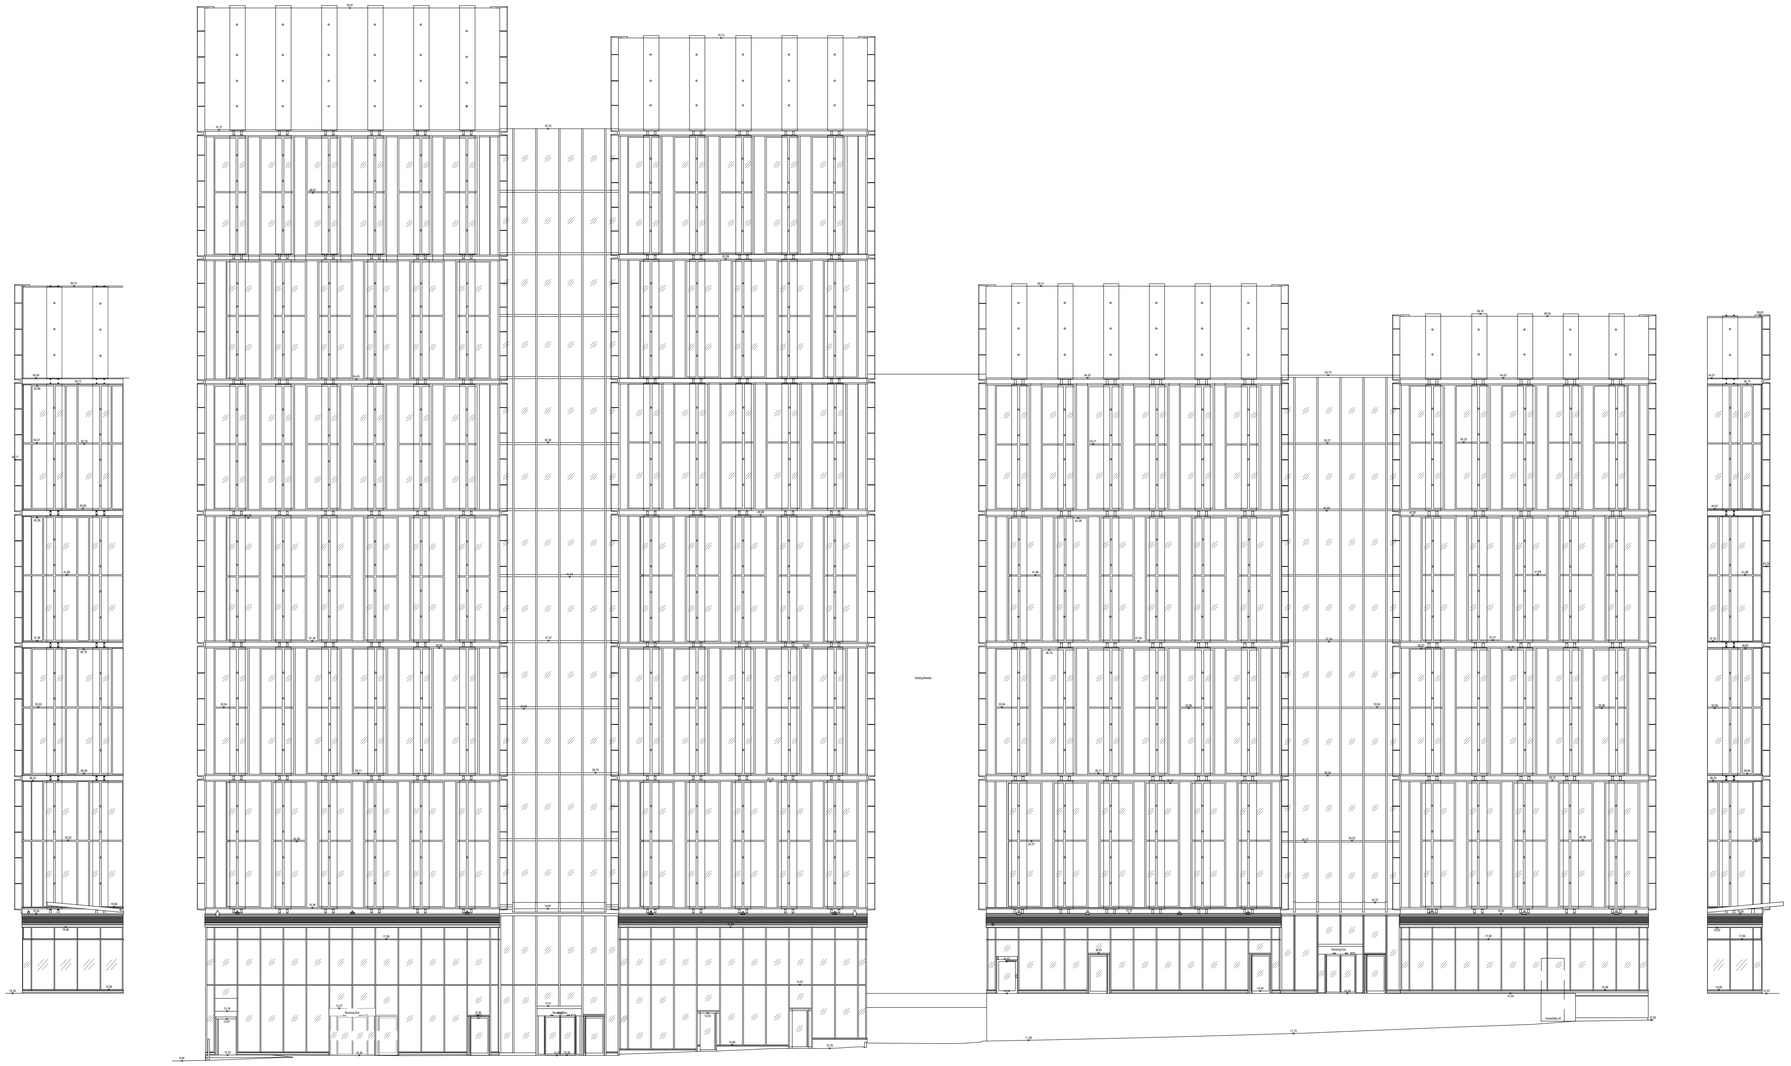

01 041 EXISTING EAST RECEPTION ELEVATION
SCALE - 1:200 @ A1 ELEVATIONS

02 041 EXISTING HARDMAN STREET ELEVATION
SCALE - 1:200 @ A1 ELEVATIONS

03 041 EXISTING EAST RECEPTION ELEVATION
SCALE - 1:200 @ A1 ELEVATIONS

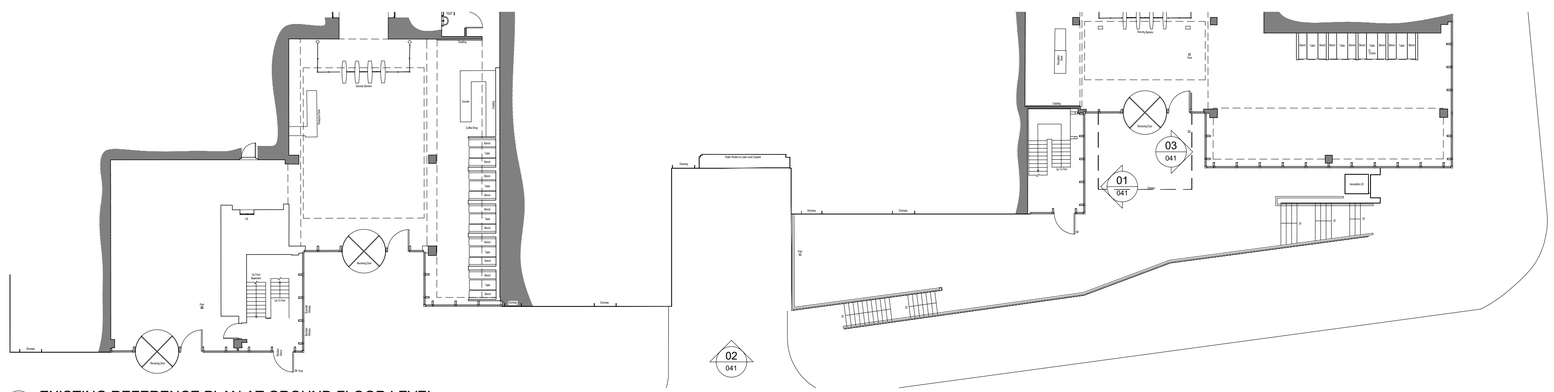

02 041 EXISTING REFERENCE PLAN AT GROUND FLOOR LEVEL
SCALE - 1:200 @ A1 ELEVATIONS

0 2 4 6 8 10m
Scale 1:200

NOTES

ORIGINAL A1

DO NOT SCALE FROM THIS DRAWING.
ALL DIMENSIONS TO BE CHECKED ON SITE.
(DRAWINGS MAYBE SCALED FOR LOCAL AUTHORITY & PLANNING PURPOSE ONLY)
COPYRIGHT PROTECTED.

FOR PLANNING
DO NOT USE FOR CONSTRUCTION

CONSULTANT REFERENCES IN DRAWING:

STRUCTURAL - REF/REVISION

GENERAL NOTES:

REV	DATE	DESCRIPTION	DRAWN	CHECKED
3.00	17/01/25	ISSUED FOR PLANNING	SO	ARB

AXI

ADDRESS : 4th FLOOR CALICO 53-55 MOSLEY STREET, MANCHESTER ,M2 3HQ
TELEPHONE : +44 (0)161 879 7357
EMAIL : www.axi.studio
COMPANY No : 11847325

CLIENT

mapletree

PROJECT

3 HARDMAN STREET,
MANCHESTER
M3 3HF

DRAWING REFERENCE

EXTERNAL ELEVATIONS AS EXISTING RECEPTION EAST

JOB REFERENCE	DRAWING SCALE	DATE	DRAWN	CHECKED
24 - 211	1:200@A1	22/09/24	SO	ARB

DRAWING REFERENCE	STAGE	REV
AXI - 041	3	00