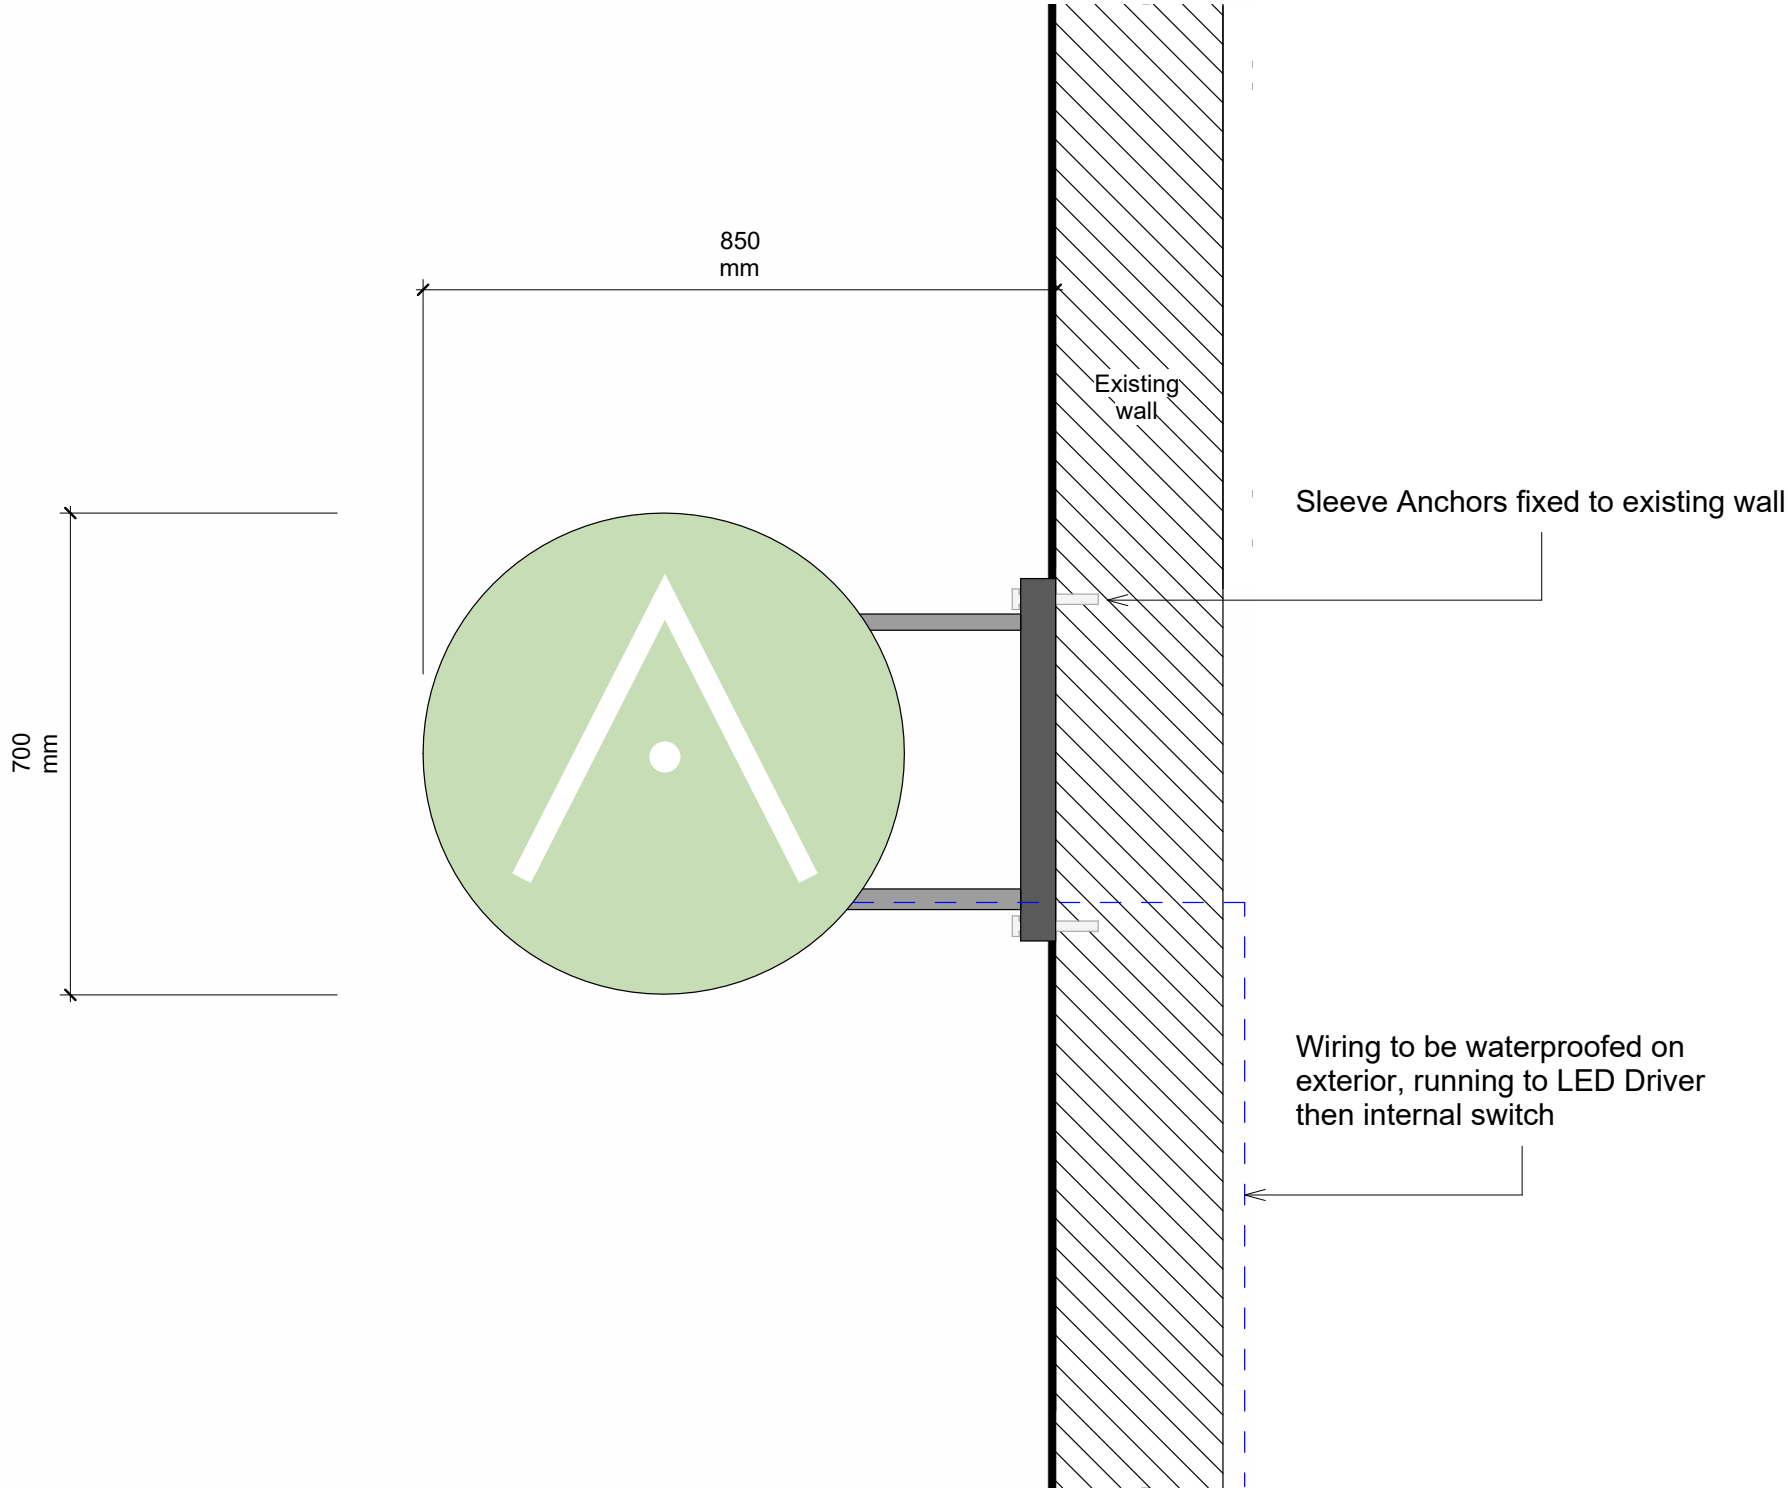

850
mm
Existing
wall
700
mm
Sleeve Anchors fixed to existing wall
Wiring to be waterproofed on
exterior, running to LED Driver
then internal switch