



Ducie Street Elevation
Scale 1:200 @ A1

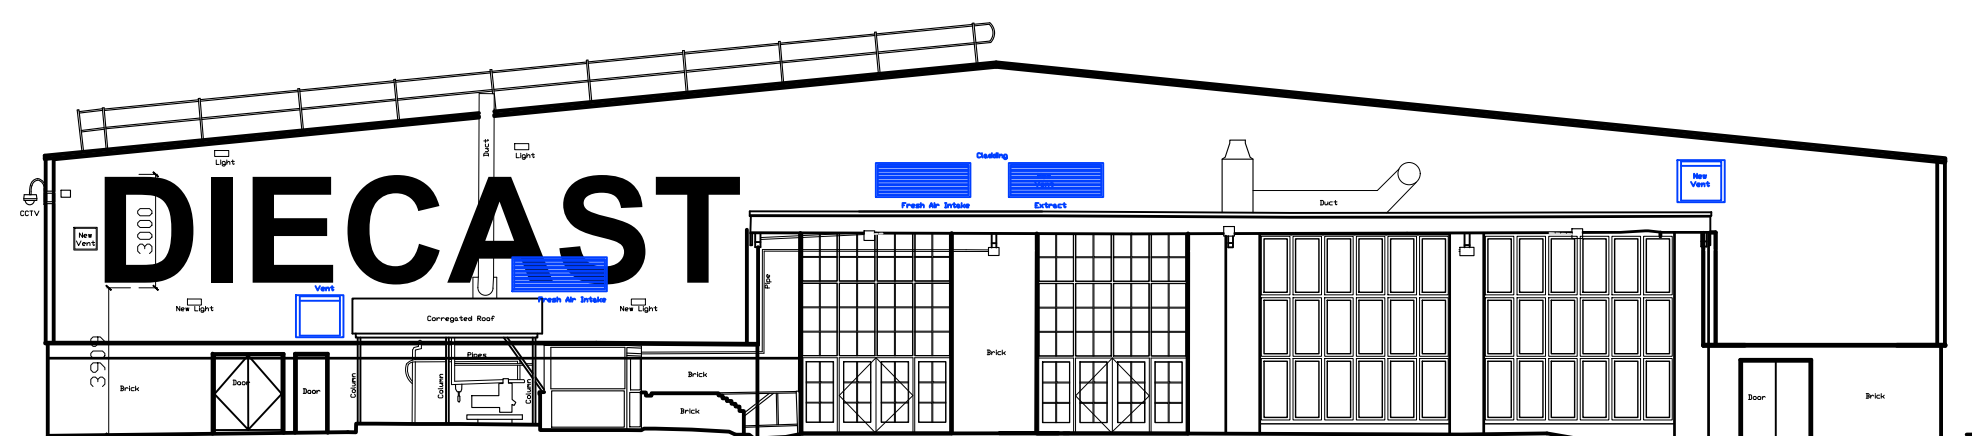


Store Street Elevation
Scale 1:200 @ A1



Courtyard Elevation
Scale 1:200 @ A1

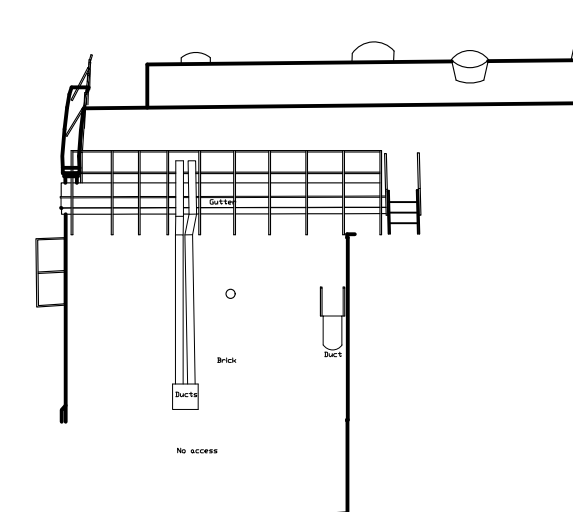

Ducie Street Side Elevation
Scale 1:200 @ A1

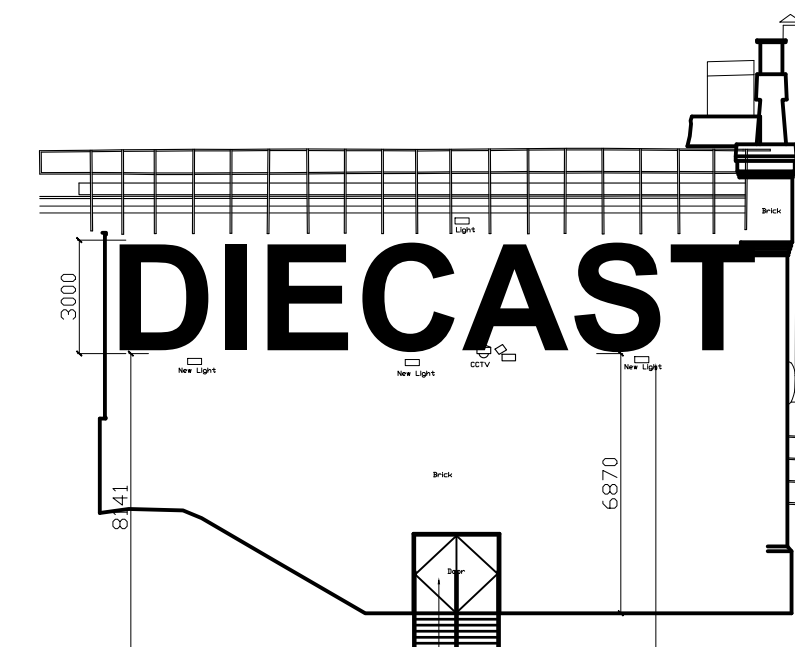

Store Street Side Elevation
Scale 1:200 @ A1

All levels and dimensions must be checked on site by contractor prior to commencement of works. Any variations must be reported to JSA Design. All information hereon in is the copyright of JSA Design. Copying in full or in part is forbidden without the written permission from JSA Design.

SCALE 0 2 4 6 8 10 12 14 16 18 20
1:200

Client A Very. Inc	
Date Sept 2024	Status STAT
Drawn LS	Checked -
Scale 1:200	Size A1
Rev #	Drawing No 343 - 420
Drawing Title Proposed Building Elevations	
Project Title Presbar Diecasting Ltd Store St Manchester - M1 2WD	
JSA DESIGN	