


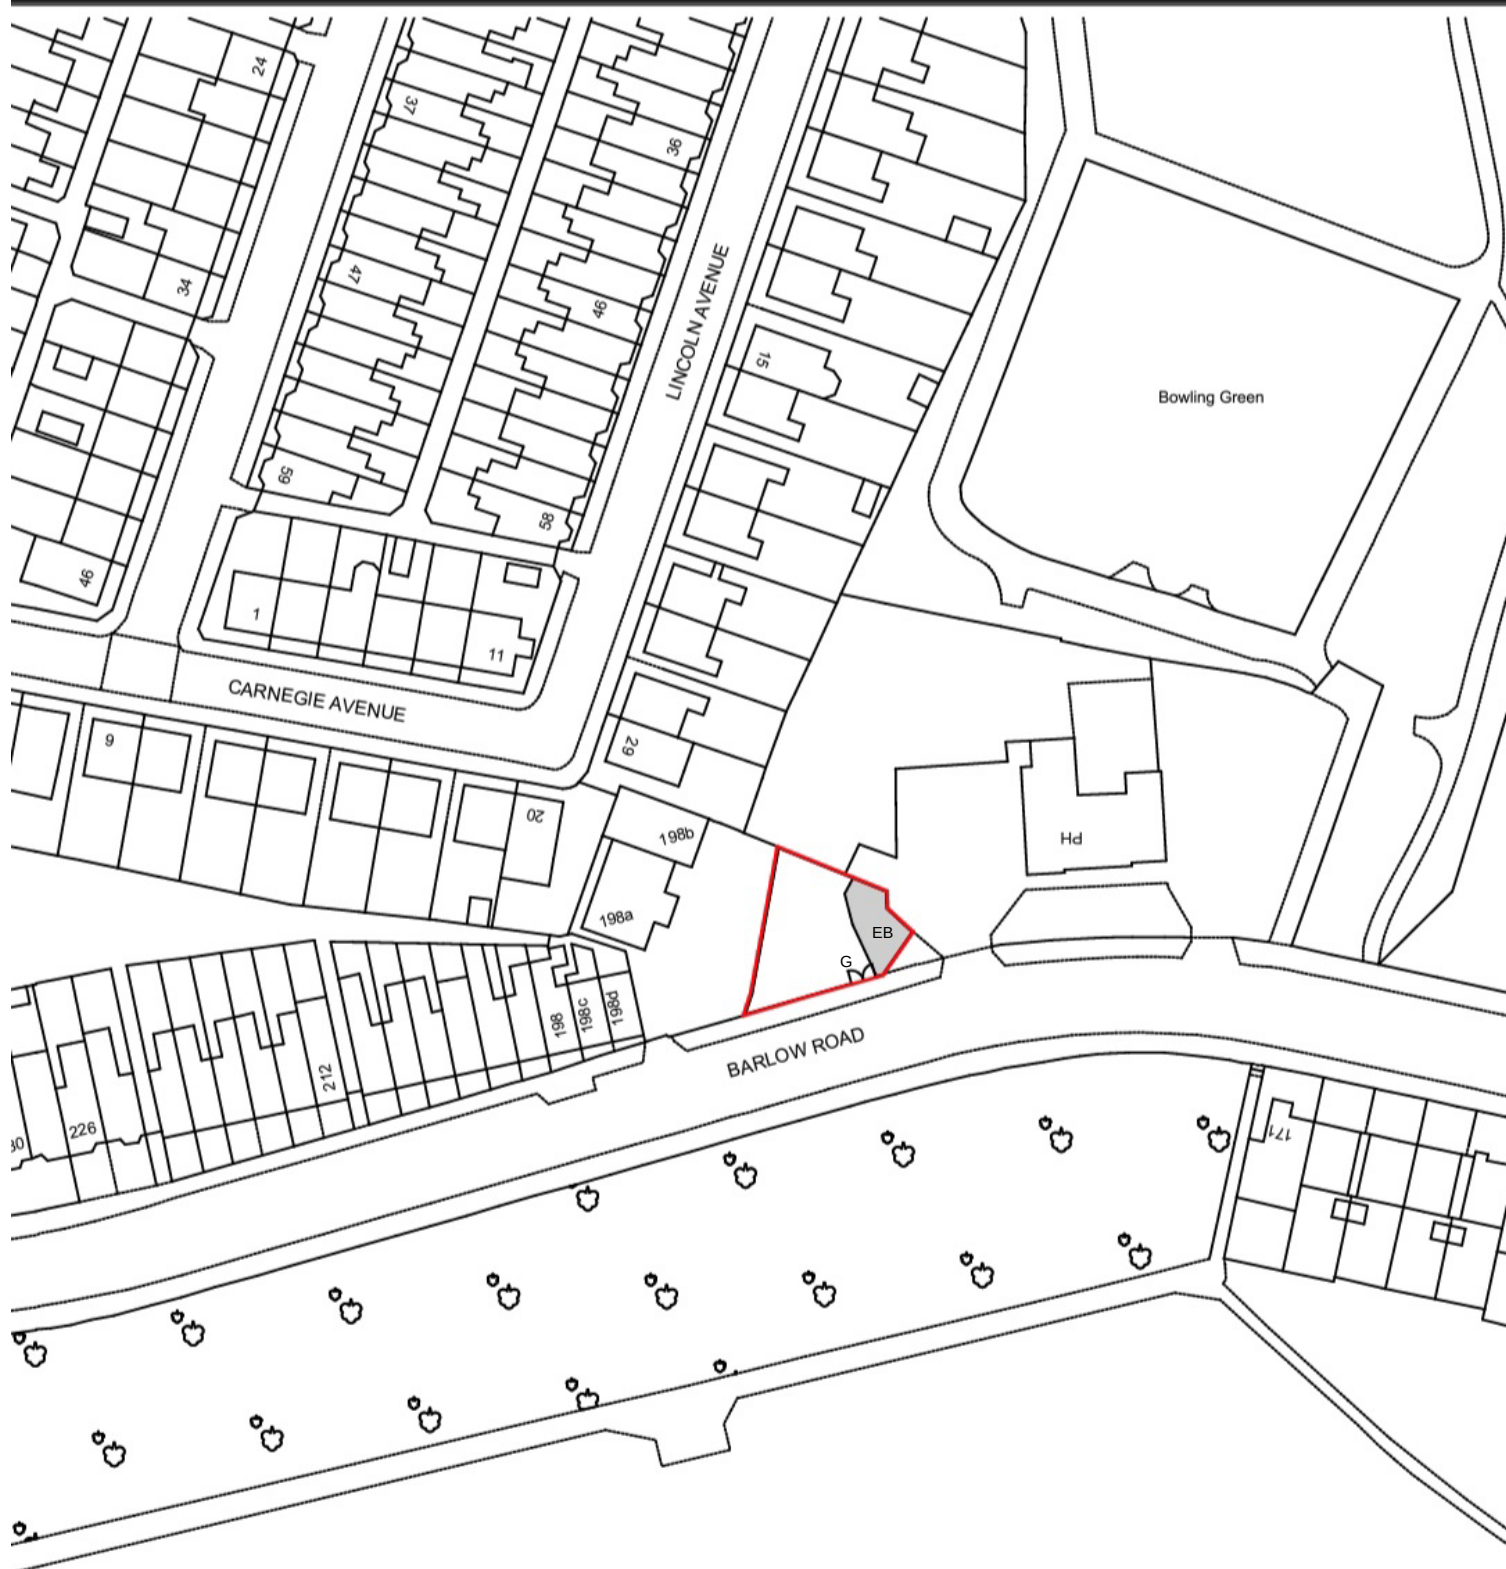

Existing location and site plan

 Site boundary

EB= Existing building

G= Existing gate

Easting:387926
Northing:394273

198b Barlow Road M19 3HF