



FILE LOCATION PATH: \\FS01\PROJECTS\DRIVE\PROJECTS\HOT\1076-27 MAYFIELD, MANCHESTER - PLOT M\004 BIM\CIVILS\DRAWINGS\0197_MAY-CIV-SWI-XXXX-DR-C-310011_RAIN GARDEN DETAILS SHEET 1.DWG

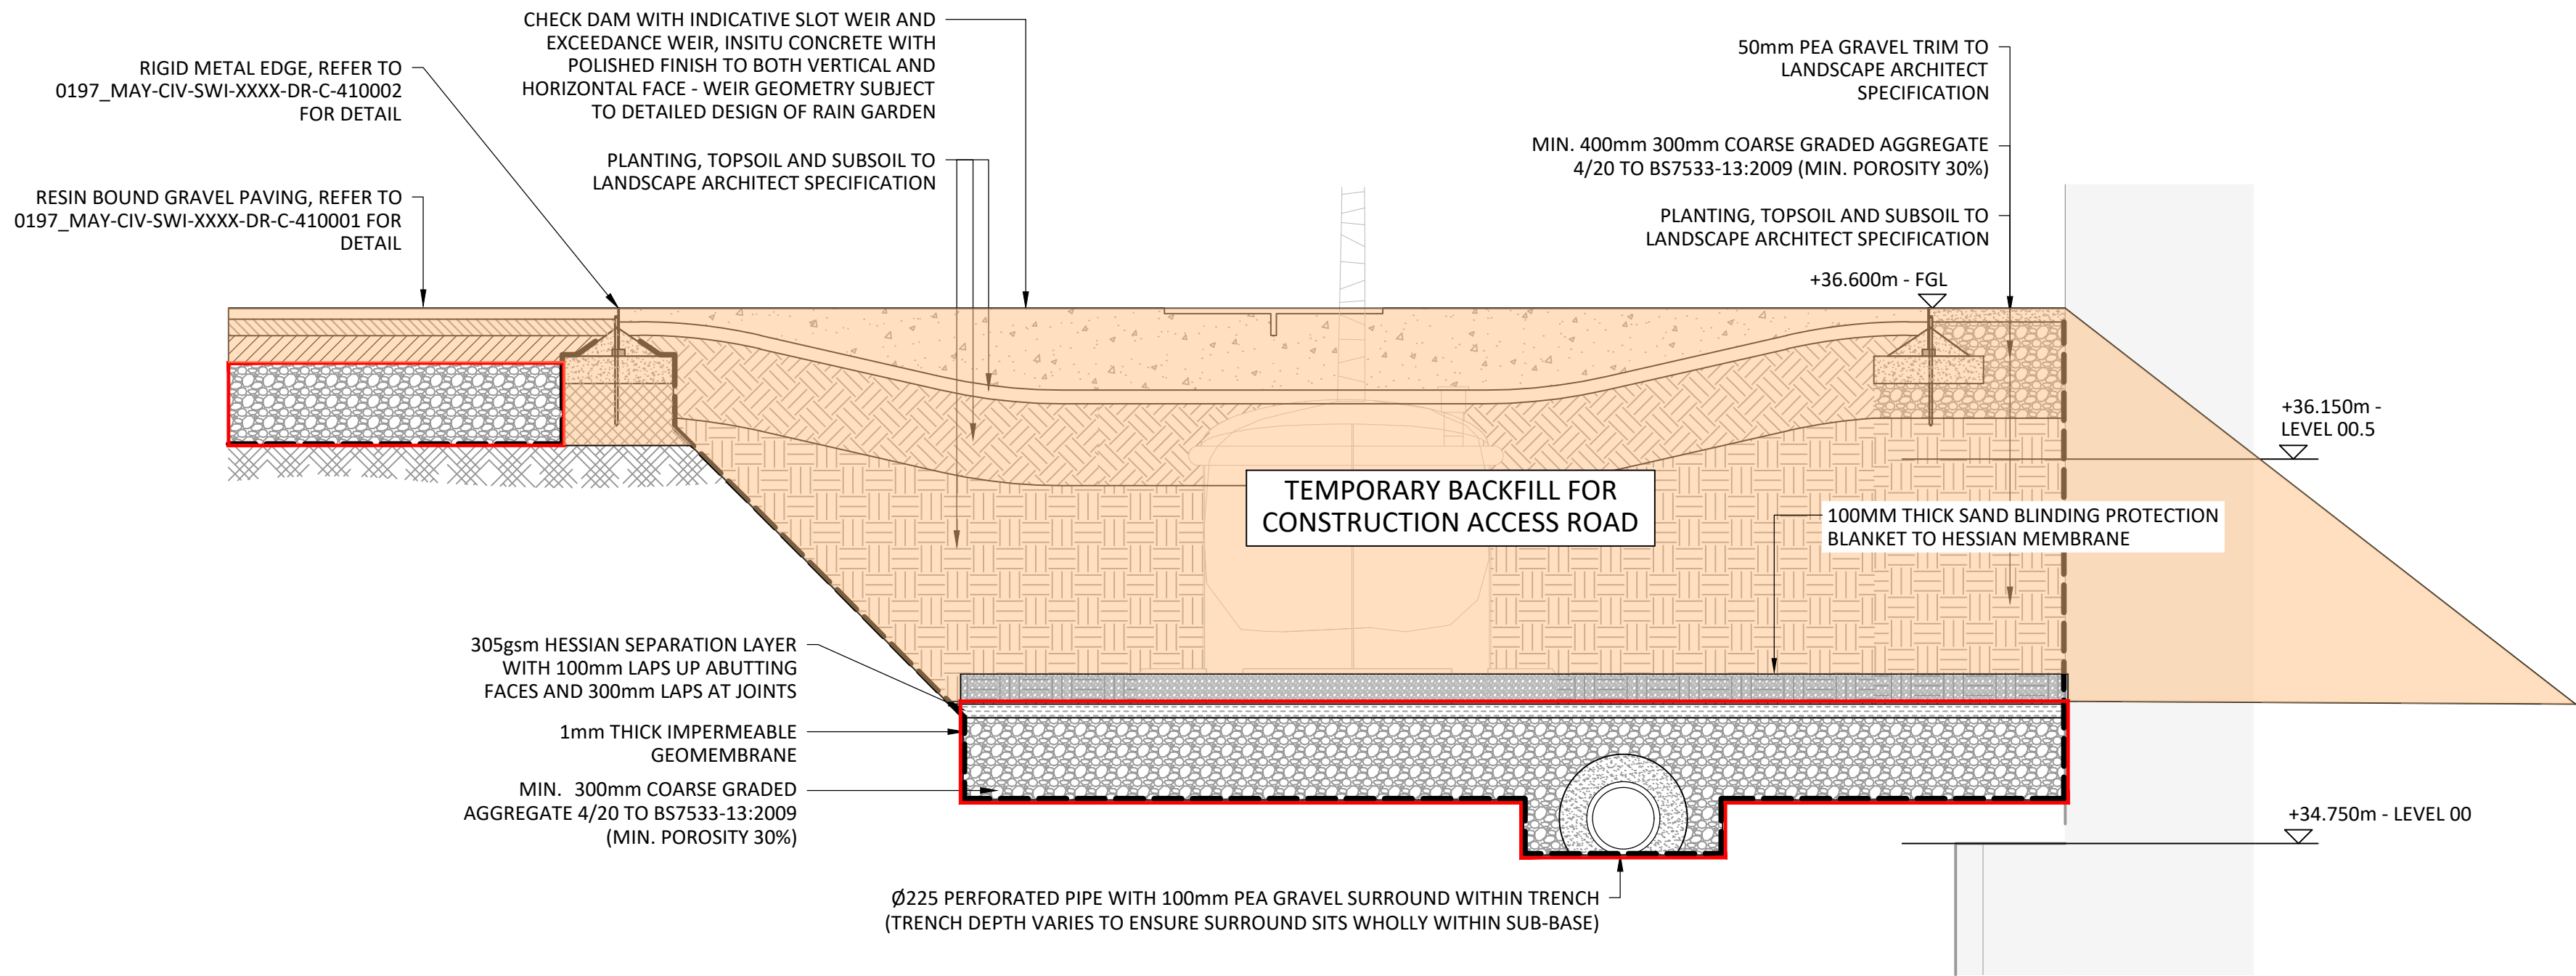

NETHER STREET RAIN GARDEN (RAIN GARDEN 2) - SECTION A-A

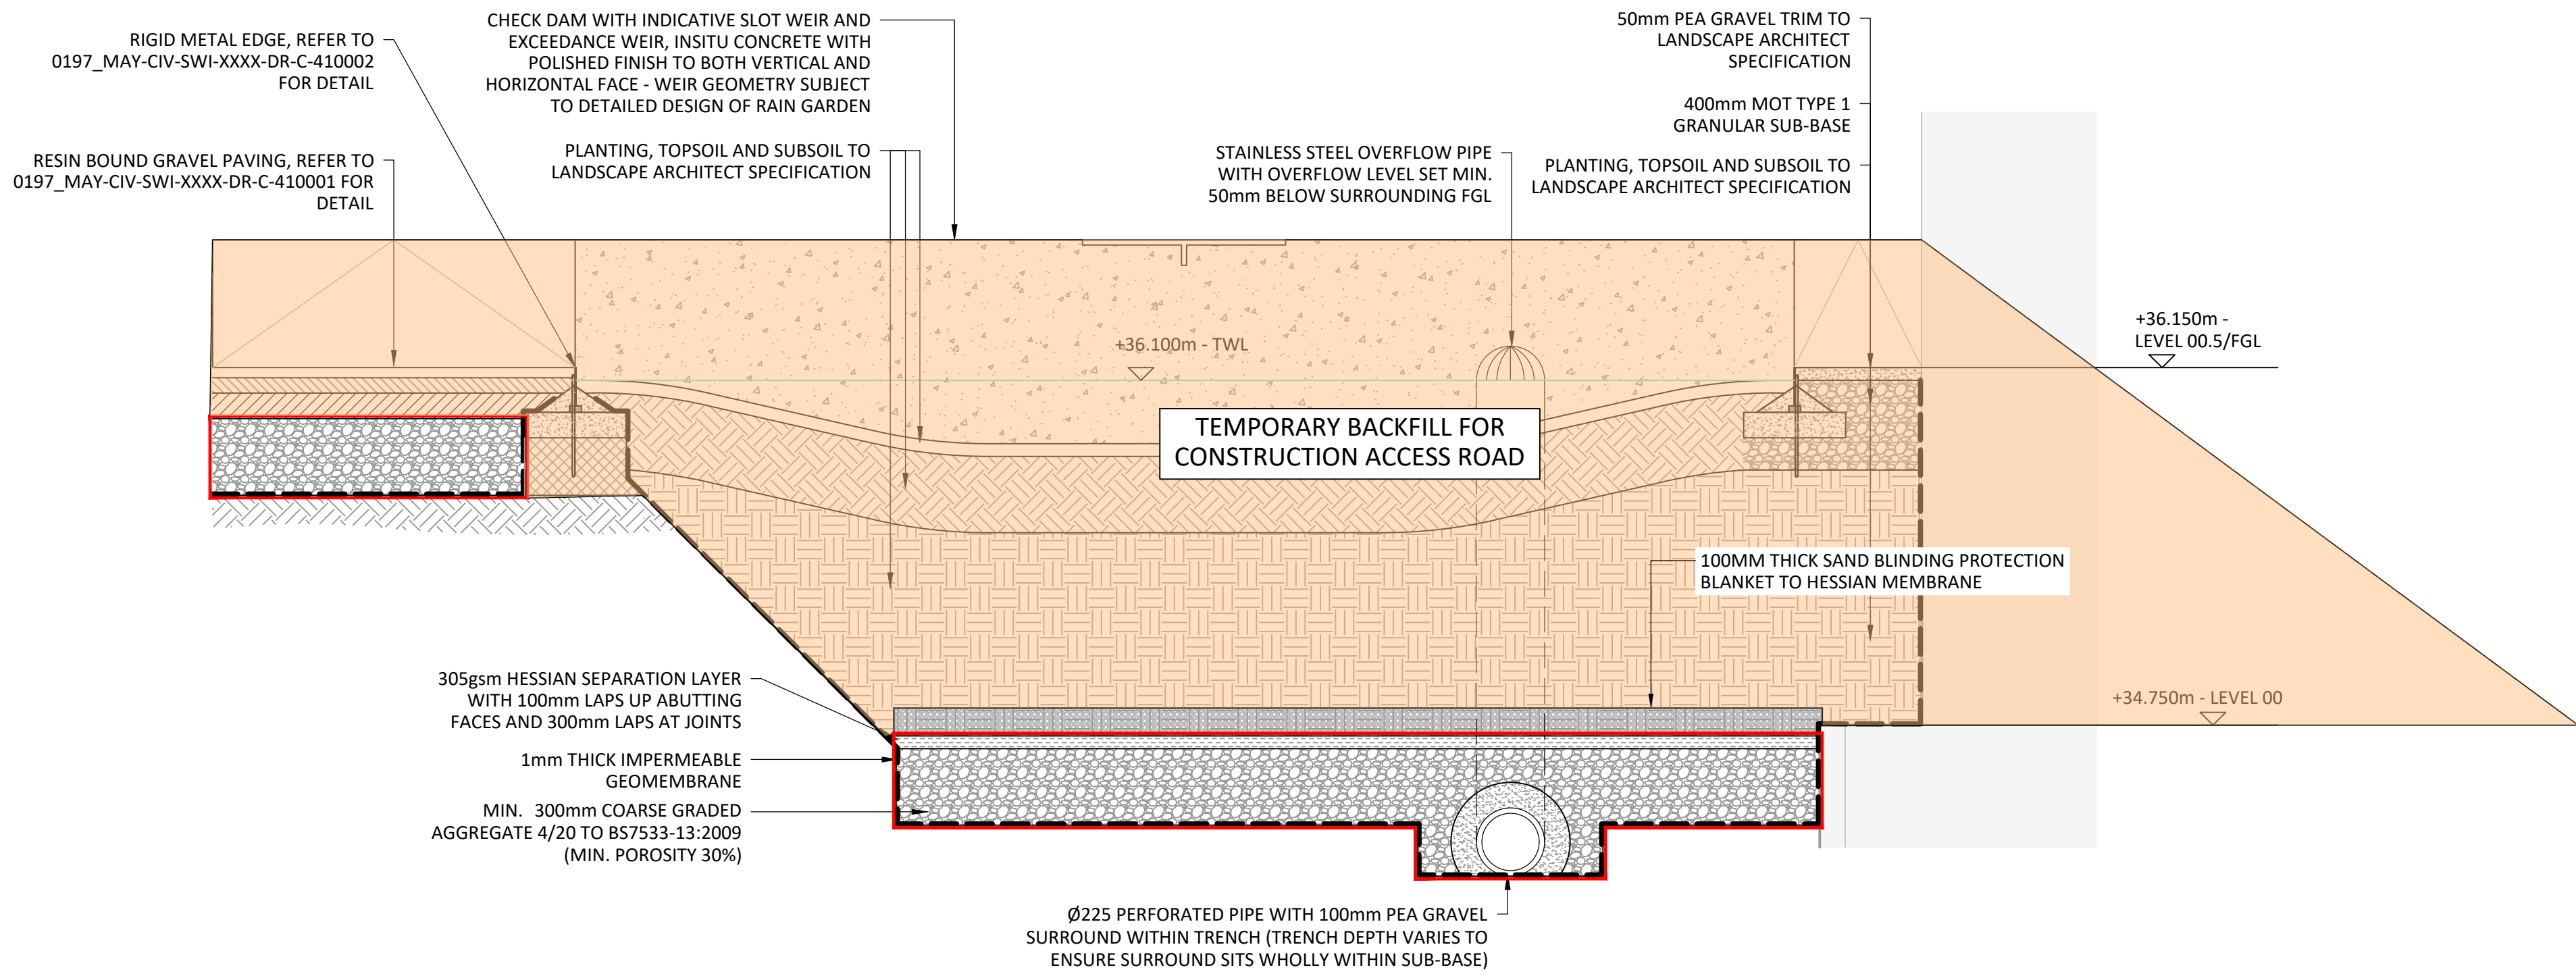

NETHER STREET RAIN GARDEN (RAIN GARDEN 2) - SECTION B-B

STANDARD NOTES

1. THIS DRAWING IS TO BE READ IN CONJUNCTION WITH ALL RELEVANT ARCHITECT'S AND ENGINEER'S DRAWINGS AND THE SPECIFICATIONS.

2. THIS DRAWING SHOULD NOT BE SCALED.

3. ALL DIMENSIONS ARE TO BE VERIFIED BY THE CONTRACTOR ON SITE.

4. ALL DISCREPANCIES SHOULD BE REPORTED TO C.A./E.A. PRIOR TO THE COMMENCEMENT OF WORKS.

© CIVIC ENGINEERS LIMITED

KEY PLAN

12.07.24	P01	STAGE 4 ISSUE	CD	CK
DATE	REV	DESCRIPTION	DRAWN	CHKD

CIVIC

ENGINEERS

civicengineers.com

PROJECT

MAYFIELD PLOT M
THE REPUBLIC
MANCHESTER

TITLE

RAINGARDEN DETAILS
SHEET 1

DRAWING STATUS					STATUS CODE	
STAGE 4					S2	
CE PROJECT No.	SCALE @ A1	DATE CREATED	DRAWN	CHECKED		
1076-27	1:20	JULY 2024	CD	CK		
DRAWING No.					REV	
0197_MAY-CIV-SWI-XXXX-DR-C-310011					P01	