




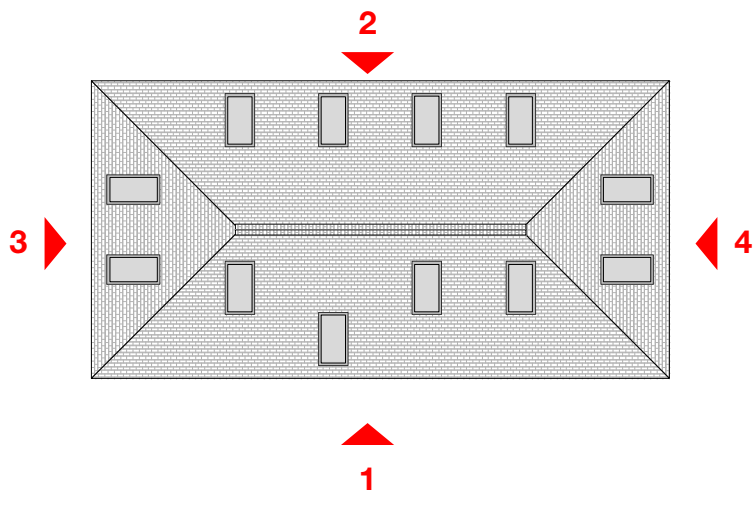


ELEVATION -1

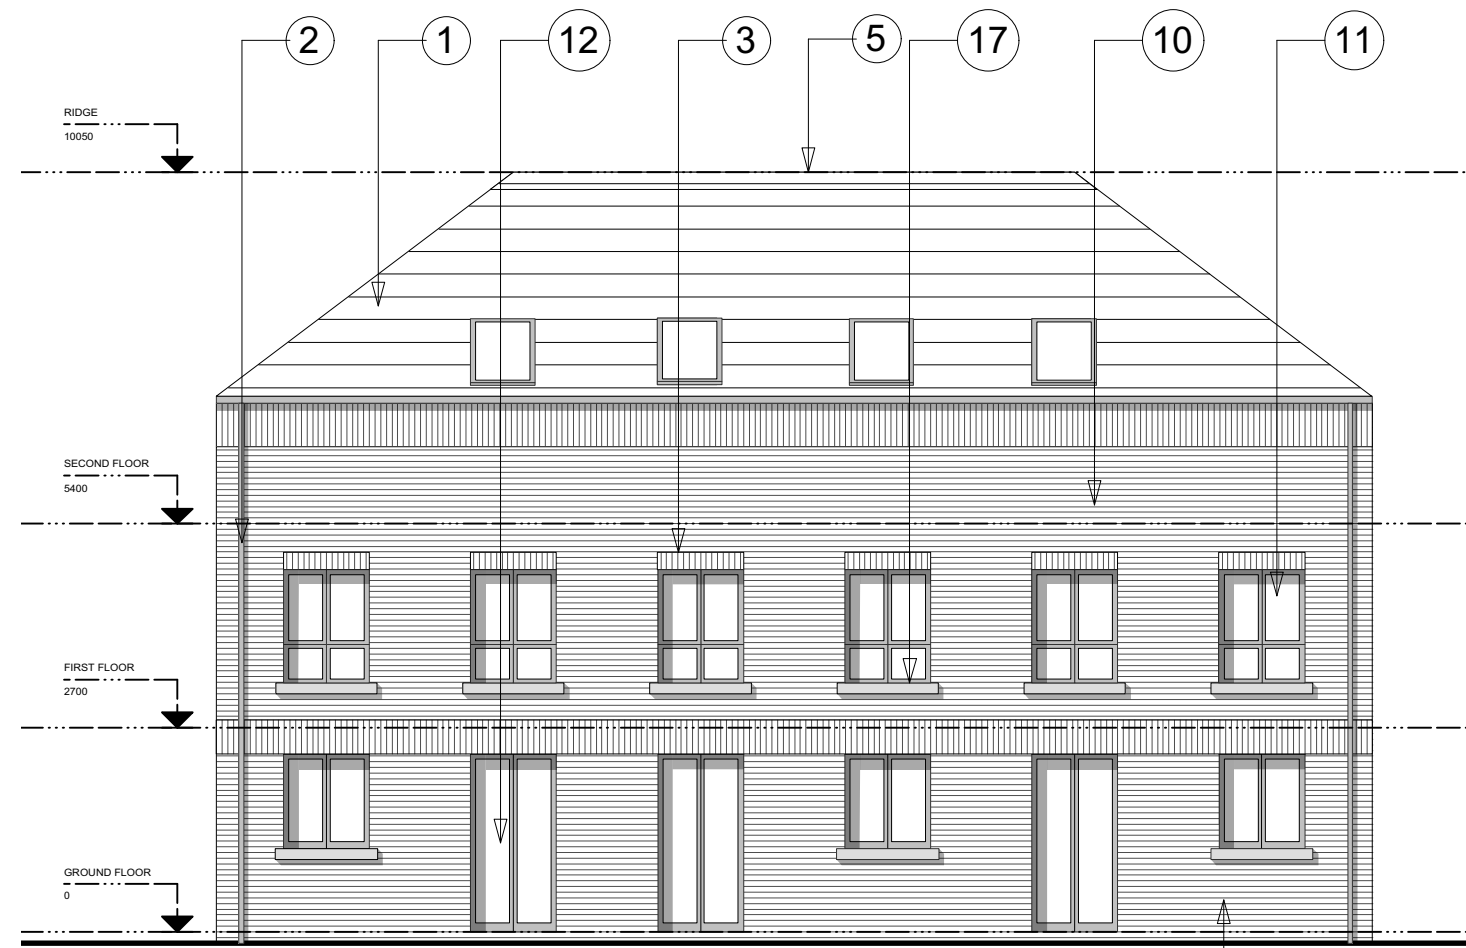

ELEVATION -2

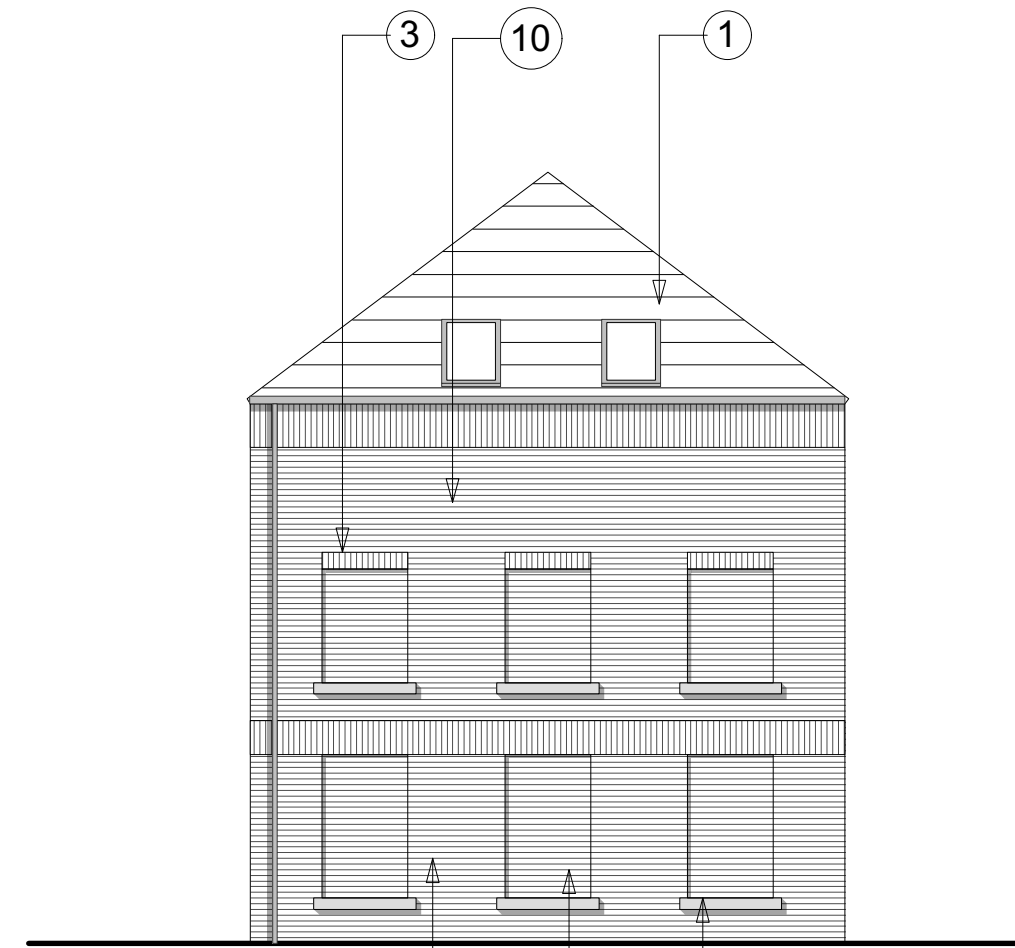

ELEVATION -3

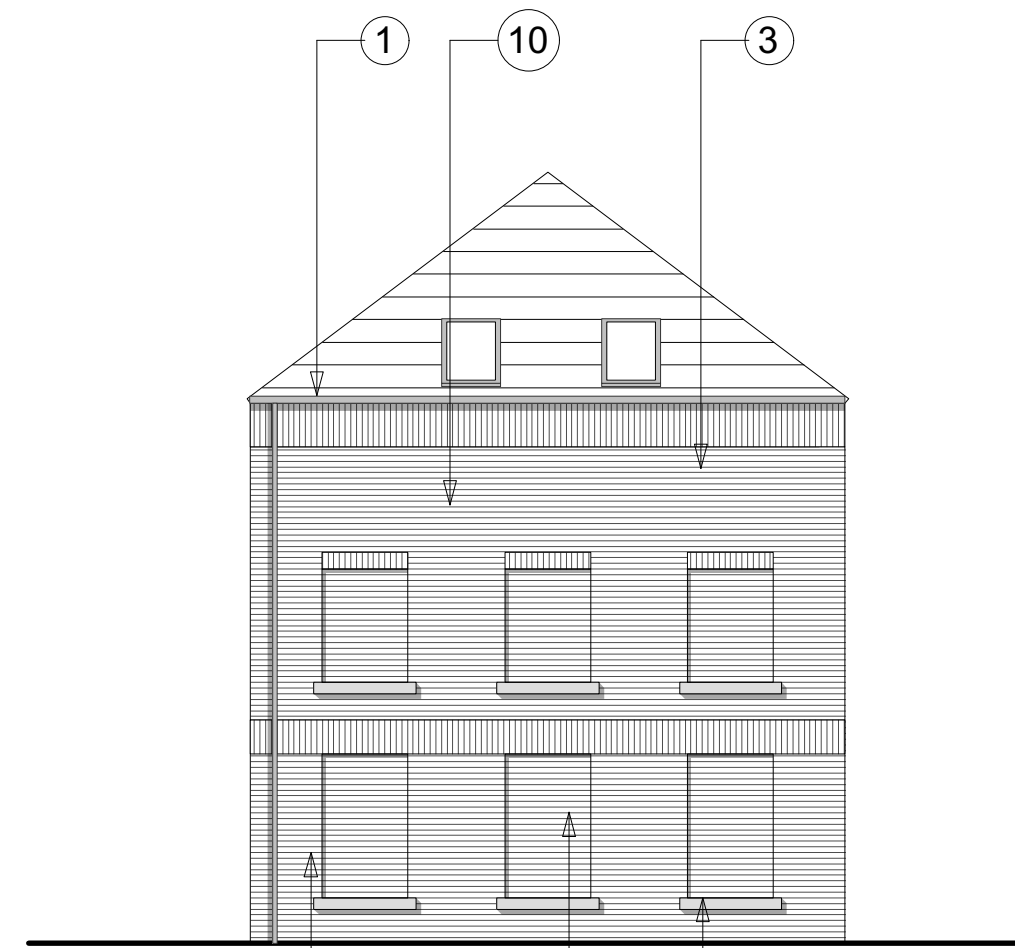

ELEVATION -4

Materials key:

1. Grey roof tiles
2. Black rainwater goods
3. Soldier brick lintel
4. Pressed aluminium sill
5. Grey ridge capping
6. Grey dry verge
7. Aluminium clad dormers
8. Brick type 1
9. Brick type 2
10. Brick type 3
11. uPVC windows
12. uPVC rear door
13. Composite front door
14. Low level timber fence
15. Recessed panel
16. Low lvl timber gate
17. Cast stone sill
18. Brick clad dormer
19. Sectional overhead aluminium garage door
20. Brick boundary wall

BLOCK TYPE D ELEVATIONS
1:100

PLANNING

IMPORTANT NOTES:

D	20/02/25	AMENDED ROOFLIGHTS
C	27/01/25	ANNOTATIONS ADDED
B	16/01/25	REFLECTED END HOUSE PLAN
A	11/10/24	GENERAL AMENDMENTS

REVISION	DATE	DESCRIPTION
----------	------	-------------

CLIENT: VIEWS	
PROJECT: PROPOSED RESIDENTIAL DEVELOPMENT	
ADDRESS: BURNAGE CRICKET CLUB	
DRAWING TITLE: BLOCK TYPE D ELEVATIONS	
SCALE: 1:100	DATE: AUGUST 2024
DRAWING NO: A815_P_413D	

OLLIER SMURTHWAITE ARCHITECTS

40 King Street, Manchester, M2 6BA
T 0161 883 0838
F 0161 883 0839
E mail@olliersmurthwaite.com