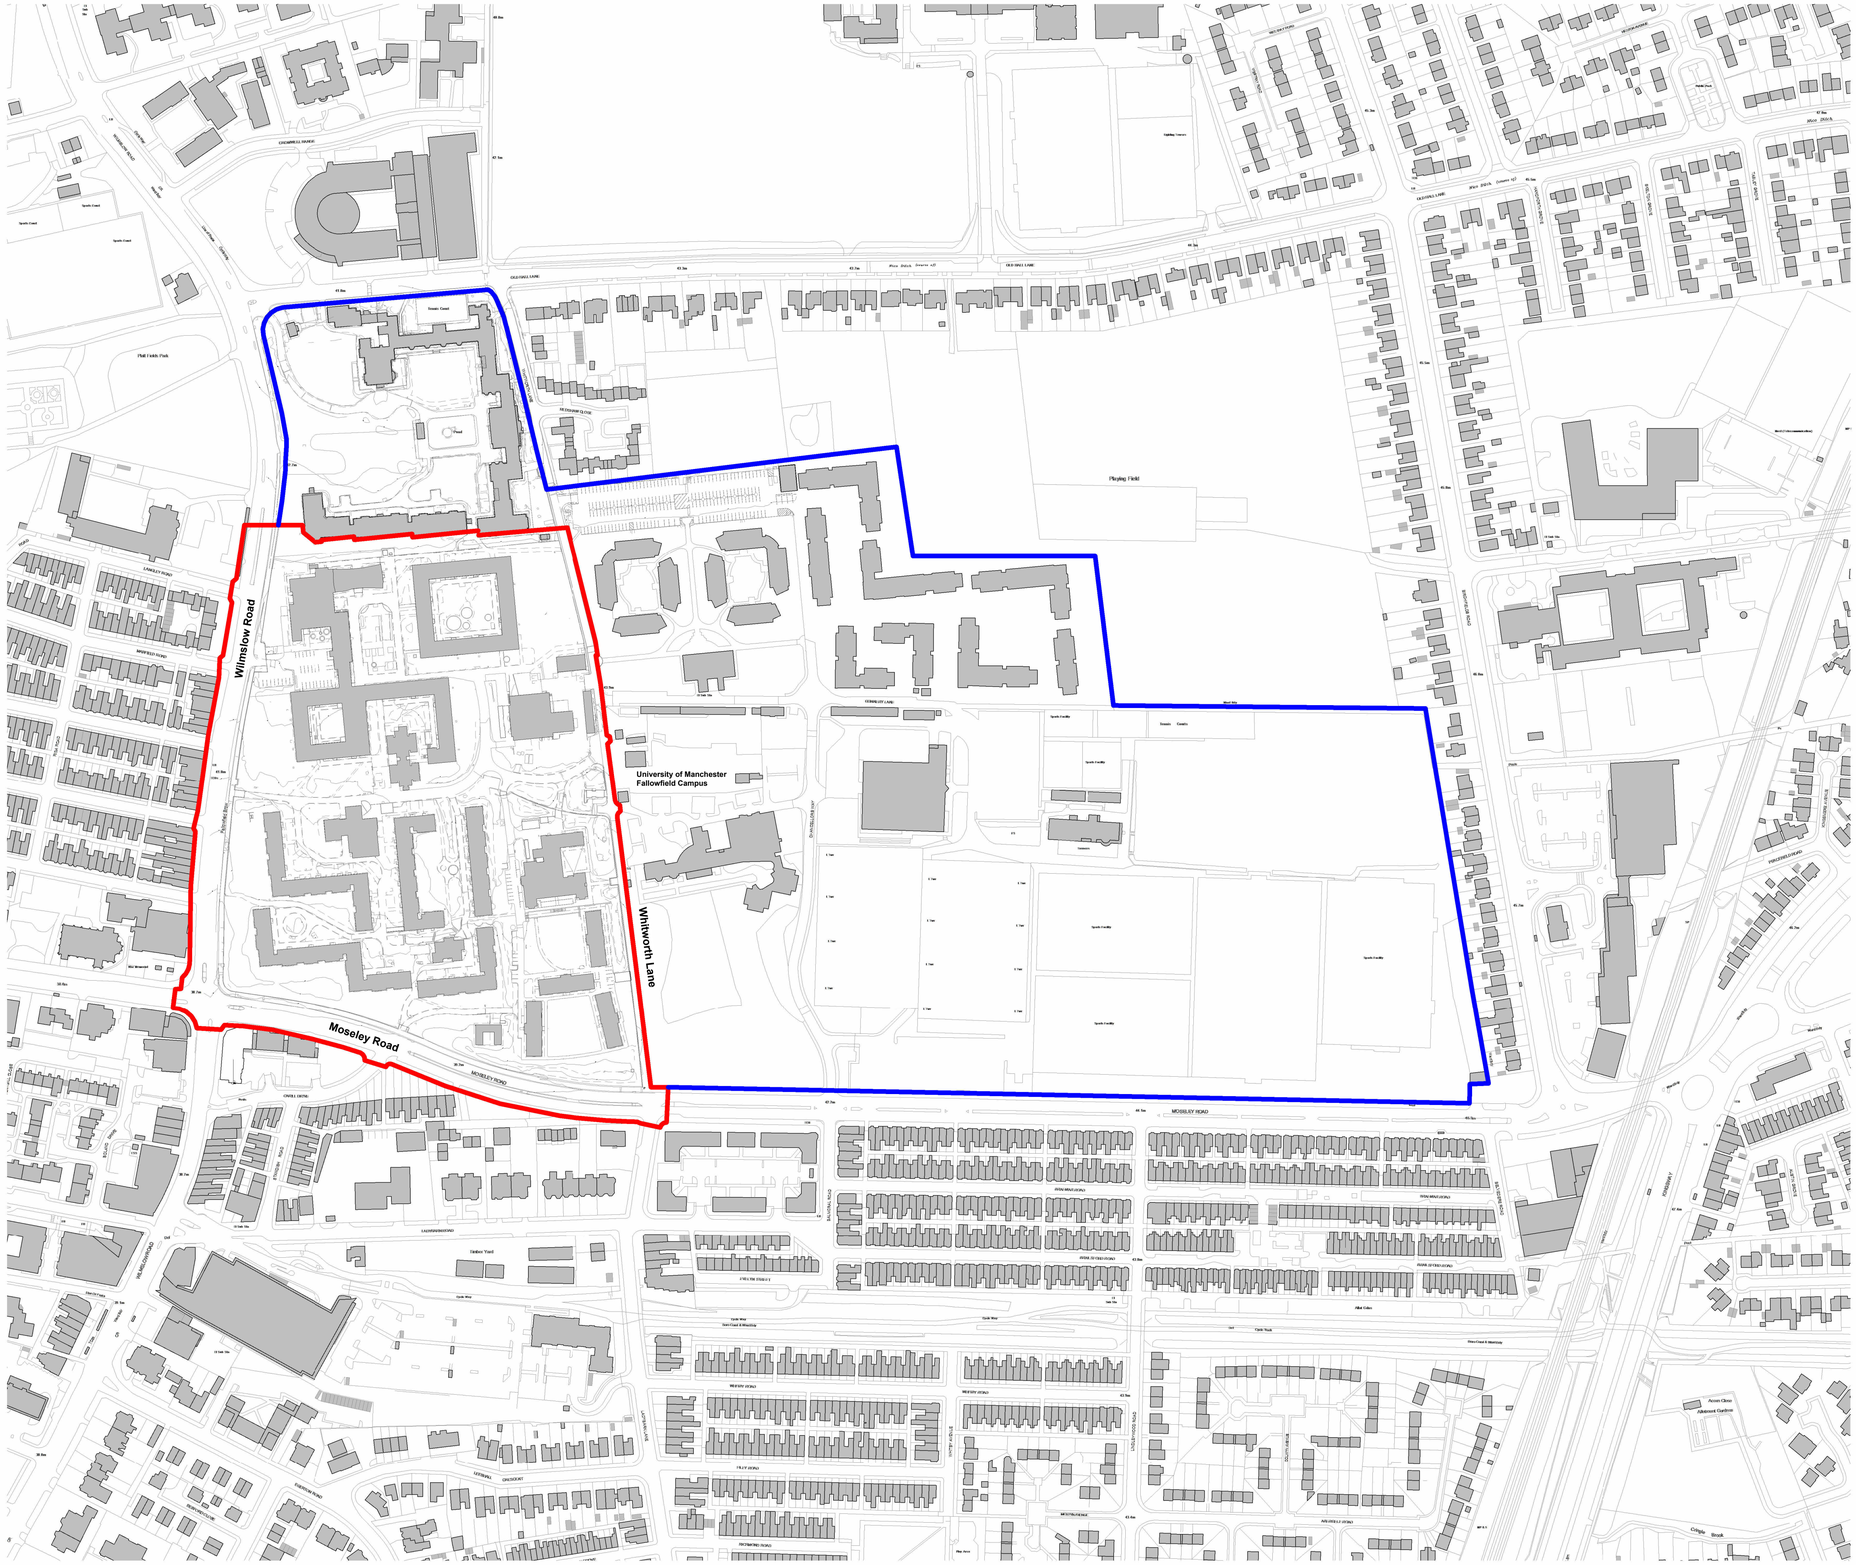


Site Location Plan as Existing
1 : 2000

A1

© COPYRIGHT
The copyright in this drawing is vested in Sheppard Robson and no license or assignment of any kind has been, or is, granted to any third party whether by provision of copies or originals or otherwise unless agreed in writing.

DO NOT SCALE FROM THIS DRAWING
The contractor shall check and verify all dimensions on site and report any discrepancies in writing to Sheppard Robson before proceeding work

FOR ELECTRONIC DATA ISSUE
Electronic Data / drawings are issued as "read only" and should not be interrogated for measurement. All dimensions and levels should read, only from those values stated in text on the drawing.

NOTES

Key

Application Boundary

Ownership Boundary

Existing site layout as of April 2024. Please note that a number of buildings across the northern half of the Site are in the process of being demolished, as approved under the Outline Planning Application.

KEYPLAN

REVISIONS

REV.	DATE	AMENDMENT
P01	20/02/2025	FINAL PLANNING ISSUE

CLIENT

GRAHAM

SHEPPARD ROBSON

27th Floor City Tower Piccadilly Plaza Manchester M1 4BT
T: +44 (0)161 233 8900 E: enquiries@sheppardrobson.co.uk

PROJECT
UoM Residences DBFO

SCALE@A1	DATE	ORIGINATOR	CHECKED	AUTHORISED
As indicated	**20/02/2025**	**CP**	**JM**	**MM**

DESCRIPTION
Site Location Plan as Existing

STAGE
Stage 3

STATUS	PURPOSE FOR ISSUE	SR NO.
S2	**Planning**	**7172**

DRAWING NO.	REV.
UMRF-SRA-ZZ-XX-DR-A-02800	**P01**