





1 Proposed Courtyard Corner - Elevation
1 : 20

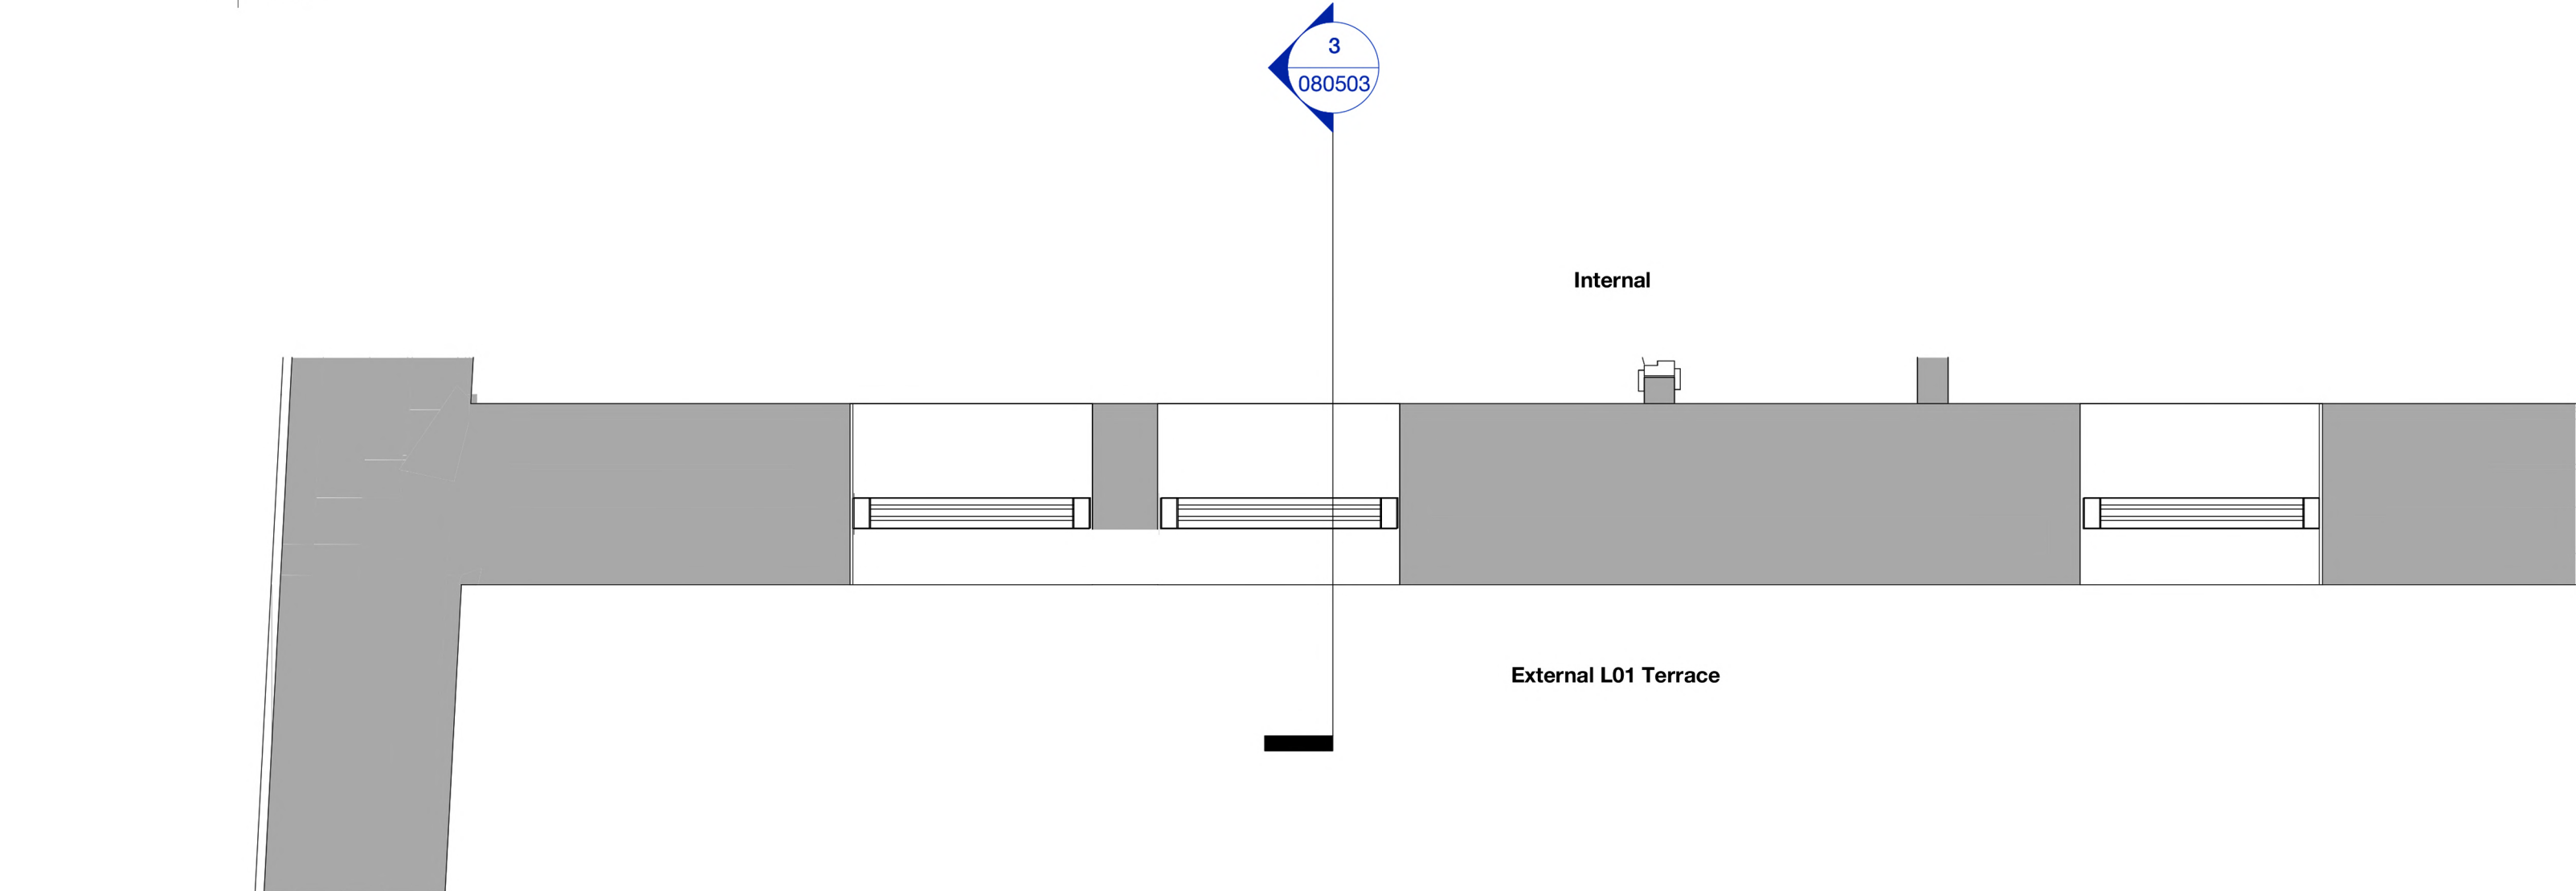

2 Proposed Courtyard Corner - Plan
1 : 20

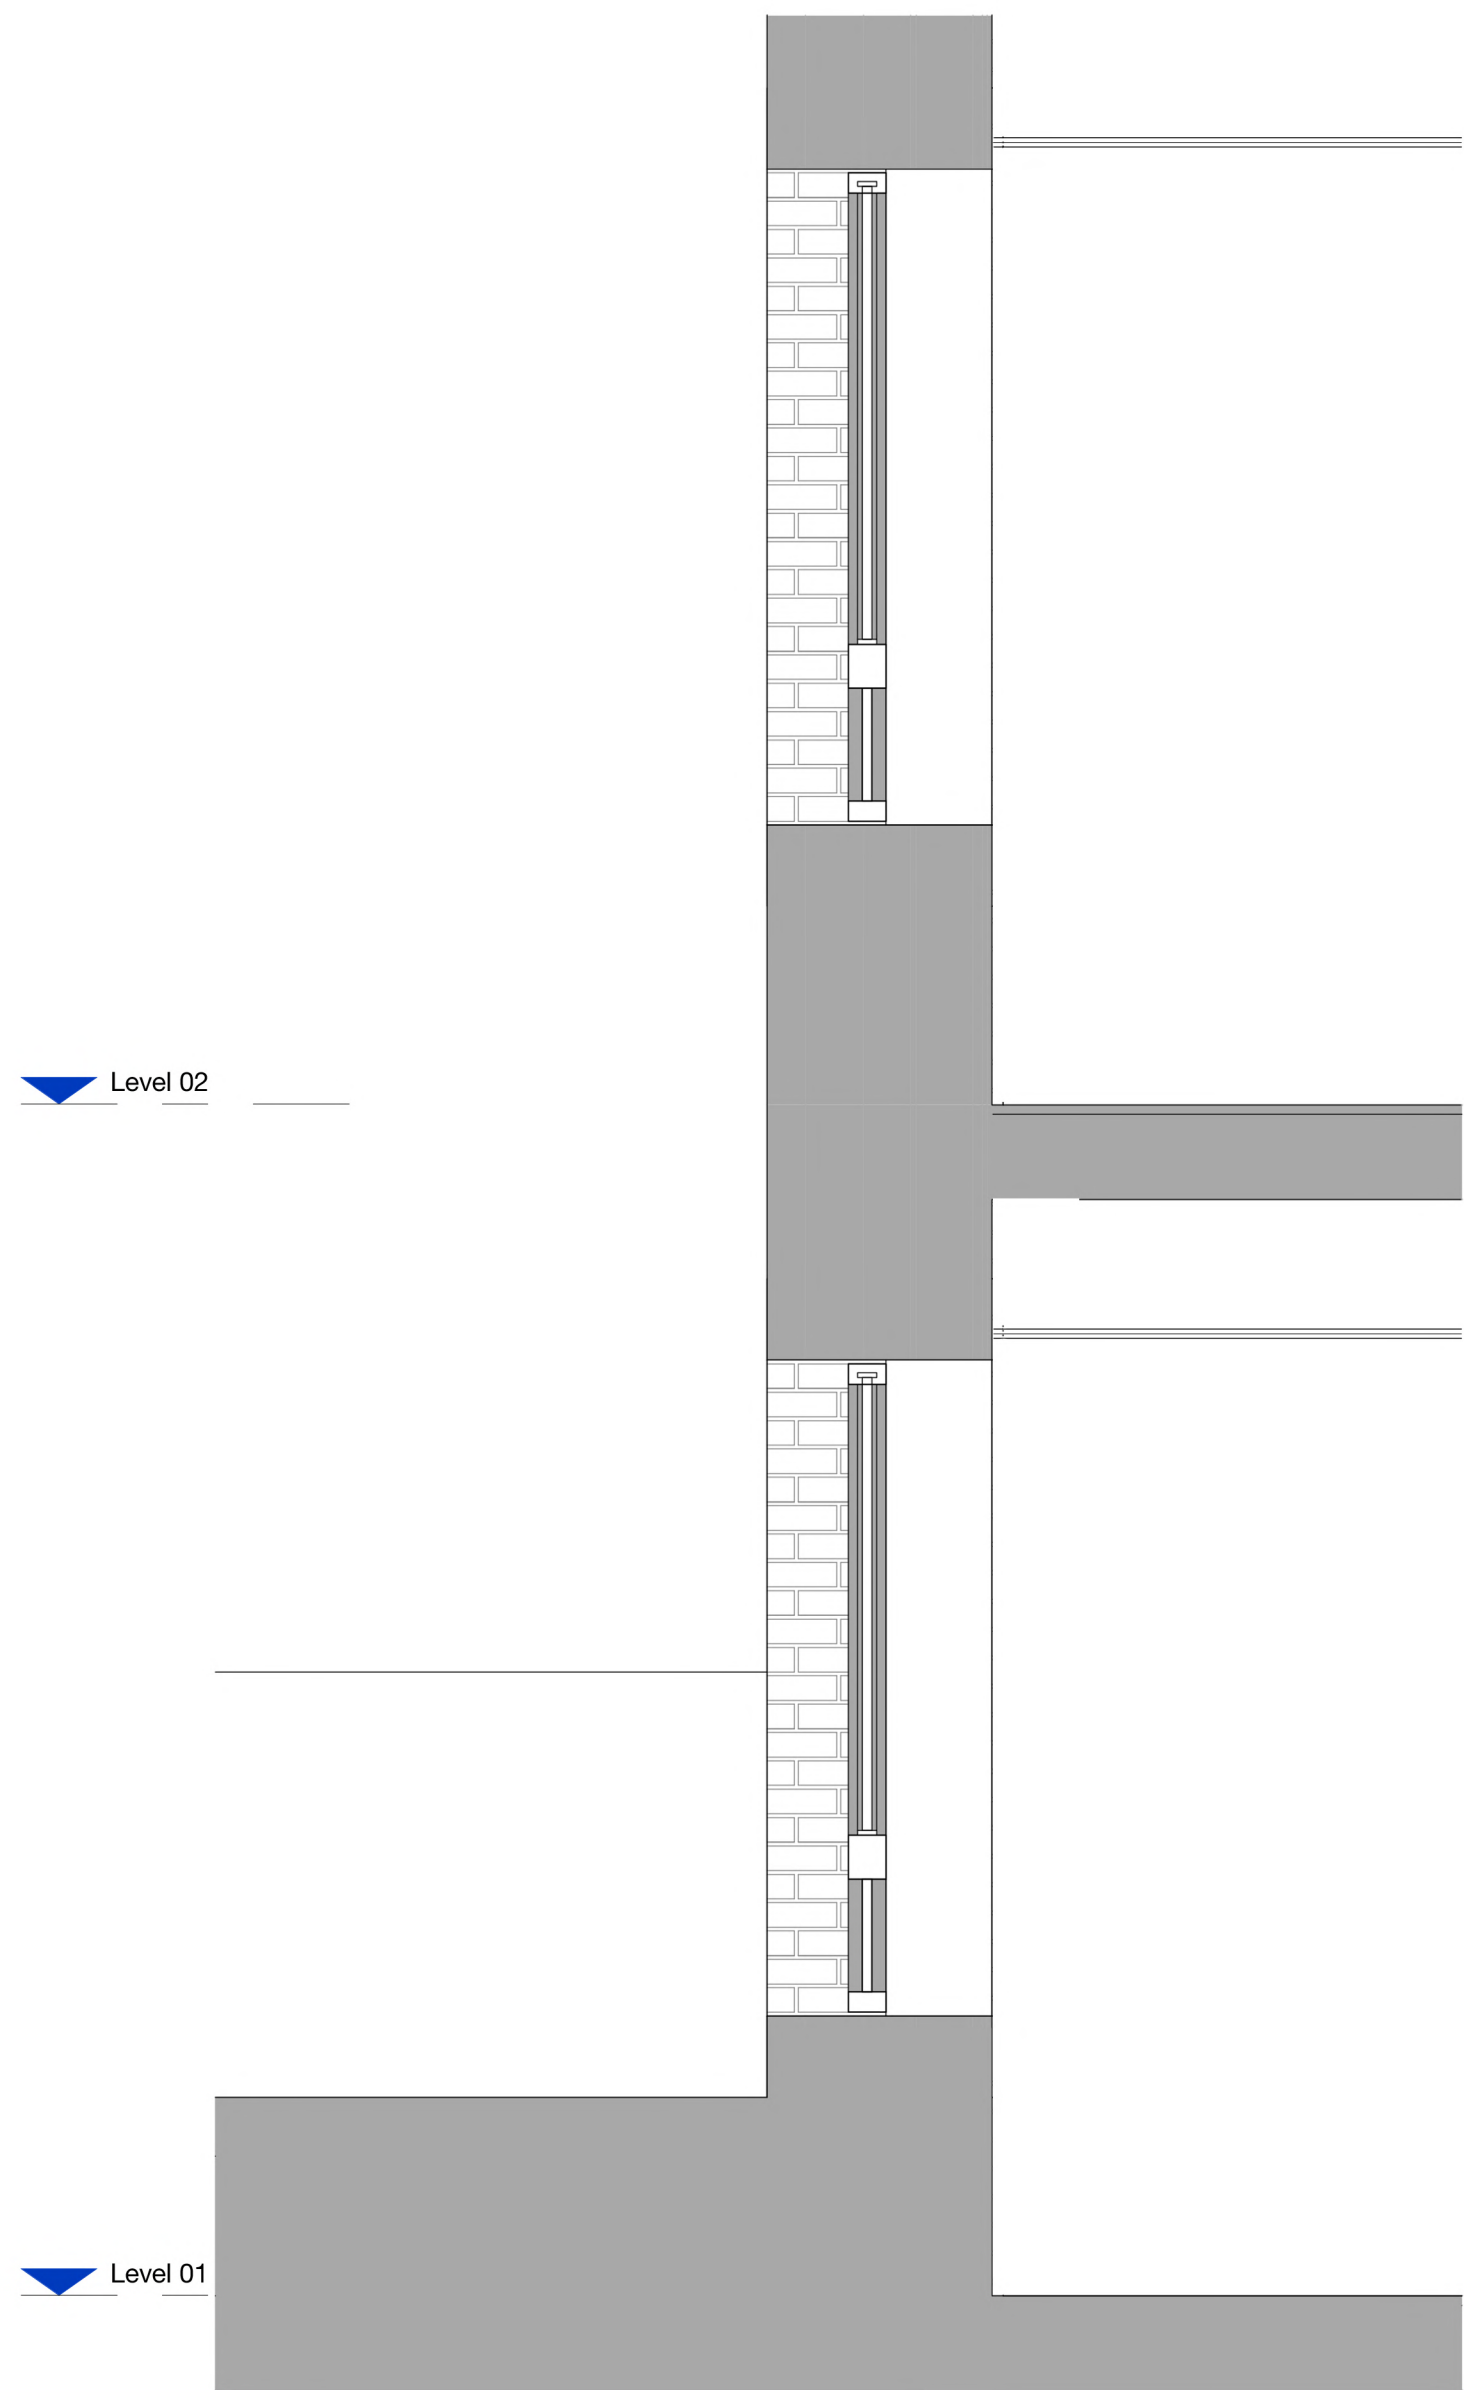

3 Proposed Courtyard Corner - Section
1 : 20

Copyright Hawkins\Brown Architects
No implied licence exists. This drawing should not be used to calculate areas for the purposes of valuation. Do not scale this drawing. All dimensions to be checked on the site by the contractor and such dimensions to be their responsibility. All work must comply with relevant British Standards and Building Regulations requirements. Drawing errors and omissions to be reported to the architect. To be read in conjunction with Architect's specification and other consultant information.

Status codes:
S1 - Suitable for Coordination
S2 - Suitable for Information
S3 - Suitable for Review & Comment
S4 - Suitable for Review & Authorization
S5 - Suitable for Review & Acceptance
A/n - Approved & Accepted as Stage complete

Rev	Description	Date
P01	Issued for Planning Submission Review	28.02.25
P02	Issued For Planning Submission Review	19.03.25
P03	Issued for Planning	21.03.25
P04	Issued for Planning	25.03.25

- KEY
- Red brickwork stretcher bond
 - Dark red brickwork English bond
 - Projected red canted soldier course brickwork band
 - Red soldier course recessed dentil brickwork band
 - Engobed white brick stretcher bond
 - Entrance recess green glazed brick stretcher bond
 - Special finish PPC aluminium framed operable window. (Colour and specification to be agreed upon discharging conditions.)
 - Special finish PPC aluminium central fin to paired window. (Colour and specification to be agreed upon discharging conditions.)
 - Anodised aluminium framed glass residential entrance door. (Colour and specification to be agreed upon discharging conditions.)
 - Anodised aluminium framed commercial entrance doorset in curtain walling. (Colour and specification to be agreed upon discharging conditions.)
 - Anodised aluminium framed curtain walling. (Colour and specification to be agreed upon discharging conditions.)
 - Special finish PPC steel framed louvred door. (Colour and specification to be agreed upon discharging conditions.)
 - Anodised aluminium solid / perforated door. (Colour and specification to be agreed upon discharging conditions.)
 - Anodised aluminium solid/ perforated metal panel with artwork applied. (Colour and specification to be agreed upon discharging conditions.)
 - Colour matched pressed metal parapet coping
 - Rainscreen cladding to lift, stair overrun / rooftop plant. (Colour and specification to be agreed upon discharging conditions.)
 - Special finish PPC aluminium screening to generator housing/ roof condensers (Colour and specification to be agreed upon discharging conditions.)
 - Anodised aluminium perforated metal panel. (Colour and specification to be agreed upon discharging conditions.)
 - Colour matched PPC metal airbrick. (Colour and specification to be agreed upon discharging conditions.)

26-28 Hilton Street
Manchester M1 2EH
mail@hawkinsbrown.com
hawkinsbrown.com

Hawkins\Brown

Project
Postal Street
Manchester
M1 2EH

Drawing
Proposed Bay Study 04 -
Courtyard Corner

Scale @ A1
1 : 20
Date
25.03.25

Drawn By
HECW
Checked By
JT

Job Number	Status	Purpose of Issue
210258	S5	For Review & Acceptance

Drawing No.	Rev
POST-HBA-SW-ZZ-DR-A-080503	P04