Window Grille Type 1A
Laser cut PPC Aluminium Panel
RAL tbc

(Typical Floor)

Window Grille Type 1B
Laser cut PPC Aluminium Panel
RAL tbc


(Ground Floor)

Window Grille Type 2A
Laser cut PPC Aluminium Panel
RAL tbc

(Typical Floor)

Window Grille Type 2B
Laser cut PPC Aluminium Panel
RAL tbc

(Ground Floor)

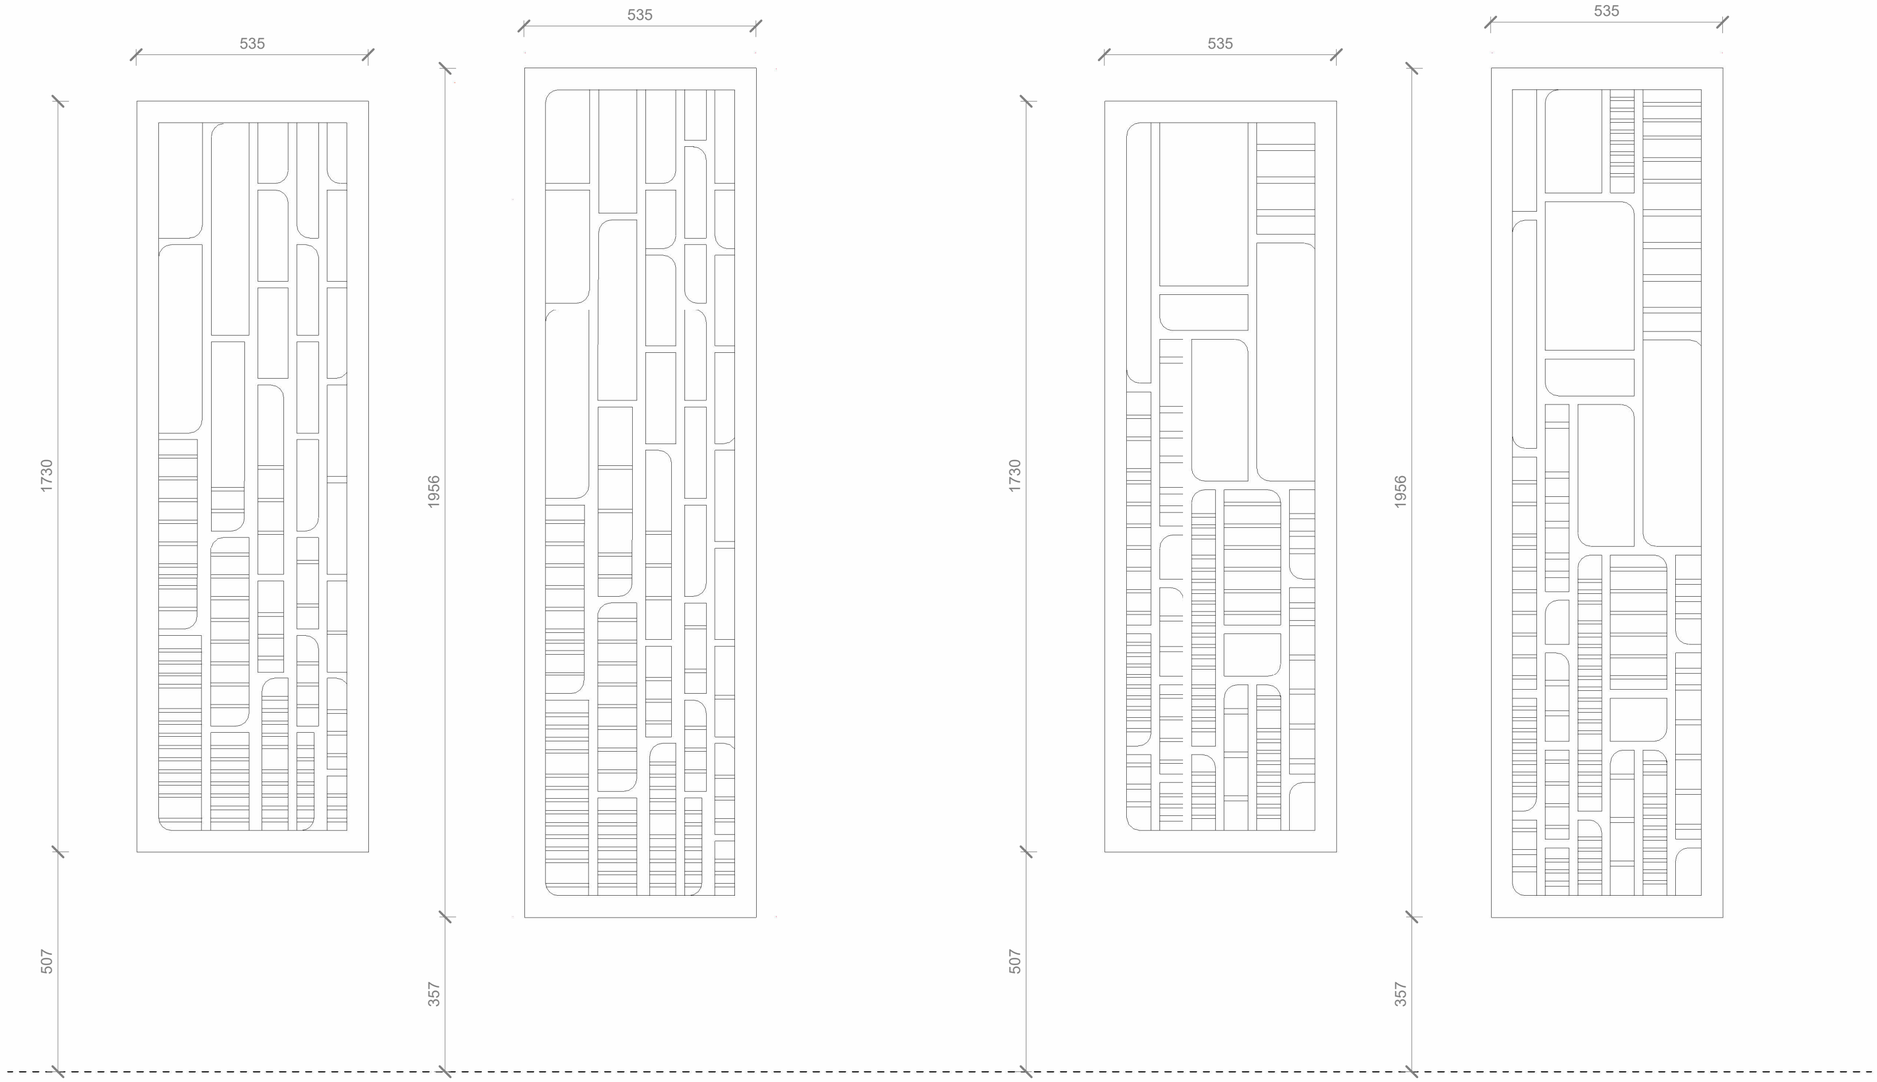

Floor Level (SFL)

A2

© COPYRIGHT
The copyright in this drawing is vested in Sheppard Robson and no license or assignment of any kind has been, or is, granted to any third party whether by provision of copies or originals or otherwise unless agreed in writing.

DO NOT SCALE FROM THIS DRAWING
The contractor shall check and verify all dimensions on site and report any discrepancies in writing to Sheppard Robson before proceeding work

FOR ELECTRONIC DATA ISSUE
Electronic Data / drawings are issued as "read only" and should not be interrogated for measurement. All dimensions and levels should read, only from those values stated in text on the drawing.

NOTES

NOTE:

Grille type 1 to populate windows in neighborhoods 1 and 2

Grille type 2 to populate windows in neighborhoods 3,4 and 5

Final design subject to barrier load testing

REVISIONS

REV.	DATE	AMENDMENT
P01	20/02/2025	FINAL PLANNING ISSUE

CLIENT
Graham

SHEPPARD ROBSON

77 Parkway Camden Town London NW1 7PU
T: +44 (0)20 7504 1700 E: enquiries@sheppardrobson.co.uk

PROJECT
UoM Residences DBFO

SCALE@A2	DATE	ORIGINATOR	CHECKED	AUTHORISED
1 : 10	20/02/2025	SS	NM	NM

DESCRIPTION
Accomodation Blocks
Window Grille Design Intent
Panel Types

STAGE
Stage 3

STATUS	PURPOSE FOR ISSUE	SR NO.
S2	Planning	7172

DRAWING NO.	REV.
UMRF-SRA-ZZ-XX-DR-A-02870	P01