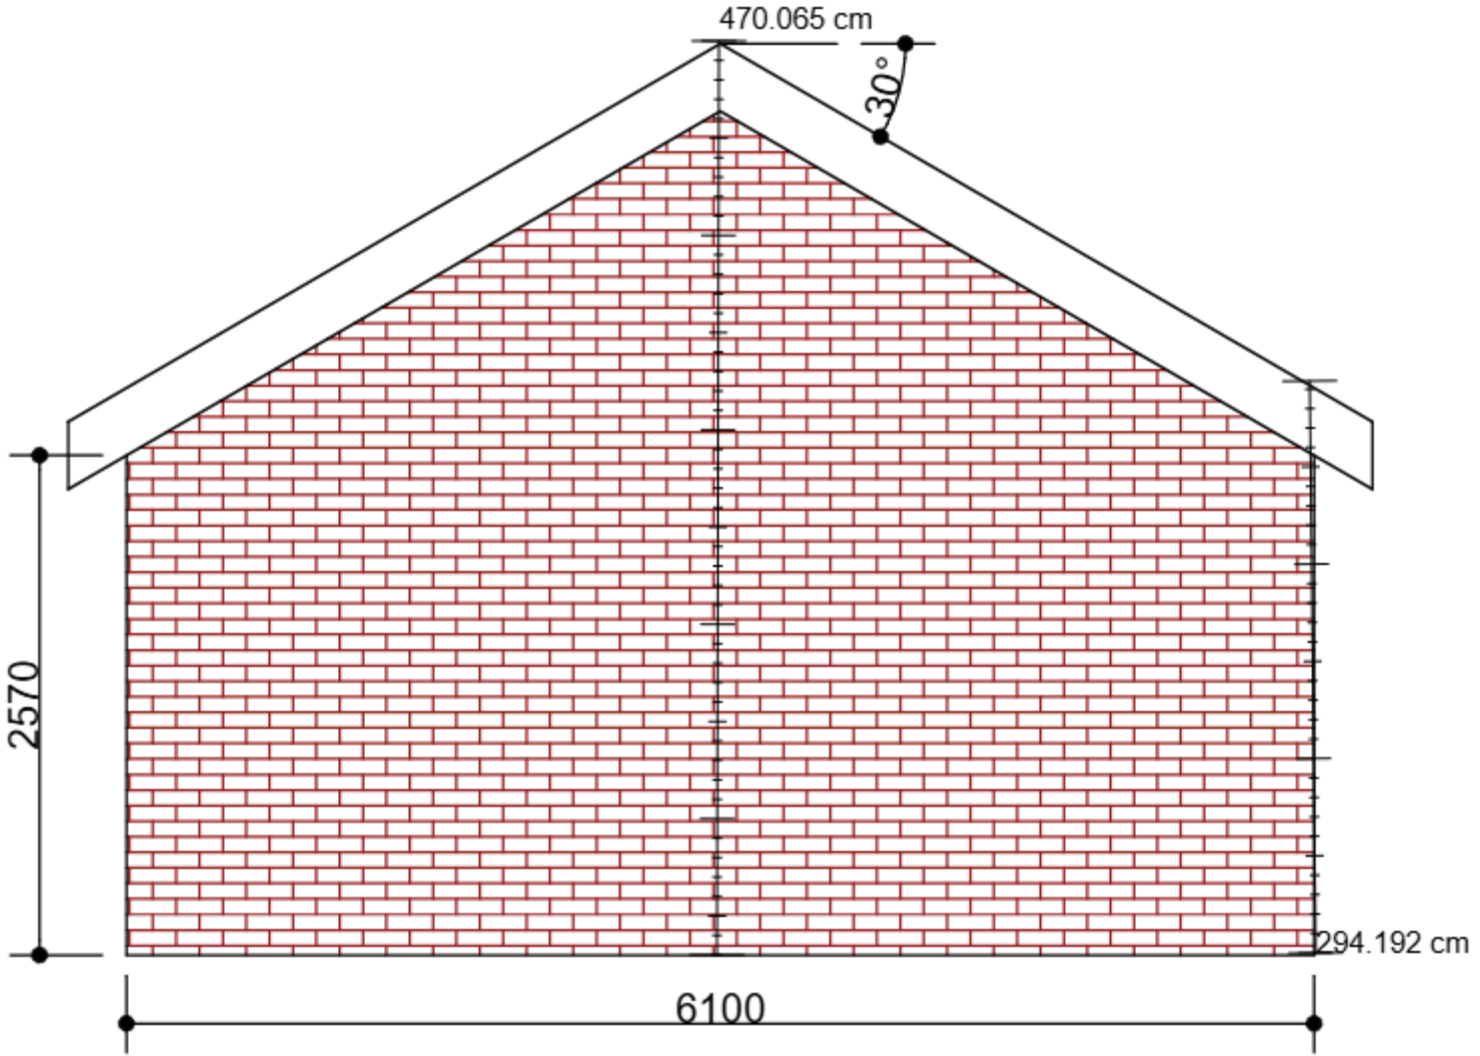


PROPOSED REAR(ROAD SIDE) ELEVATION