




ARKWRIGHT HOUSE

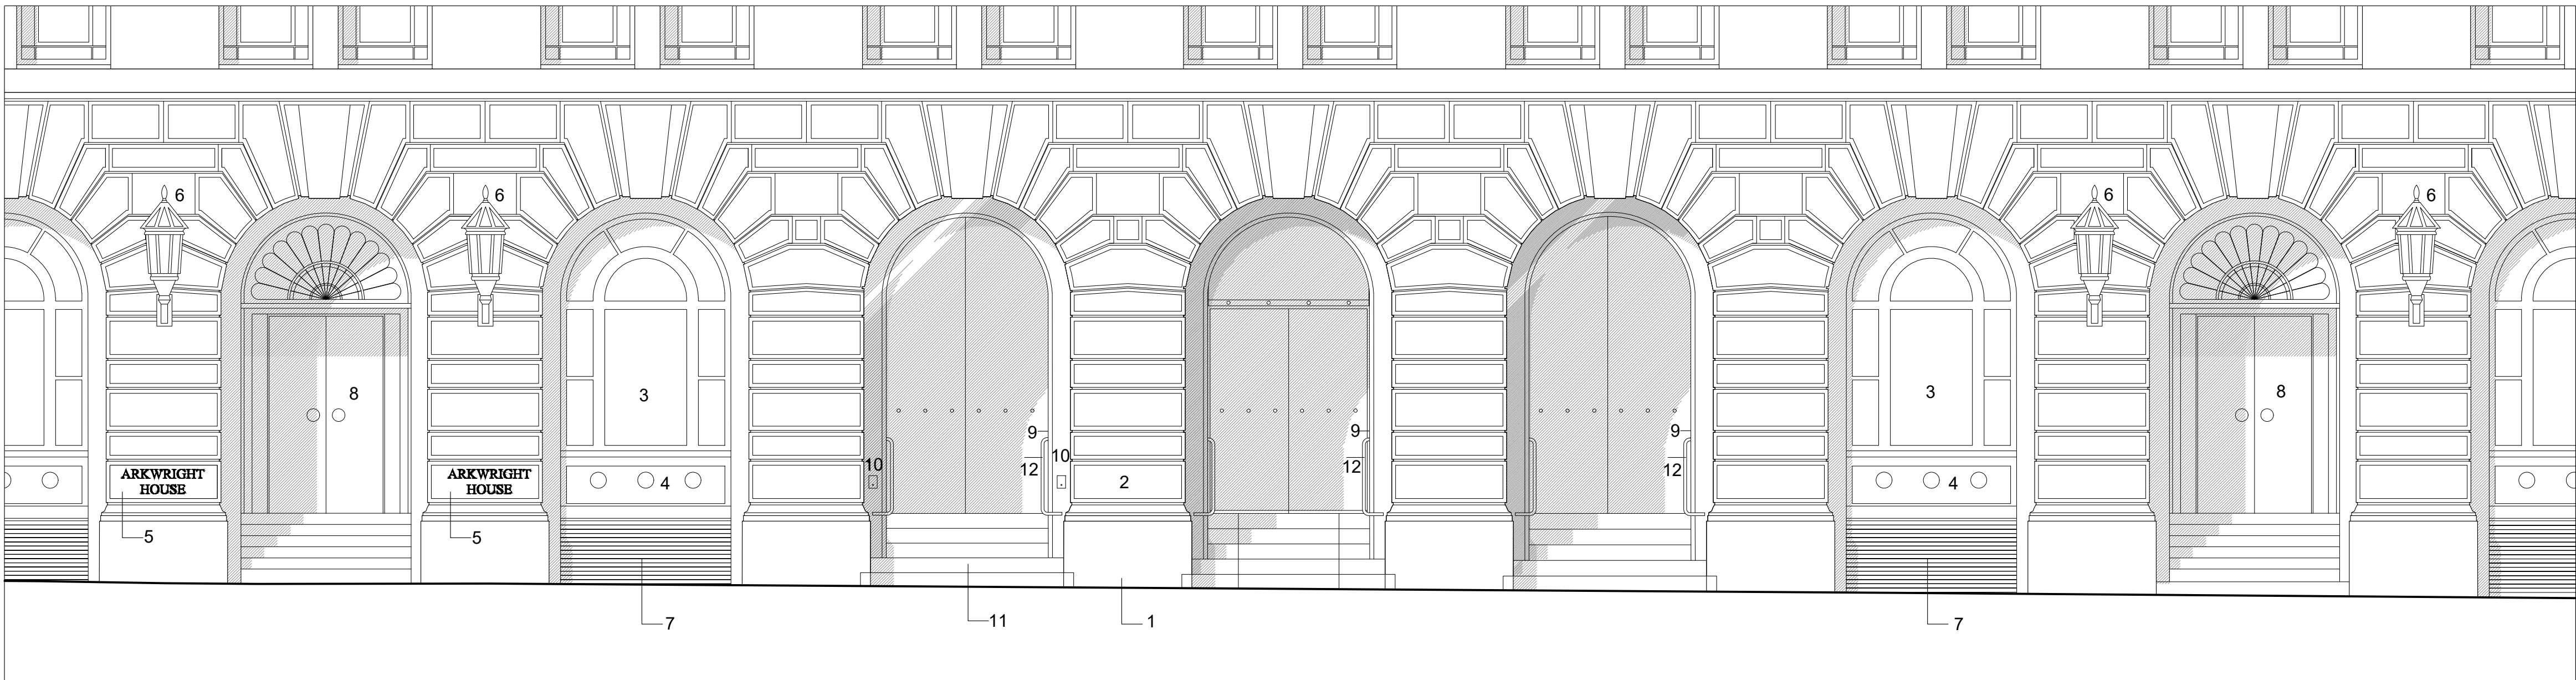

NORTHWEST (PART) ELEVATION, AS EXISTING

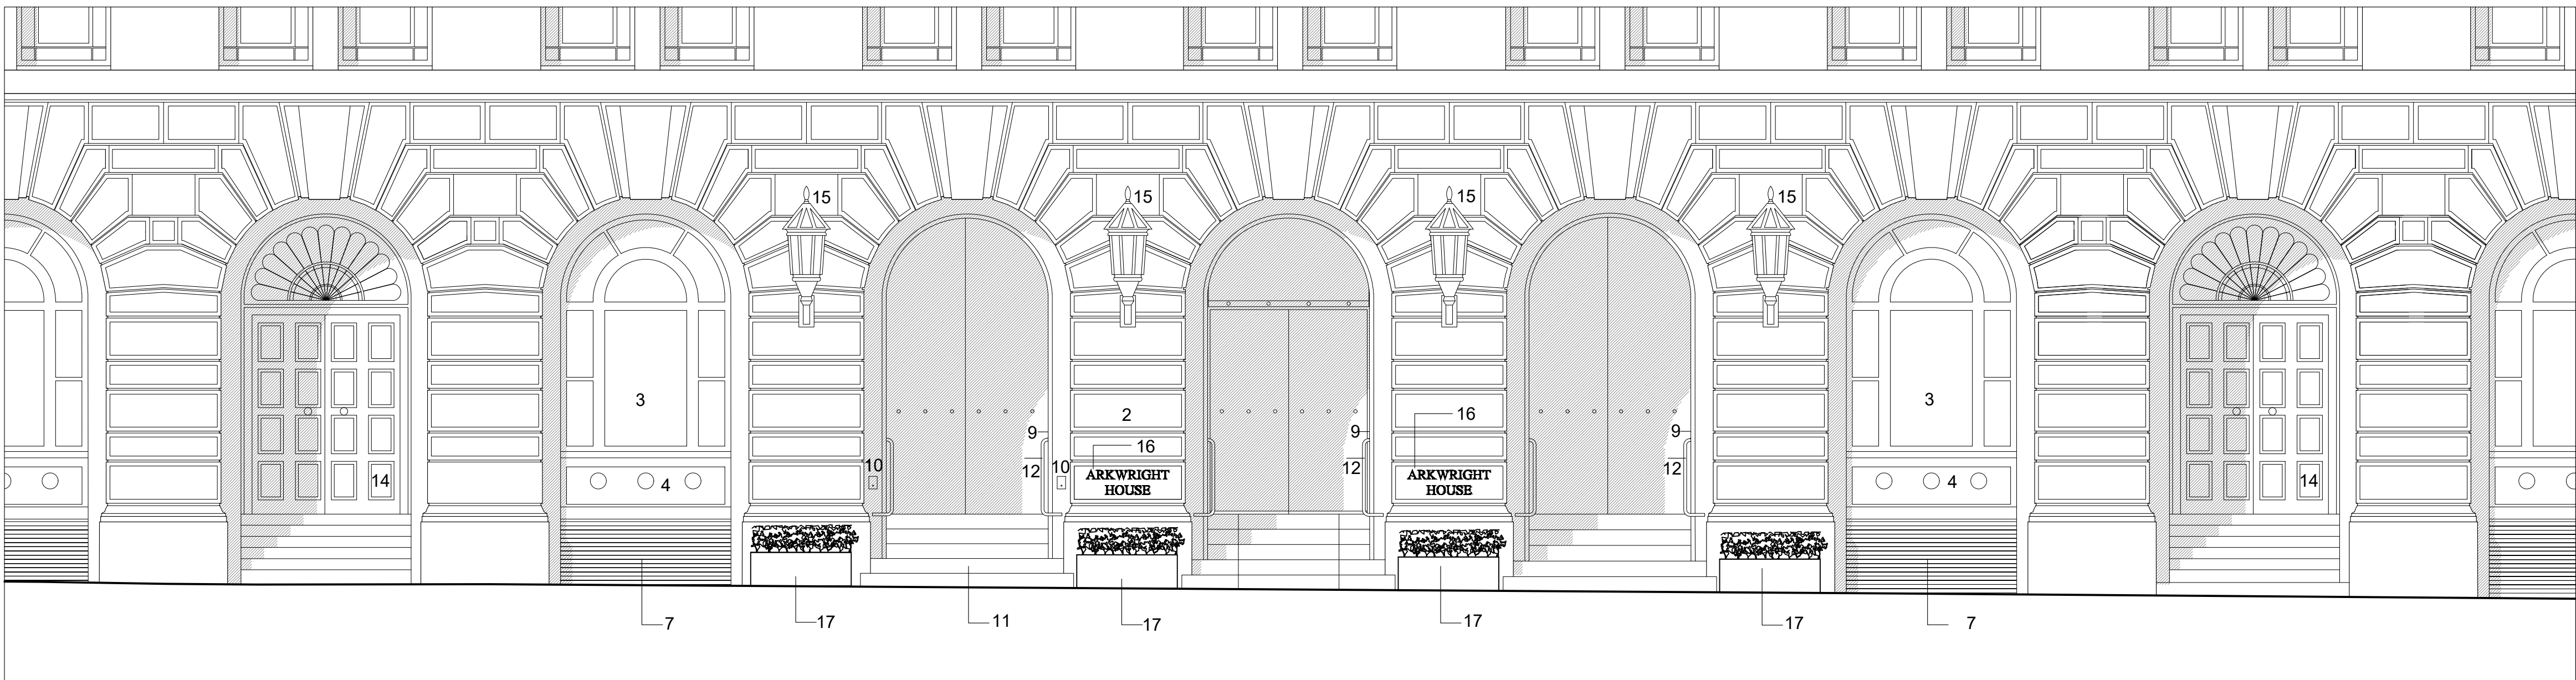

NORTHWEST (PART) ELEVATION, PROPOSED

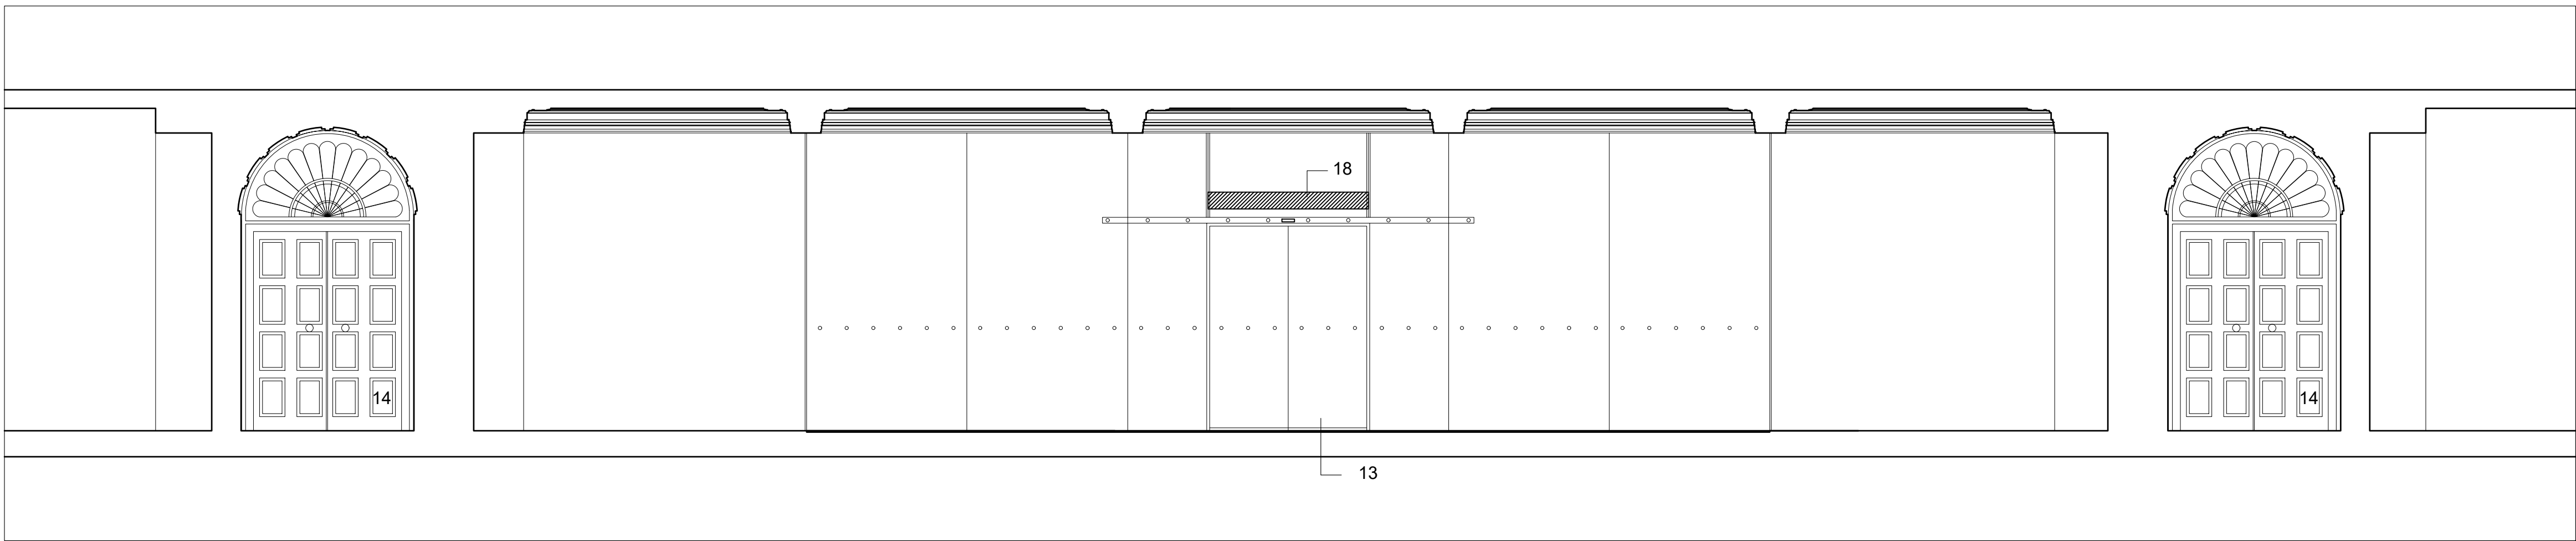

NORTHWEST (PART) SECTIONAL ELEVATION OF ENTRANCE SCREEN WITHIN COLONNADE, PROPOSED

KEY:

AS EXISTING:

- Granite plinth
- Rusticated Portland stone
- Steel casement window with gloss paint finish
- Steel panel with gloss paint finish
- Brass sign plaque
- Iron/steel wall lamp with paint finish
- Painted steel basement ventilation louvres
- Armourplate glass doors (NB. folding night doors shown in open position)
- External colonnade
- Bronze lift call button
- Retractable granite steps concealing platform lift
- Bronze handrail

PROPOSED:

- Existing frameless glass automatic sliding doors with New heat curtain bolted to inside of glass entrance screen and using existing channels with ceiling fixings. All visible metal parts to be powder coated to simulate bronze.
- Inner glass modern doors to be removed and replaced with solid outward opening emergency fire doors to match outer folding night doors.
- Existing Iron/steel wall lamps, relocated
- Existing brass sign plaque, relocated
- New freestanding planters L1200mm x W400mm x H400mm in bronze effect finish, located between existing steps
- New air curtain shown indicatively spec tbc. fixed over sliding door between existing "fin" supports

ARKWRIGHT HOUSE

GROUND FLOOR ALTERATIONS

NORTHWEST ELEVATION:
PROPOSED ALTERATIONS
TO ENTRANCE DOORS

PROPOSED FRONT ENTRANCE ELEVATIONS

CONTROL OFFICE	CHECKED	DATE	BY
1	1		
2	2		
3	3		
100	100		

NOTE

THIS DRAWING IS THE PROPERTY OF CLAREMONT
UNLESS OTHERWISE STATED. IT IS NOT TO BE REPRODUCED
OR TRANSMITTED IN ANY FORM OR BY ANY MEANS
ELECTRONIC OR MECHANICAL, INCLUDING PHOTOCOPYING,
RECORDING, OR BY ANY INFORMATION STORAGE AND
RETRIEVAL SYSTEM, WITHOUT PERMISSION IN WRITING
FROM CLAREMONT.

CLAREMONT

ARKWRIGHT HOUSE

ARKWRIGHT HOUSE
MANCHESTER
M3 2LF

PROPOSED
FRONT ENTRANCE ELEVATIONS

E013826 EB 221

PD

MR

24.11.24

1:50

A0

PRELIMINARY