



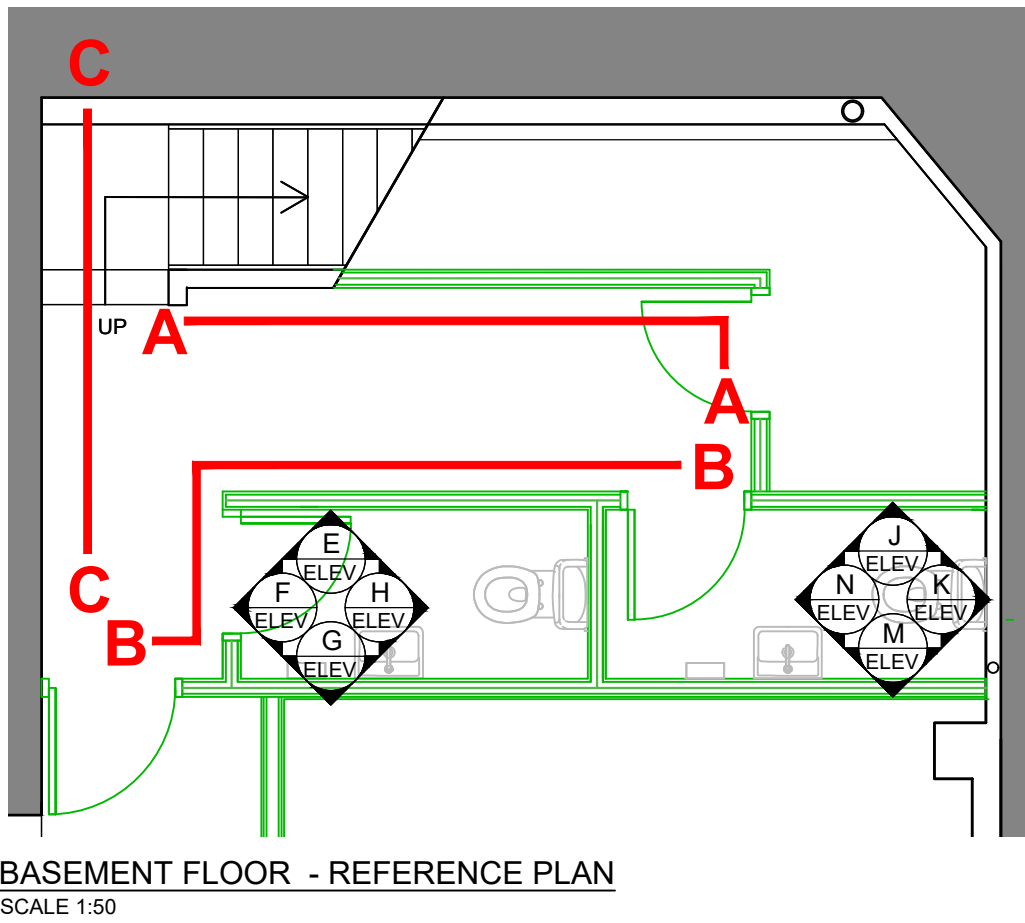


BASEMENT FLOOR - REFERENCE PLAN
SCALE 1:50

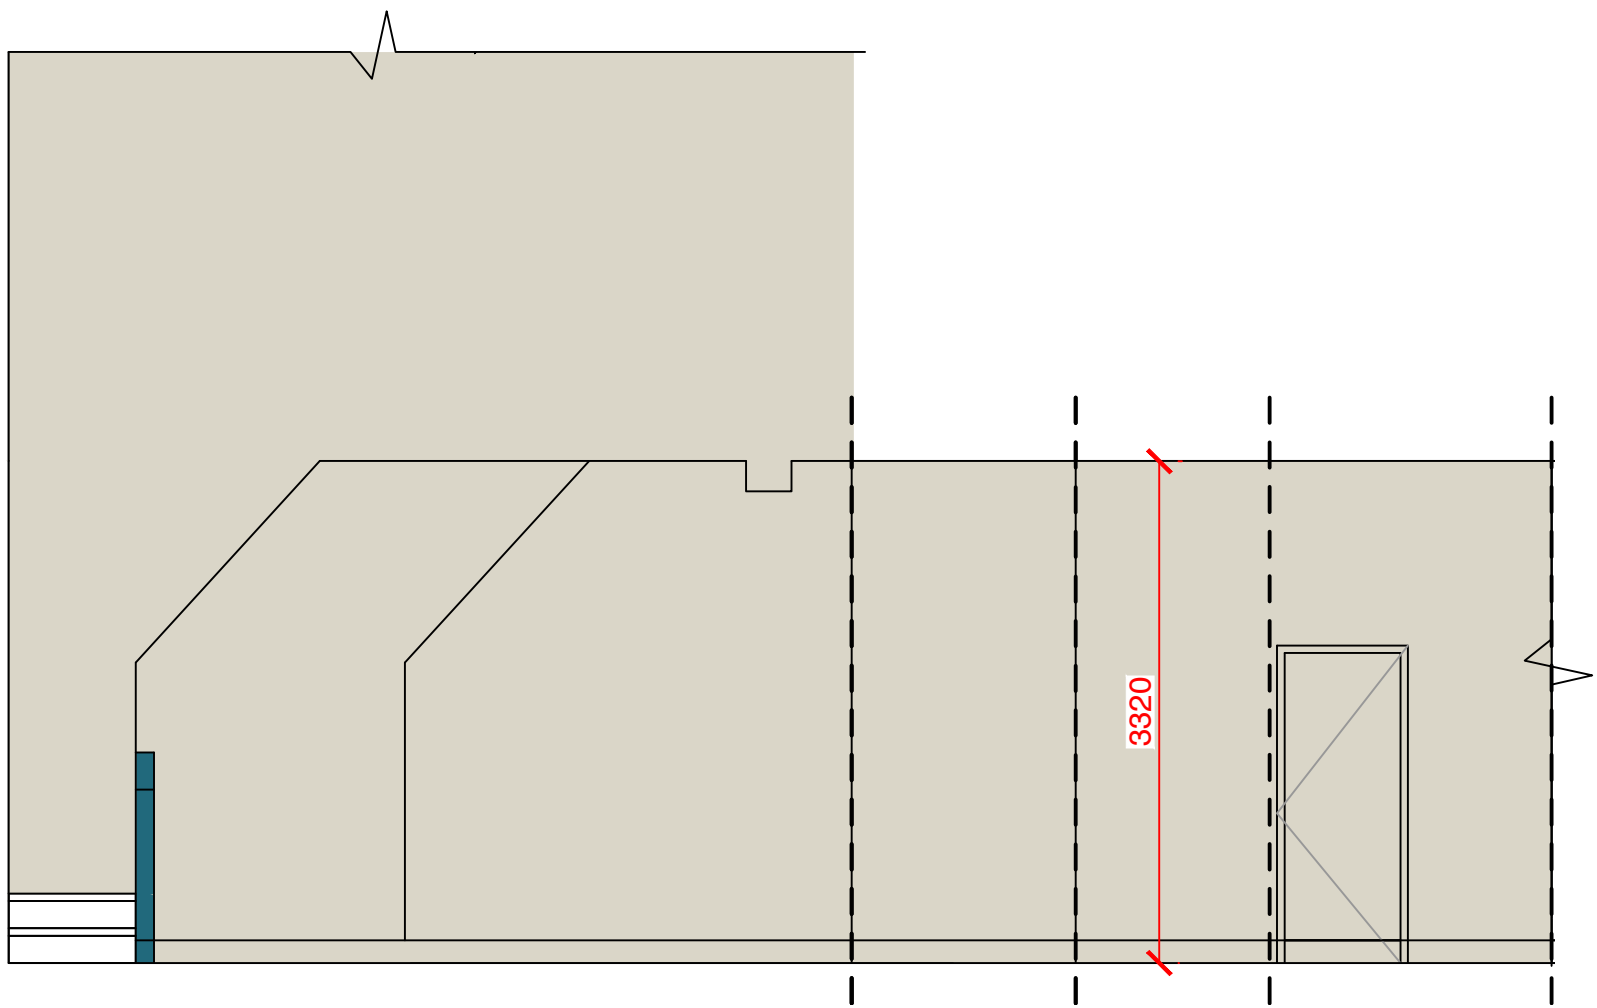


ELEVATION A - A
SCALE 1:50

Black framed mirrors- By Client-
Based on Jumbo Arkivo from Mirror
Maison 1000 x 2000 mm

2no New wall lights

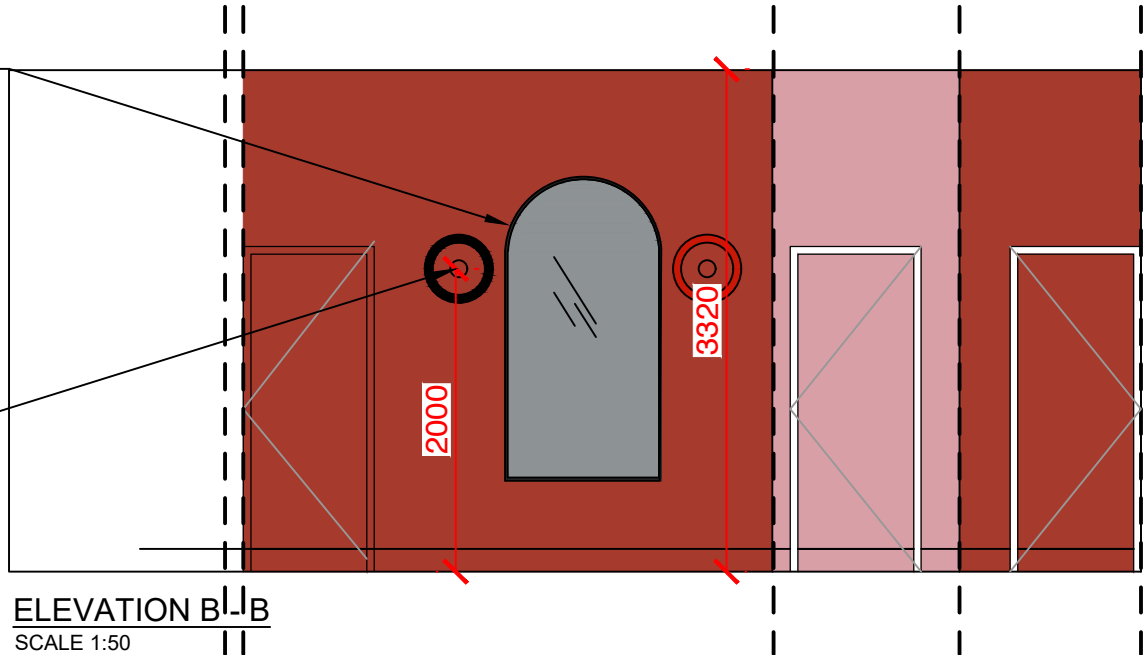


ELEVATION B - B
SCALE 1:50

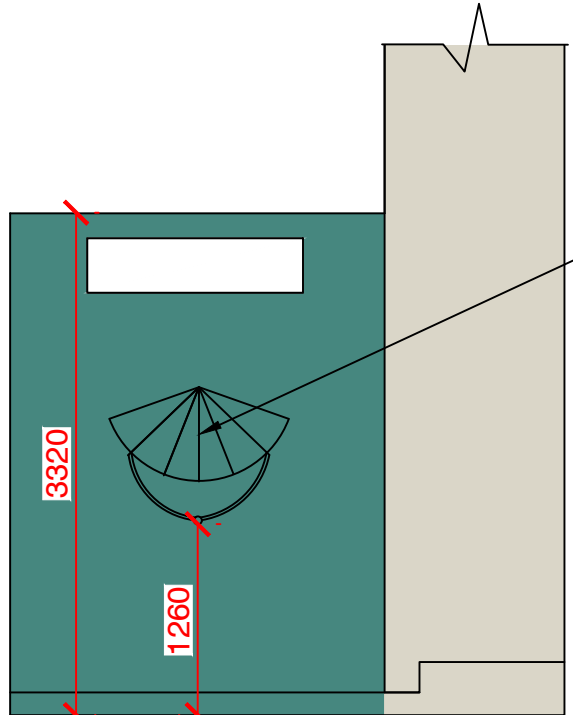


ELEVATION C - C
SCALE 1:50


New LED
neon graphic

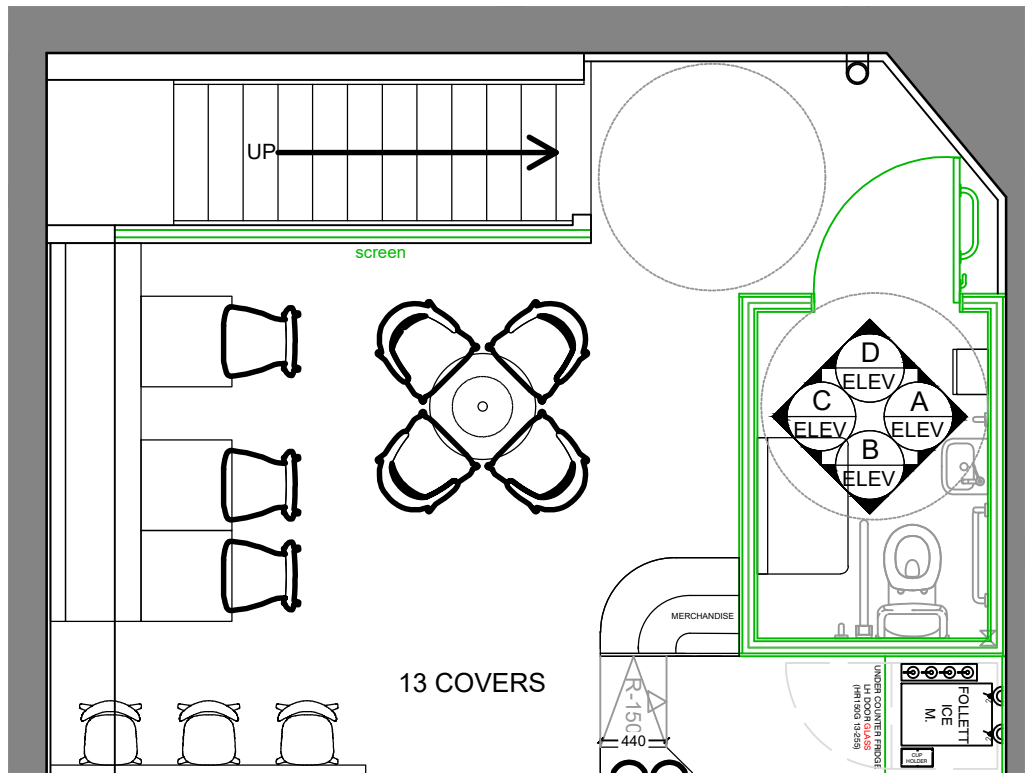


GROUND FLOOR - WC REFERENCE PLAN
SCALE 1:50

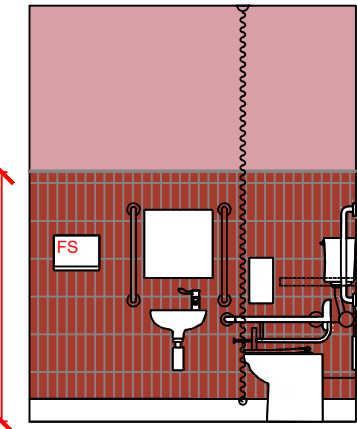


ELEVATION A
SCALE 1:50

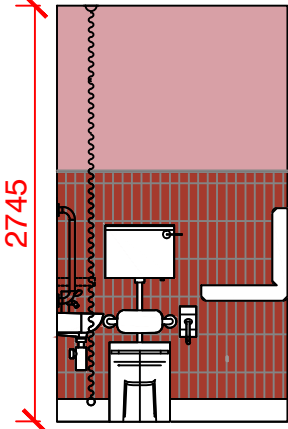


ELEVATION B

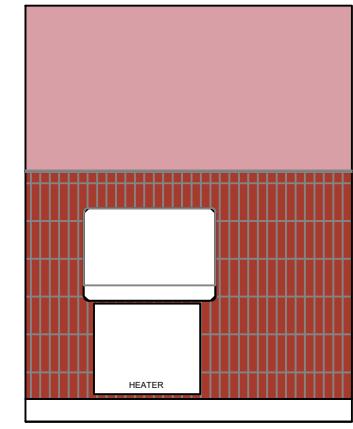


ELEVATION C

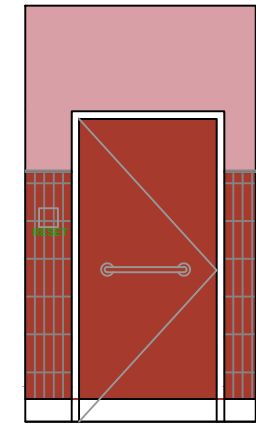


ELEVATION D

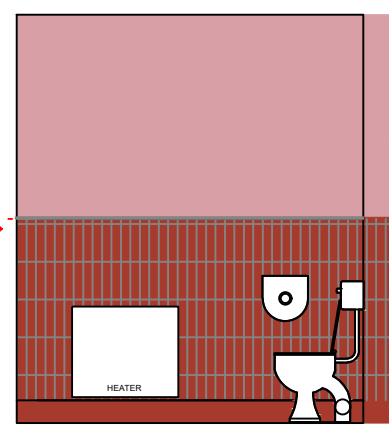


ELEVATION E
SCALE 1:50

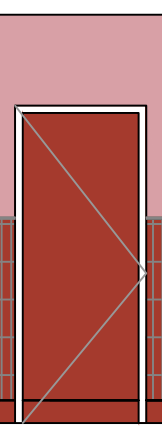


ELEVATION F

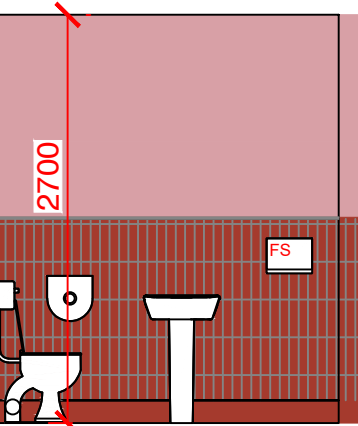


ELEVATION G

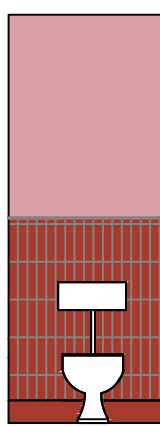


ELEVATION H

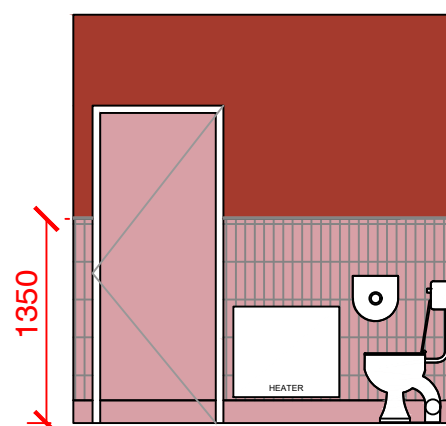


ELEVATION J
SCALE 1:50

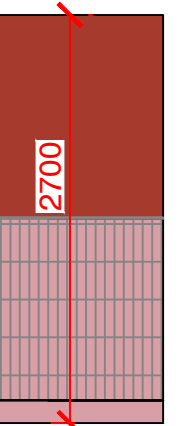

ELEVATION K

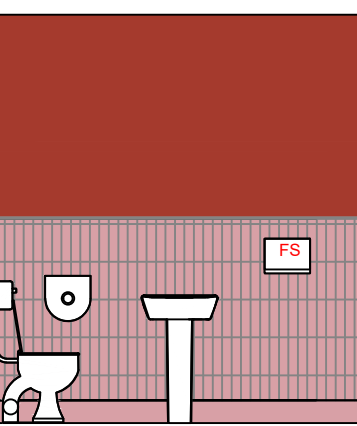

ELEVATION M

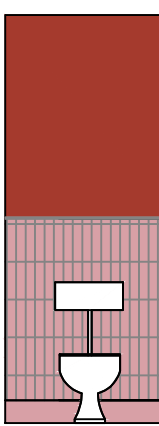

ELEVATION N

© This Drawing and Design is the copyright of M1NT studio and should not be reproduced without written consent.

This non intrusive survey has been produced for spatial design purposes only.

Contractors are to check all levels and dimensions before setting out any site or shop work.

CDM 2015 Designers Risk Assessment
All works to be carried out under CDM regulations.

Contractor to ensure all relevant codes of practice and regulations for the proposed works are adhered to. No residual risk within the attached design unless specifically stated with the attached schedule.

DO NOT SCALE THIS DRAWING



ALL GRAPHICS TBC FOLLOWING CLIENT APPROVAL. SUPPLIED BY CLIENT.
*Images are design precedent only - text and images are subject to change

12/03/25	P2	UPDATED TO INCLUDE STORAGE AREA AT BASEMENT LEVEL AND RELOCATED WC DOOR		HE	LG
22/10/24	P1	PRELIMINARY		HE	LG
Date	Rev	Details		Drwn	Chk
Issue:	For Information			Stage: S4	
Client:	DOUX CHATON				
Project:	265-267 Deansgate Terrace Deansgate Manchester M3 4EW				
Title:	BASEMENT FLOOR ELEVATIONS				
Date:	08.08.24			Drawn: HE	
Scale:	VARIES @ A1			Checked: LG	
DWG NO:				Rev	
202393_M1NT_XX_ZZ_A_DR_1007				P2	
M1NT STUDIO. www.m1ntstudio.com hello@m1ntstudio.com					