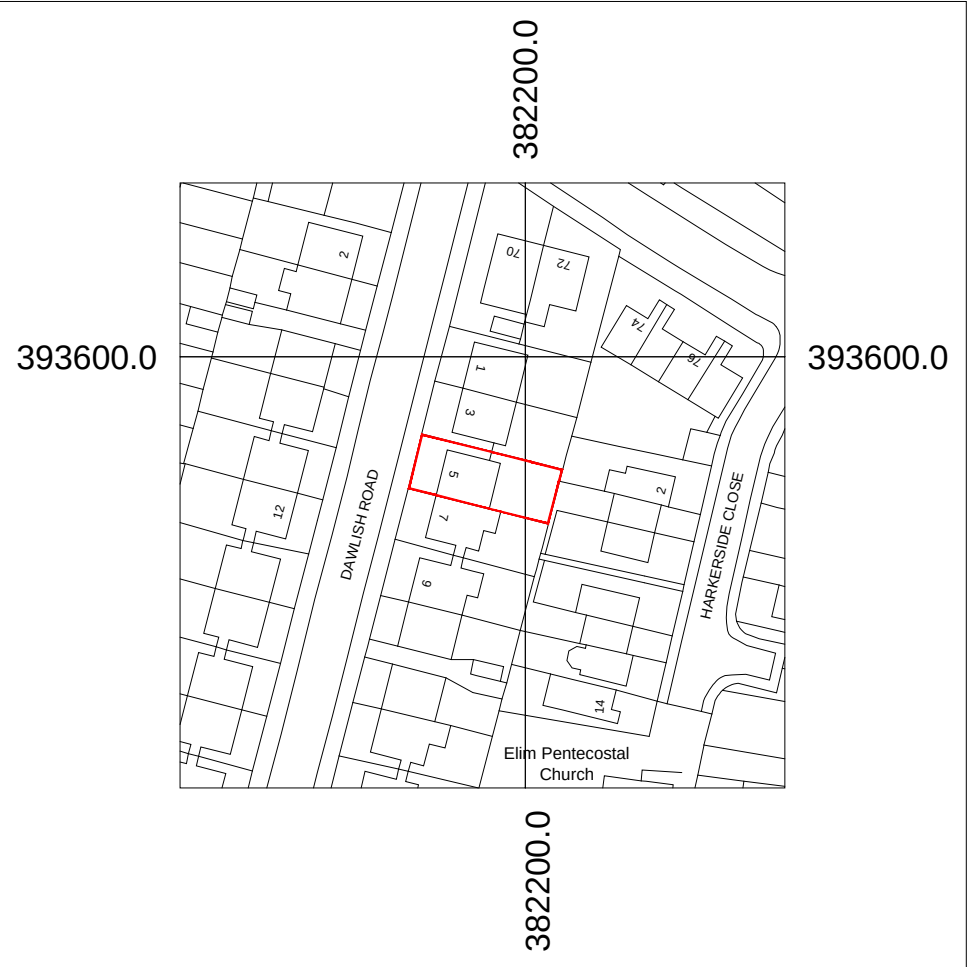


PROJECT	PROPOSED ALTERATIONS / EXTENSION 5 DAWLISH ROAD CHORLTON-CUM-HARDY, MANCHESTER M21 8XR	TITLE LOCATION PLAN	DATE	DRG No. 537/05
			18.03.25	
CLIENT	ALEC		SCALE 1:1250 (A3)	AMENDMENT A