




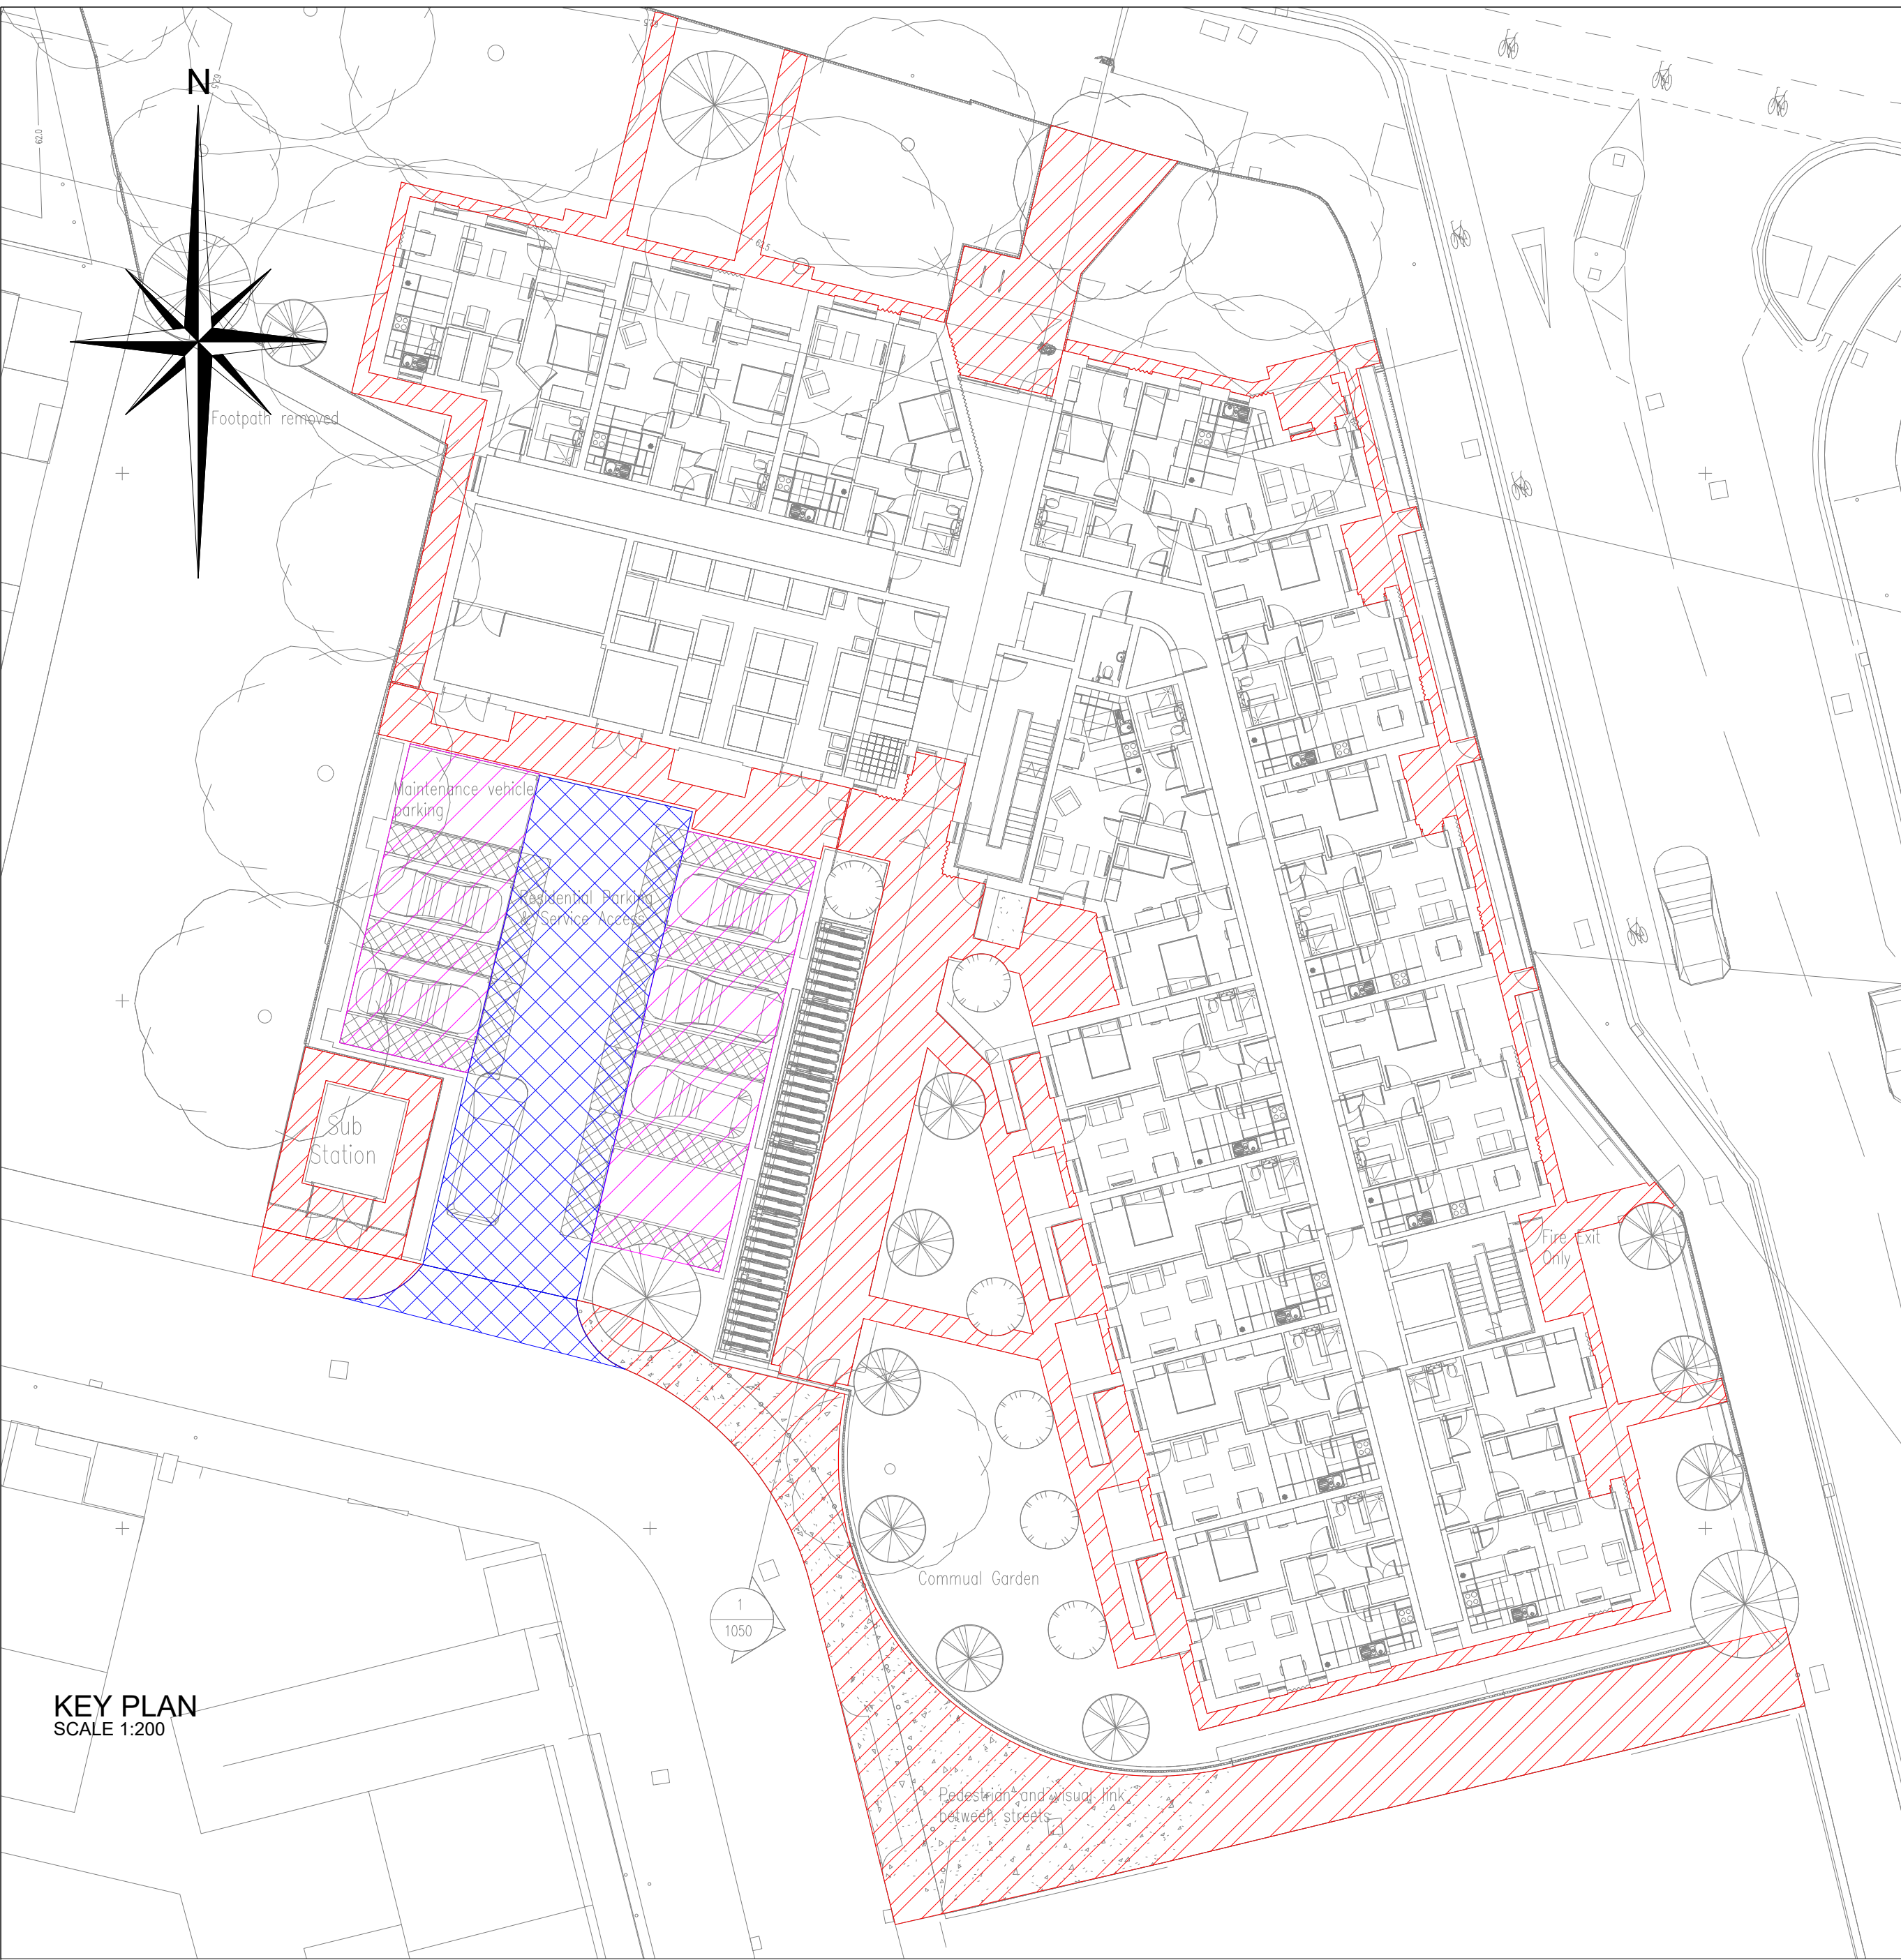


KEY PLAN
SCALE 1:200

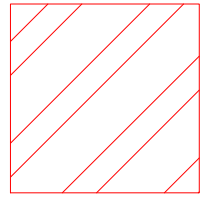


80mm THICK TARMAC - FLEXIBLE
CONSTRUCTION.
REFER TO DETAIL ON THIS DRAWING

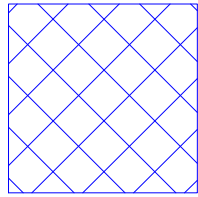


NON PERMEABLE ACCESS ROAD.
REFER TO DETAIL ON THIS DRAWING

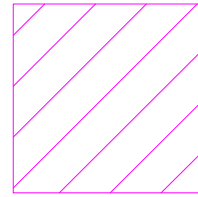


PERMEABLE CAR PARKING BAY.
REFER TO DETAIL ON THIS DRAWING

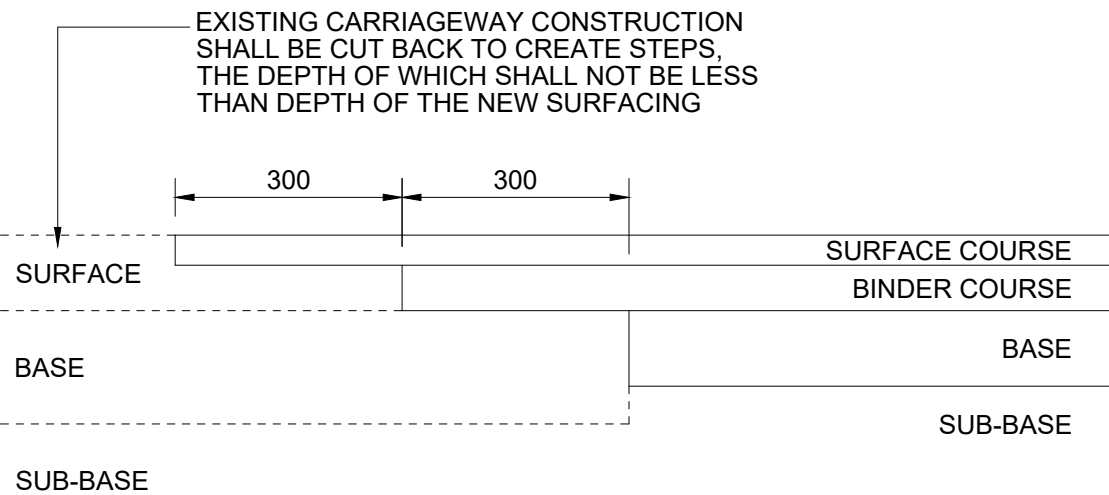

TRANSITION DETAIL BETWEEN NEW AND EXISTING HIGHWAYS
SCALE 1:10

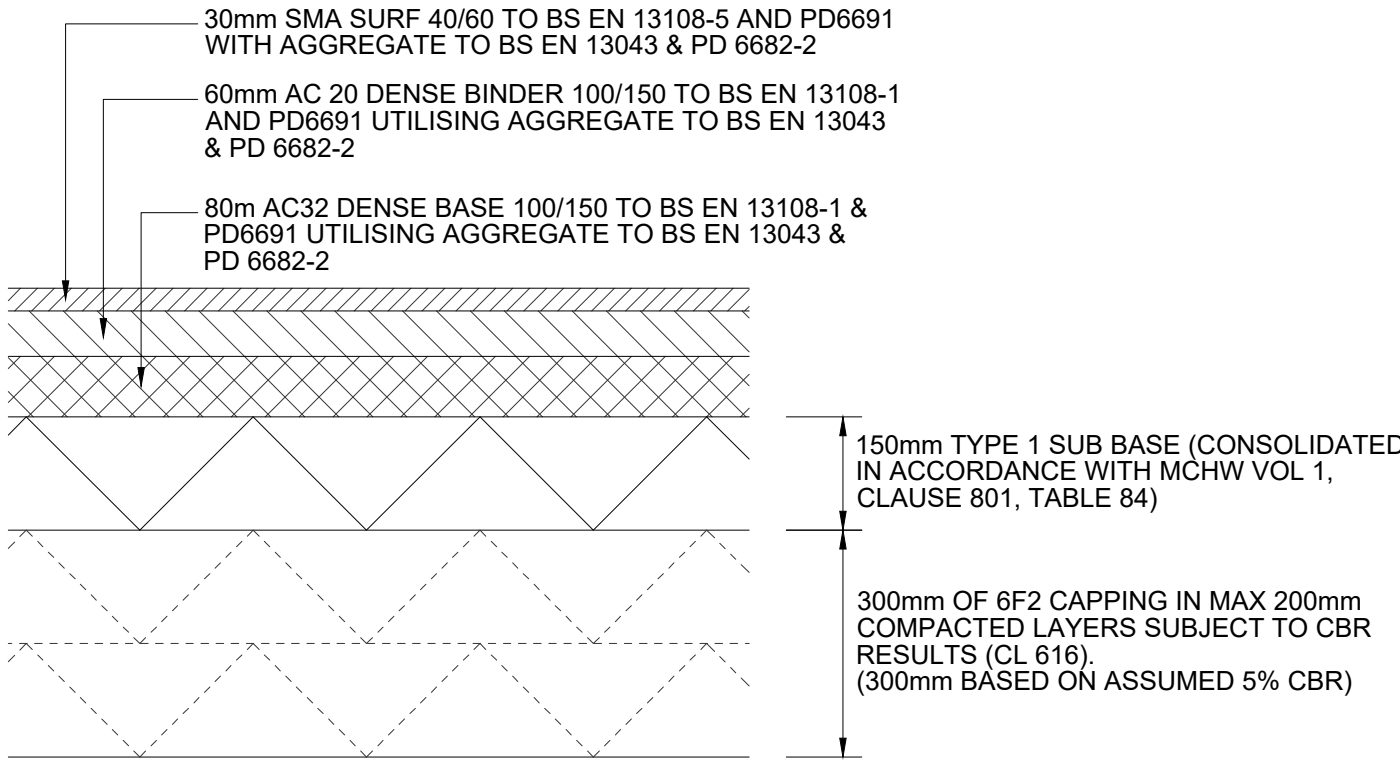


PRIVATE CAR PARK CONSTRUCTION DETAILS
SCALE 1:10

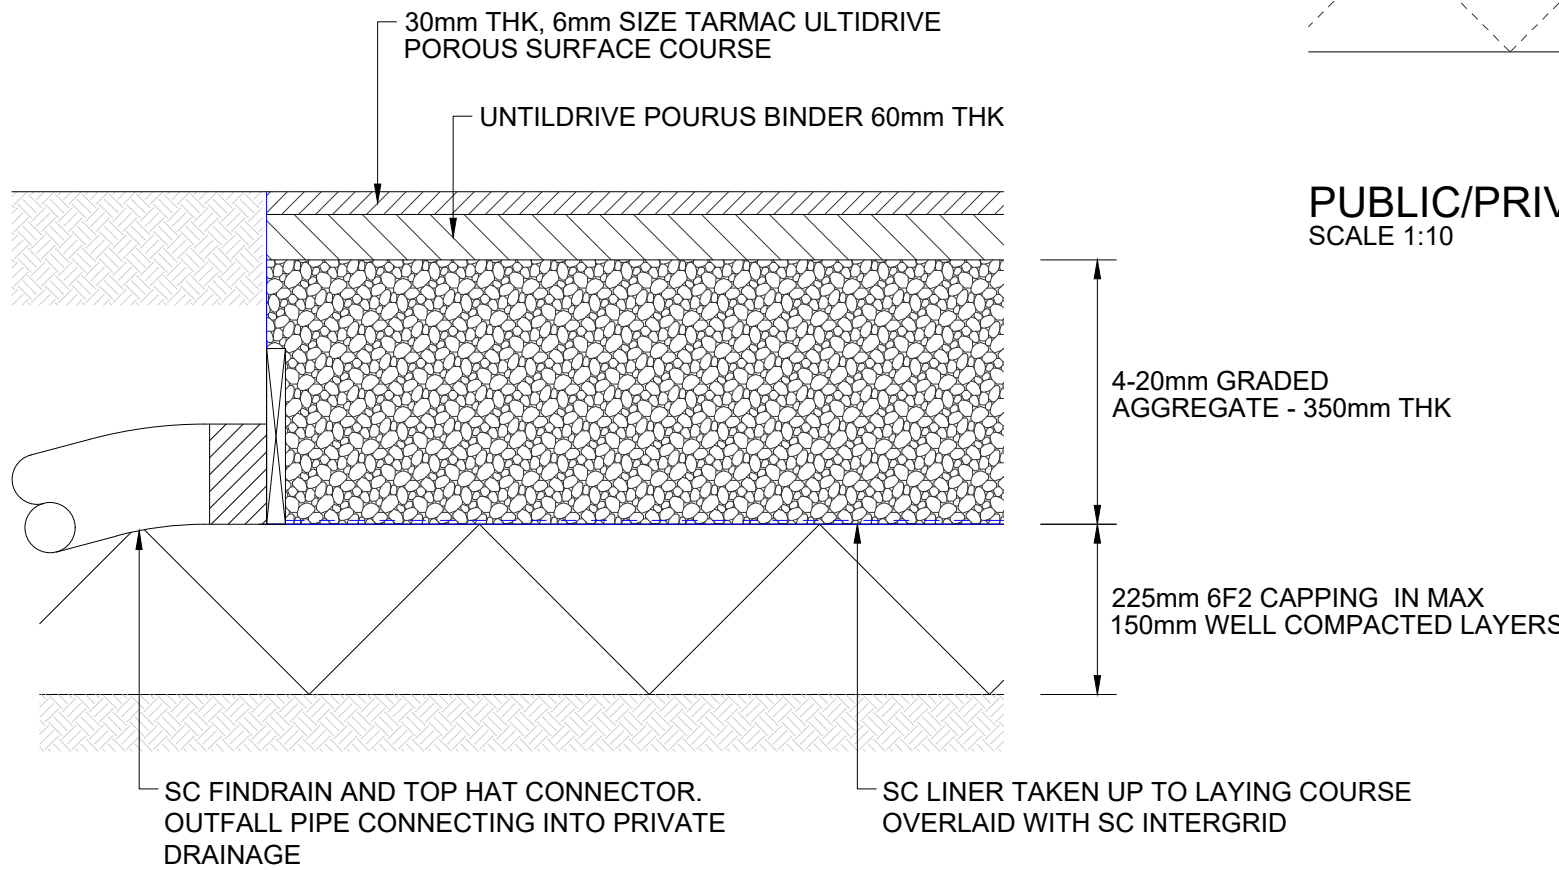


PUBLIC/PRIVATE FLEXIBLE FOOTPATH CONSTRUCTION
SCALE 1:10


PRIVATE PERMEABLE CAR PARK SPACE DETAIL (TYPE C)
SCALE 1:10

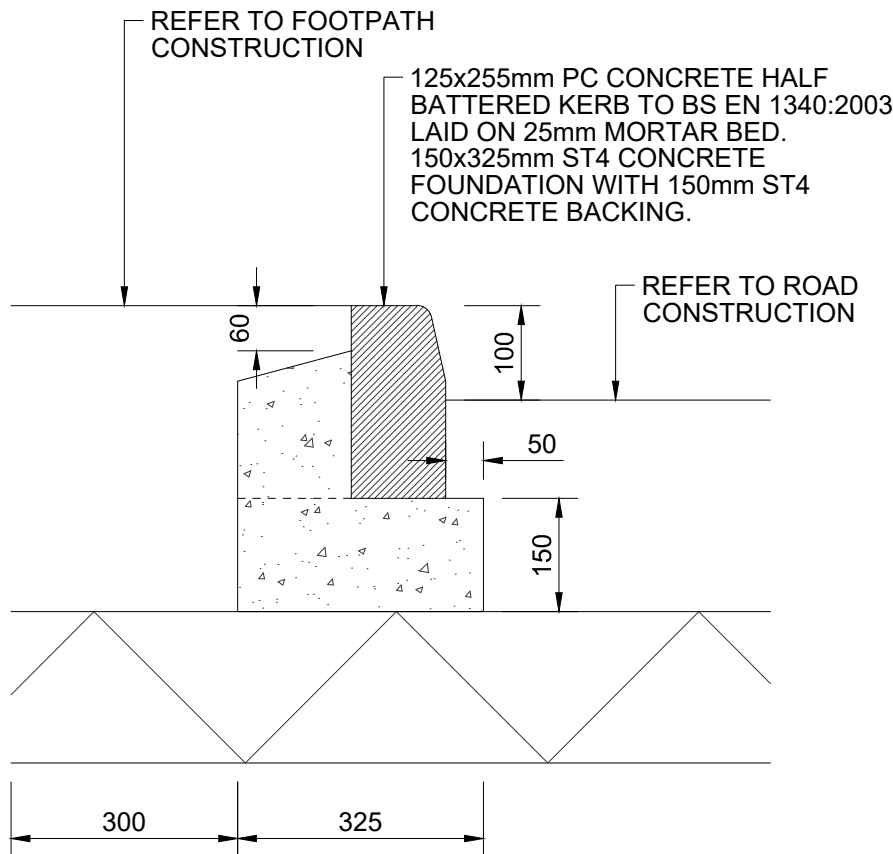

FULL HEIGHT HALF BATTERED KERB
SCALE 1:10

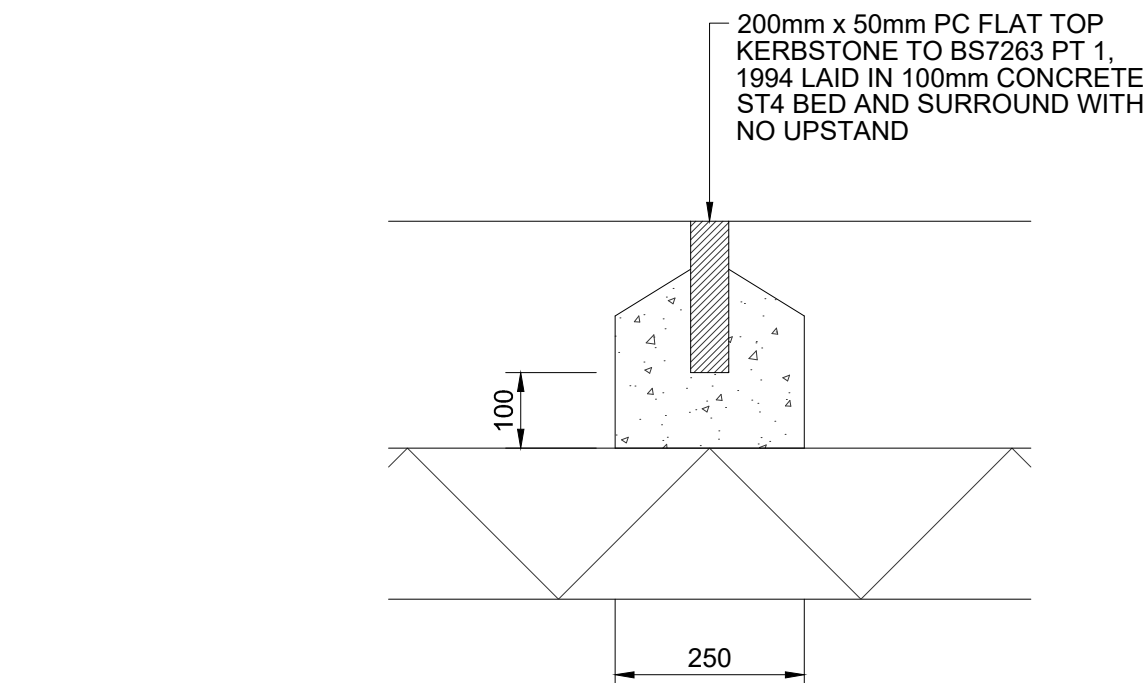

STANDARD PIN KERB
SCALE 1:10

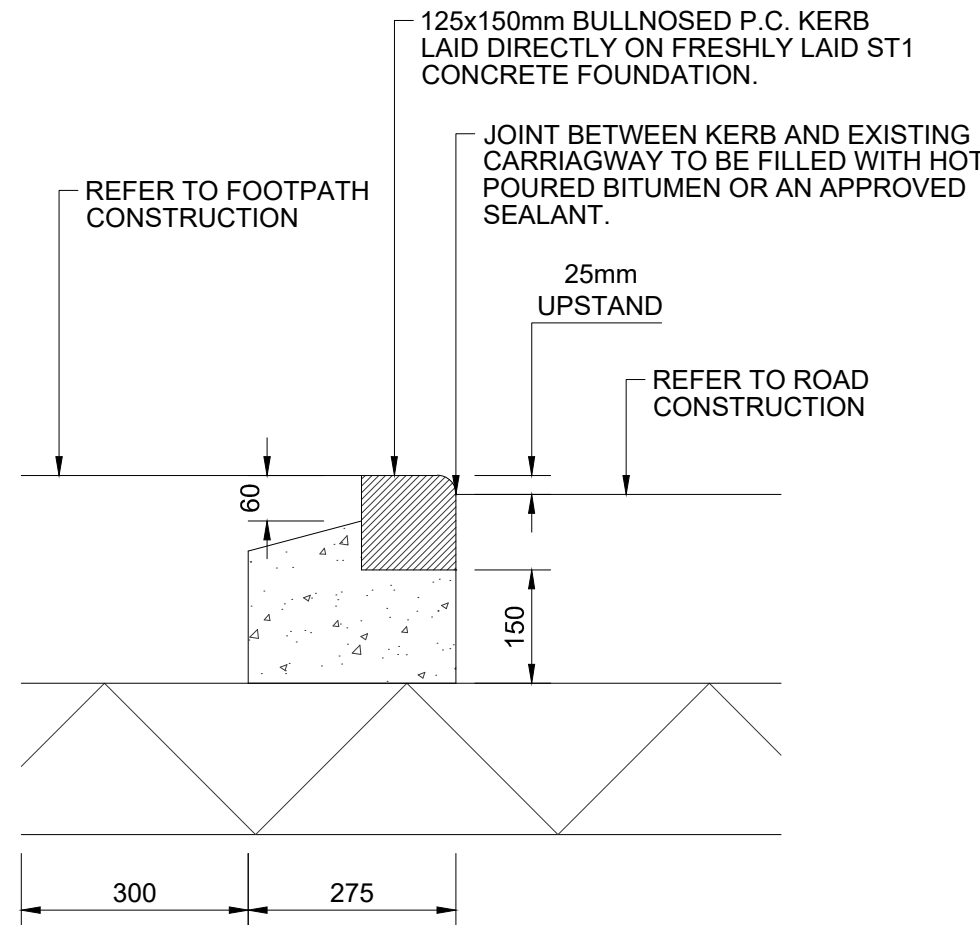

BULLNOSED KERB
SCALE 1:10

GENERAL NOTES

DO NOT SCALE OFF THIS DRAWING

DESIGN CONTINGENCY

FOR COST PURPOSES THE CONTRACTOR IS TO INCLUDE THE FOLLOWING CONTINGENCY (% OF PRIMARY CIVILS DESIGN COST) AT THE RELEVANT PROJECT STATUS INDICATED ON THE DRAWING.

RIBA STAGE S2 - PRELIMINARY DESIGN - 25%
RIBA STAGE S3 - SPATIAL COORDINATION - 15%
RIBA STAGE S4 - TECHNICAL DESIGN - 10%
RIBA STAGE A5 - PRODUCTION INFORMATION - 5%

P01	PRELIMINARY ISSUE	05.03.25	MJB	TC
Rev	Description	Date	By	Chkd

Drawing Status

PRELIMINARY DRAWING



Client

GREAT PLACES

Project
GREY MERE LANE
MANCHESTER
M11 3DQ

Drawing Title
PROPOSED EXTERNAL WORKS

Date MAR 25	Drawn By MJB	Checked By TC
Scale at A1 AS SHOWN	Project Number 34337	Revision
Sheet Number 34338-SUT-ZZ-XX-DR-C-6800	P01	