


DRAFT

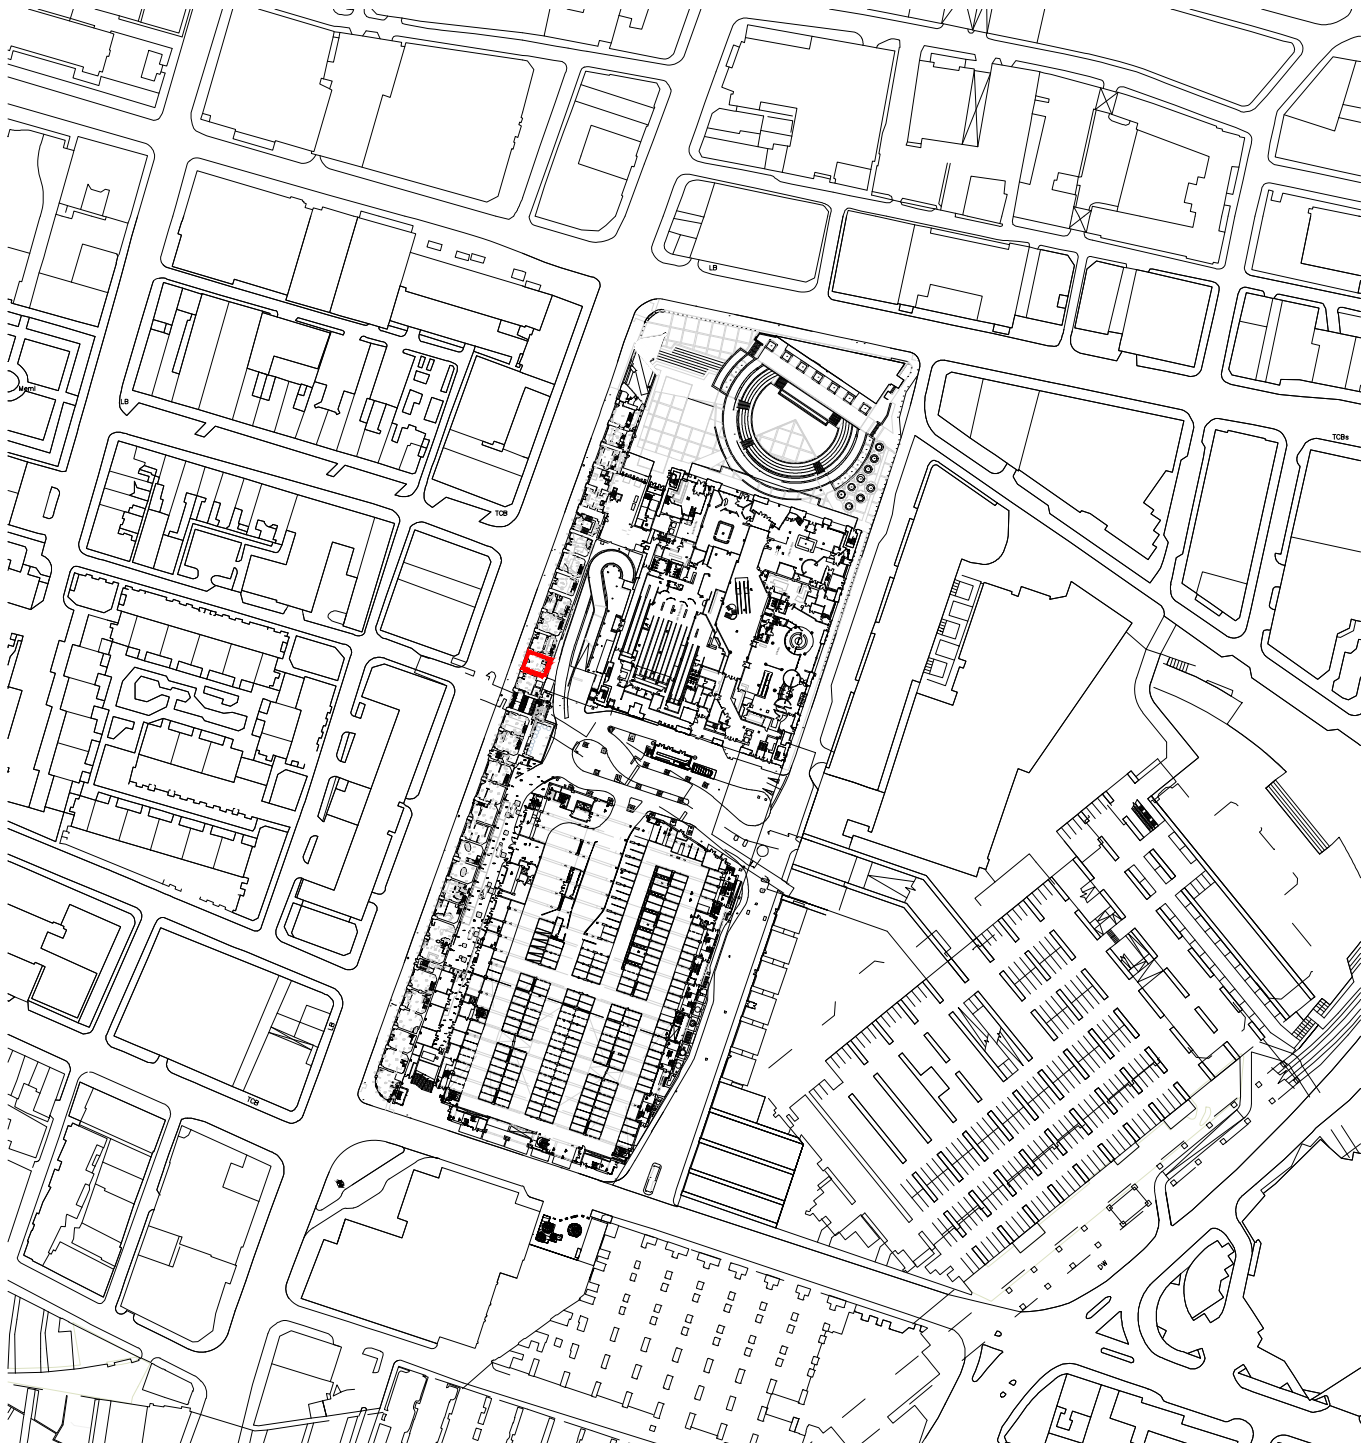

Project
GREAT NORTHERN WAREHOUSE
MANCHESTER

Drawn by
GJS

Surveyor
RSS

Date
APRIL 2024

Client
TOBERMORY SARL

Scale
1:2500 @ A4

Title
247 DEANS GATE TERRACE
LOCATION PLAN

Drawing Number
M232839 -D09-04

Revision

