


I. Typical stepped void former detail (all types)

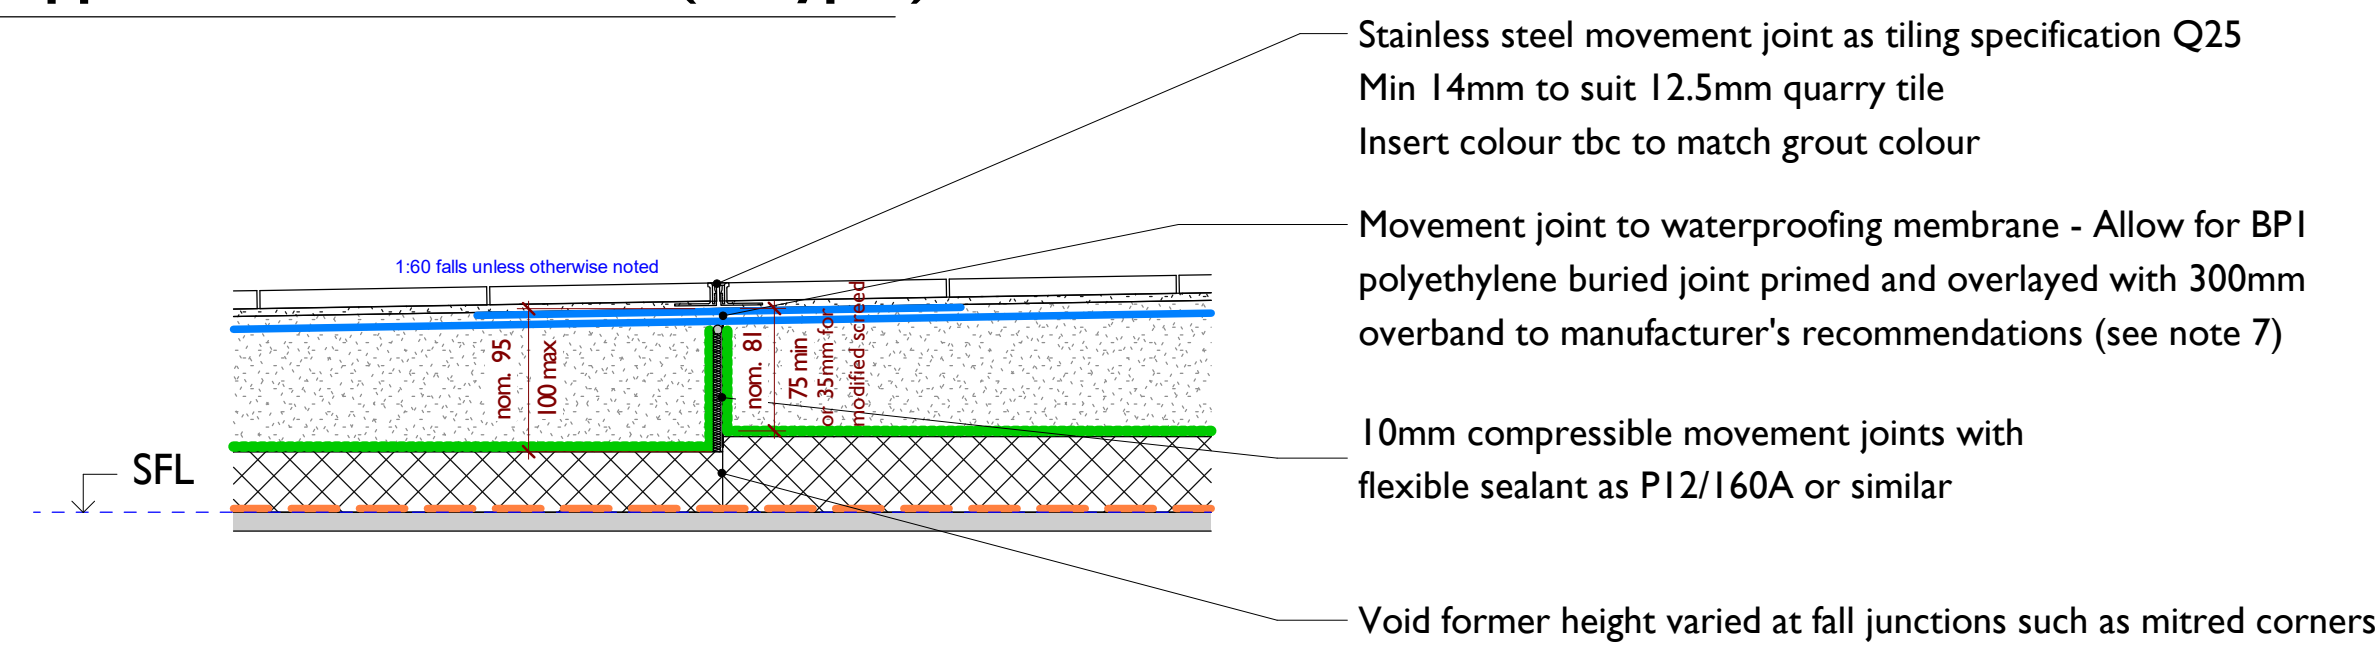

2. Typical walkway section detail - Channel junction to external wall (B2 / B3)

see drawing 240242-PUR-00-03-DR-A-4151

Notes:

Drawings are based on survey data and may not accurately represent what is physically present.

Do not scale from this drawing. All dimensions are to be verified on site before proceeding with the work.


All dimensions are in millimeters unless noted otherwise.

Purcell shall be notified in writing of any discrepancies.


1. Polished topping 10 - 50mm to suit levels. NBS E41/112

2. Spray applied waterproofing membrane. NBS J31/111 & 121
Waterproofing to be applied to top of screed once fully cured and to lap up the side of all metal elements penetrating the deck and to bond to side of Wade drainage channel, but remain below final architectural finishes.

4. Walkway Interface - Whitworth St/ Minshull Street South - First Floor C2 to D2

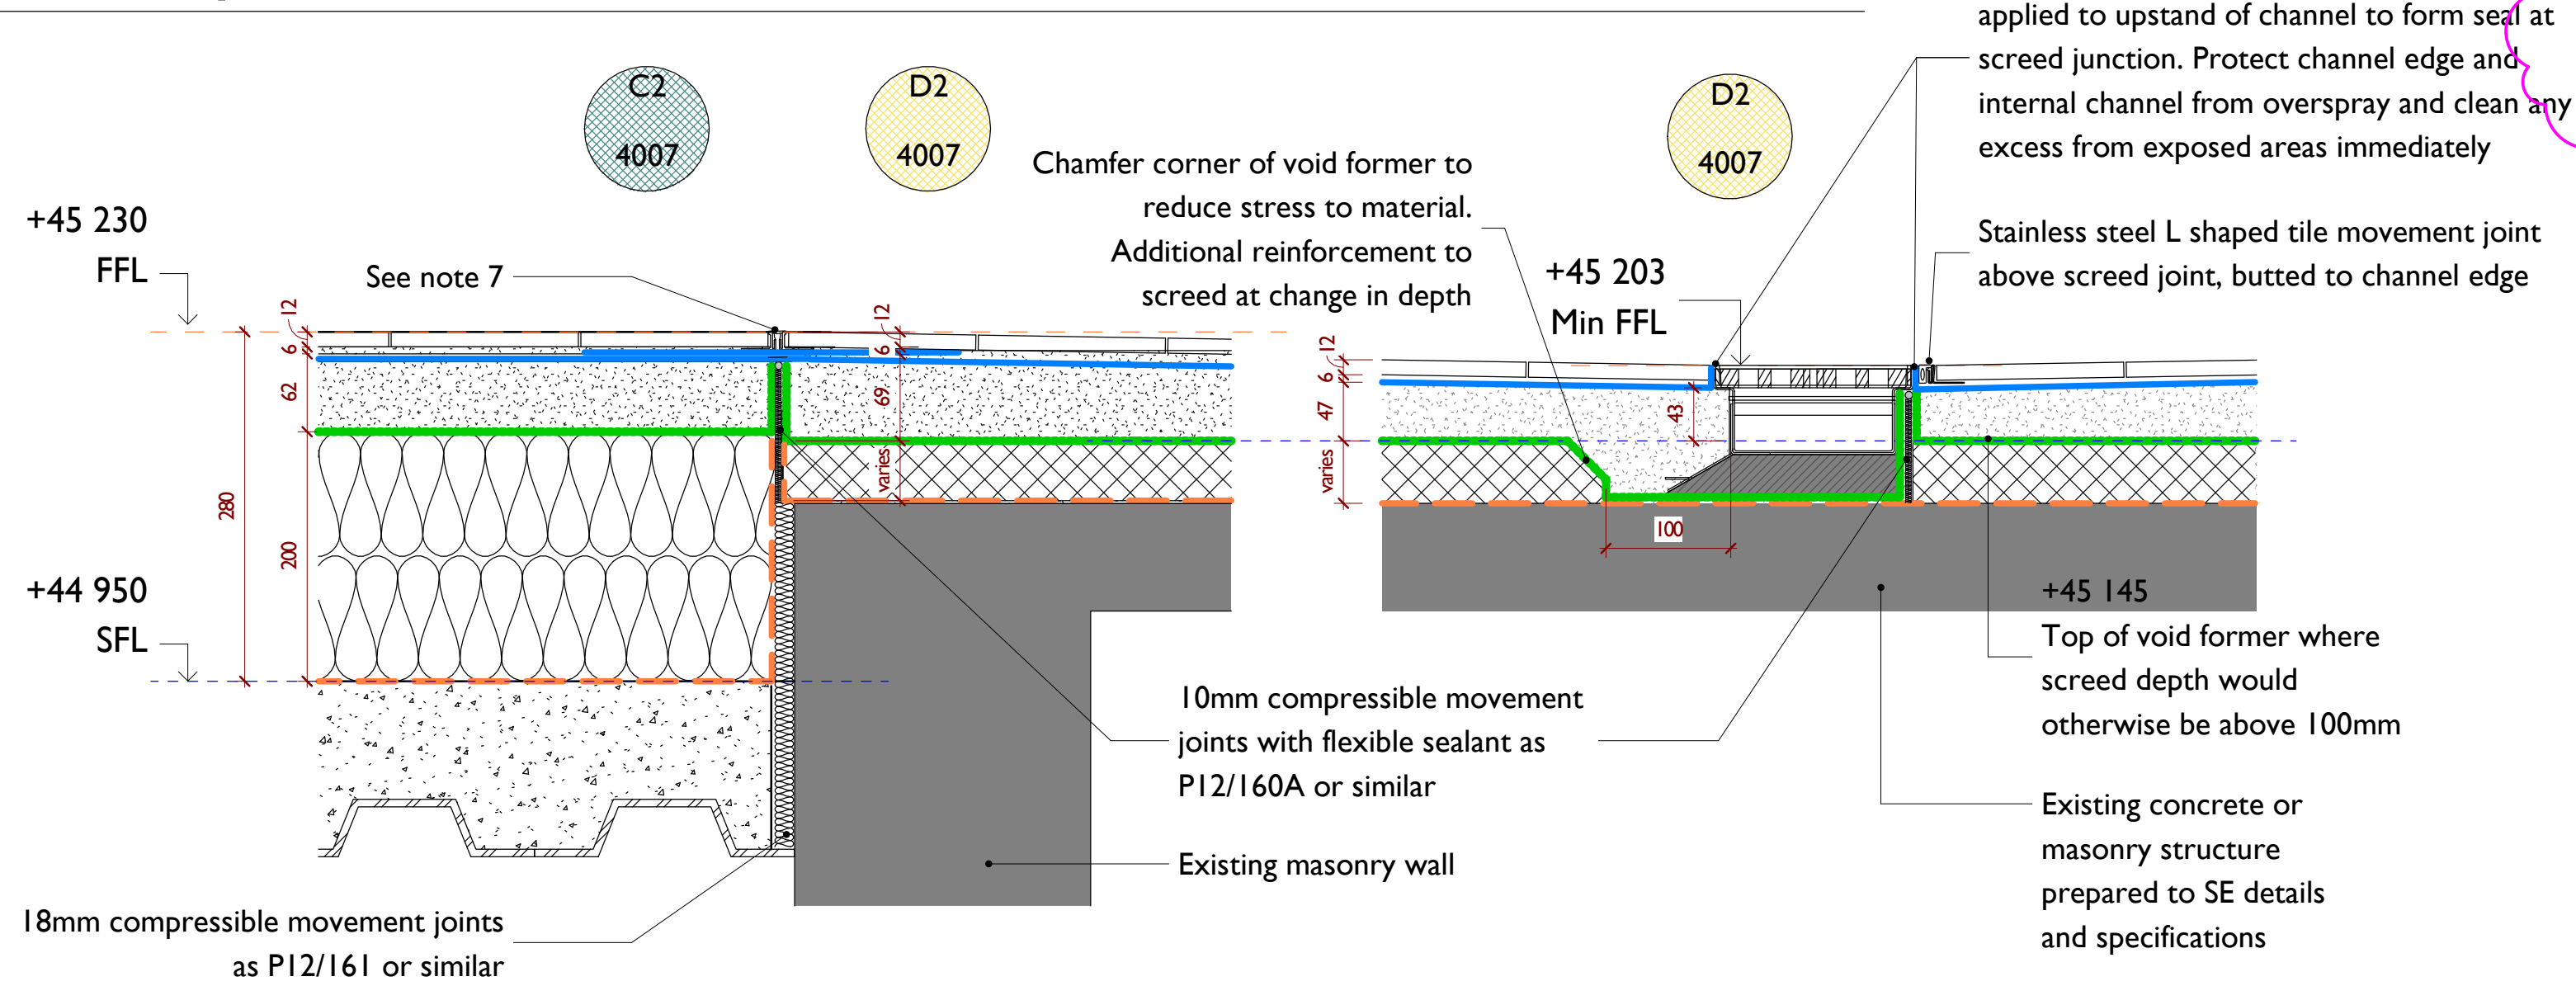

3. Walkway Interface - Walkways type B2 / B3 to roof type D2 - All Levels

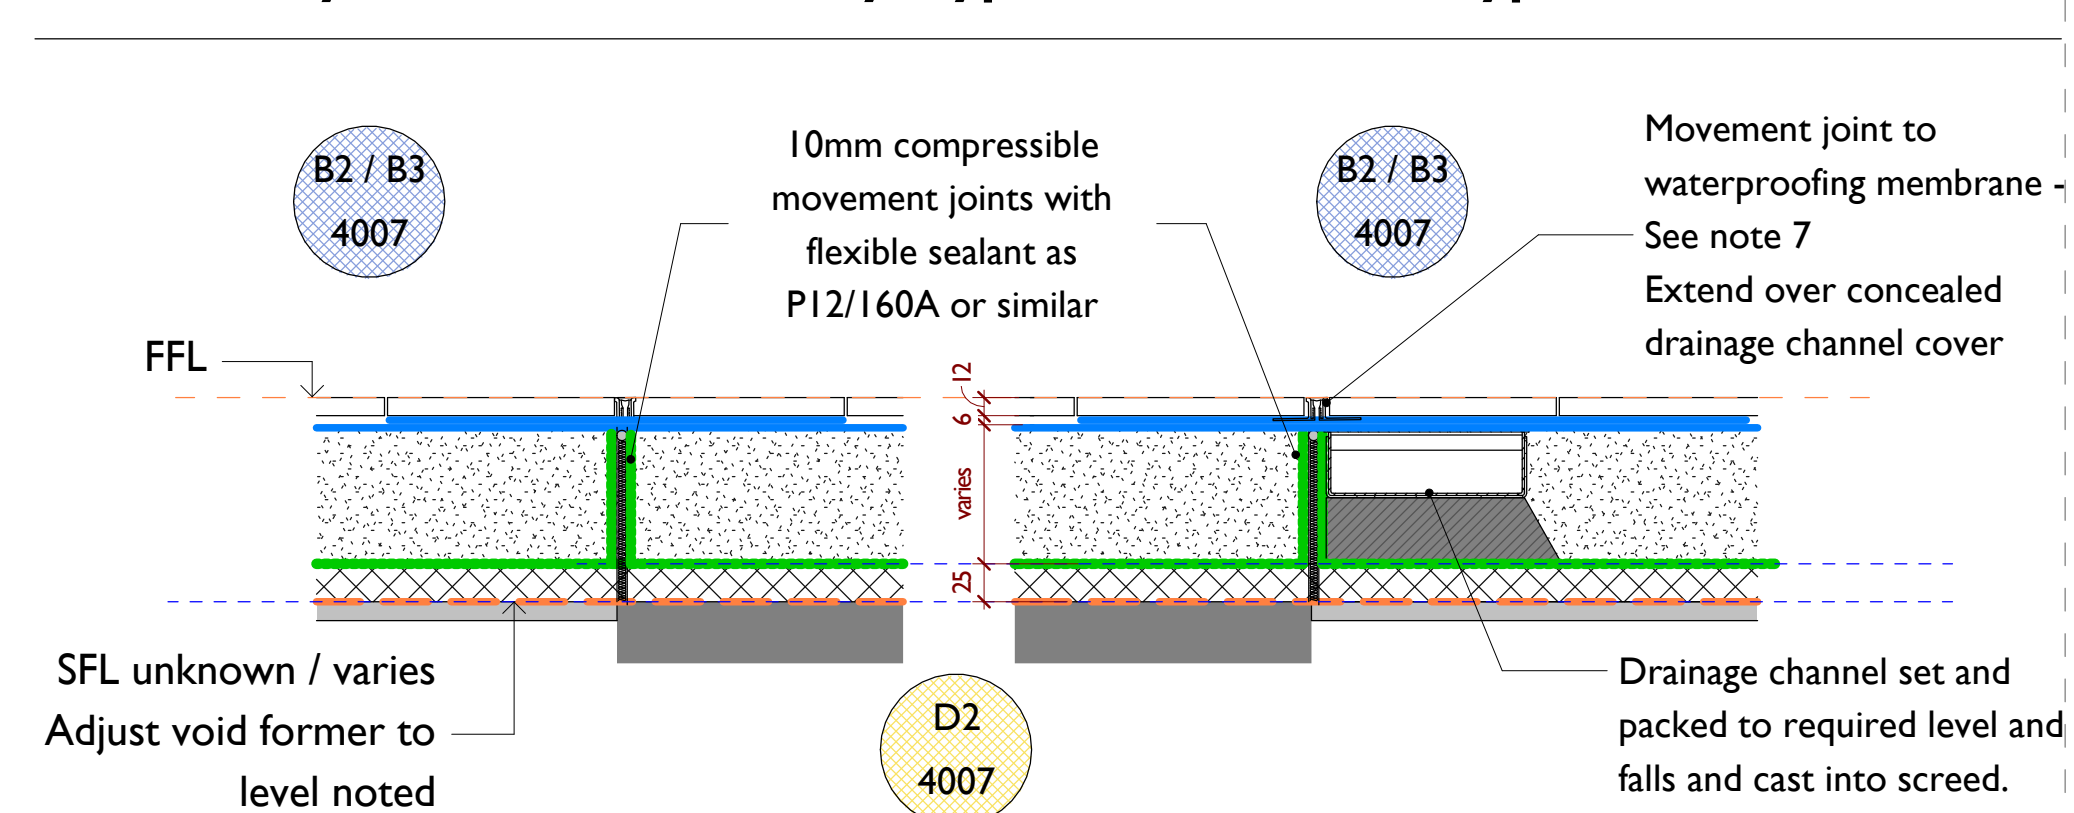

3. 1,200gauge dpm applied to manufacturers recommendations and specification, acting as slip and separation membrane, lap up masonry wall behind waste drainage channel min 77mm (J31/330)

4. VCL - J31/330


5. Terracotta quarry tile (thickness 12mm tbc) bedded 3-25mm adhesive as ARDEX X 325 PTB adhesive. Grout as ARDEX-FLEX FL - colour tbc.

Bond sand to waterproofing to provide key if required


6. Void former - M10/290A
Void former layered in increments
along falls where screed above is at
a minimum of 70mm - 100
maximum depth or 35mm if
modified.
See drawing 4108 for movement
joint details

7. Movement joint to waterproofing membrane - Allow for BPI polyethylene buried joint primed and overlaid with 300mm overband to manufacturer's recommendations. Overlay with stainless steel tile movement joint - Q25

5. Walkway Interface - Whitworth St/ Minshull Street South - Second Floor C to B2

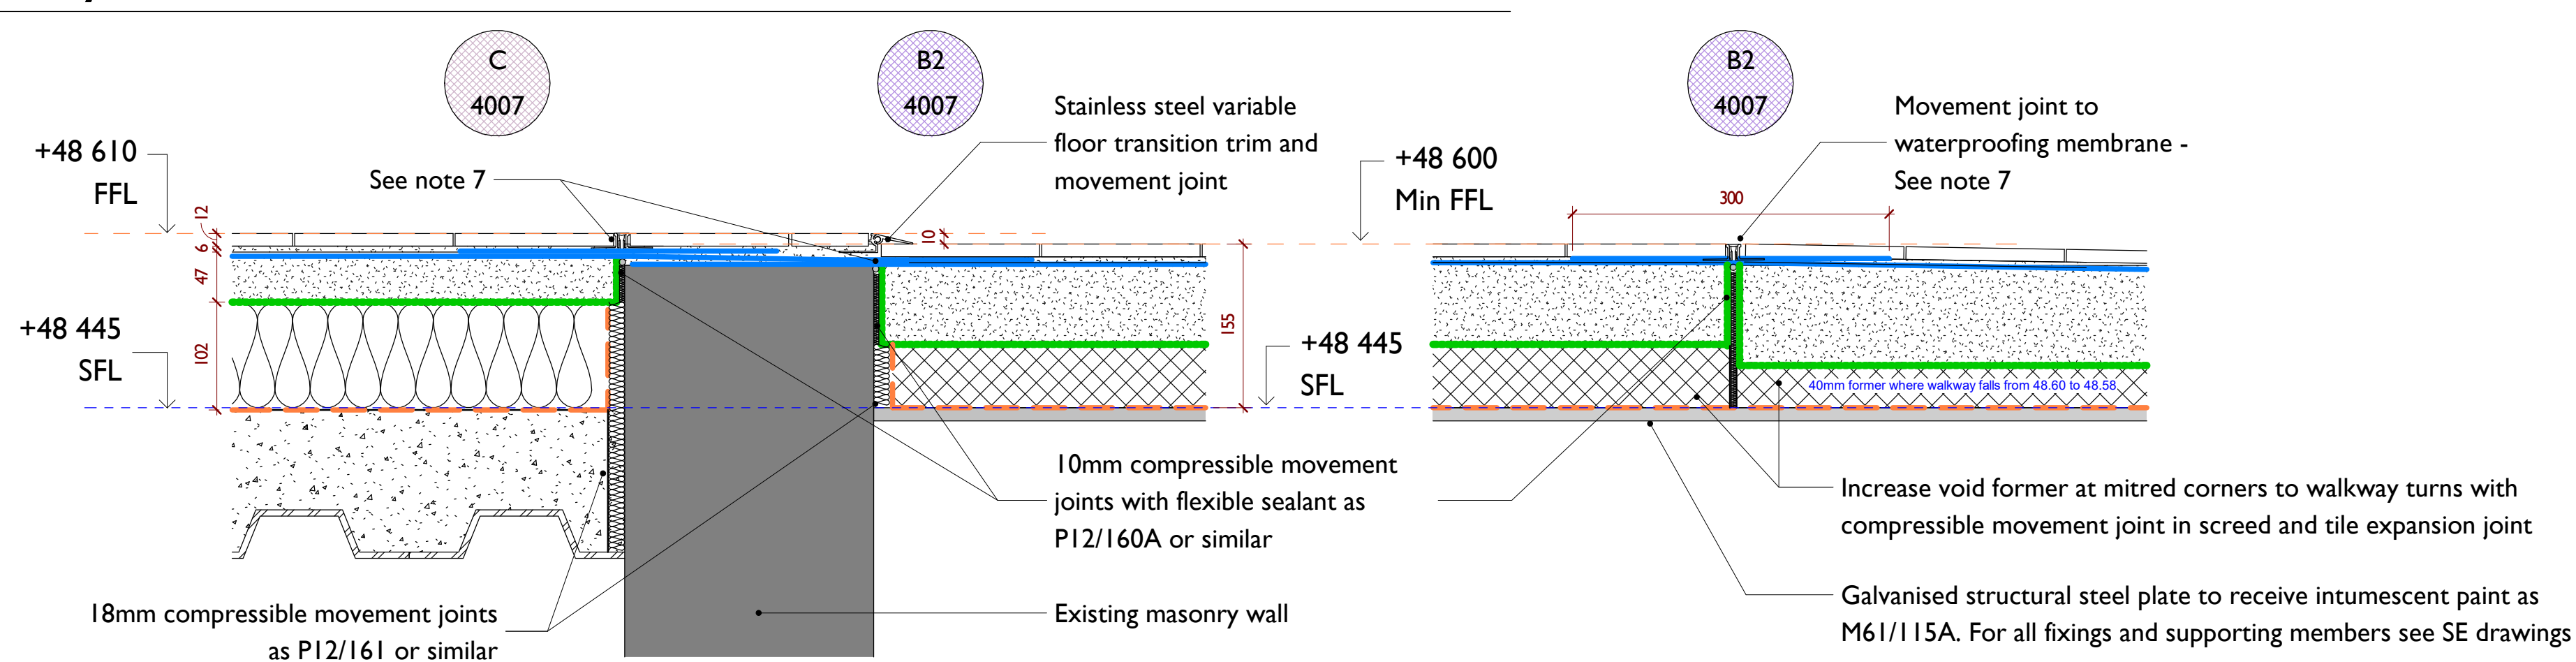

6. Walkway Interface - Fairfield Street/ Minshull Street South - Third Floor B to B2 (other floors similar)

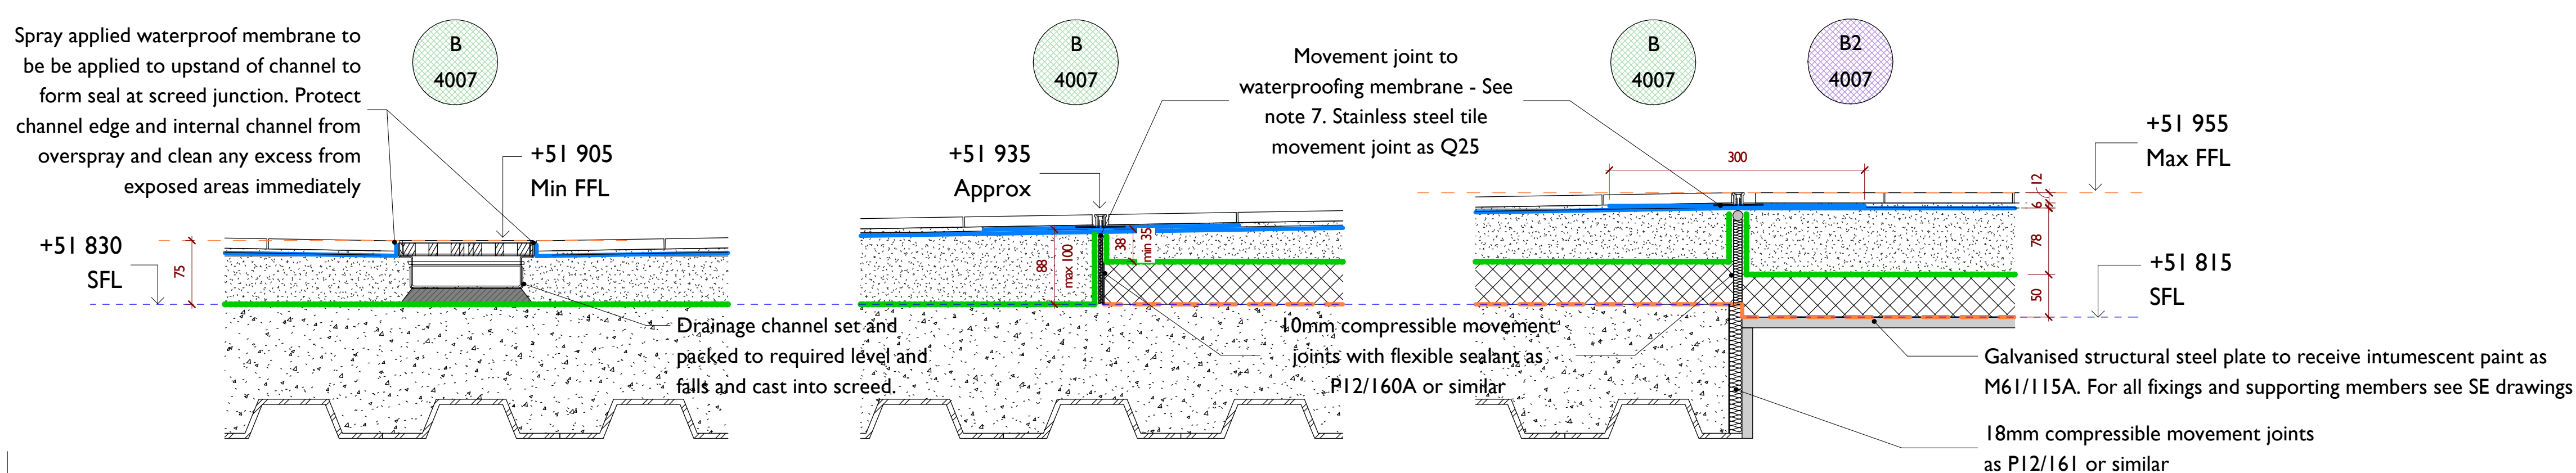

C.02	11.12.2023	Aconex upload - For review and comment
C.03	05.03.2024	Aconex upload - Previous status A now for construction
C.04	15.03.2024	Walkway Details and Setting Out

REV	DATE	DESCRIPTION
-----	------	-------------

CLIENT

Allied London

PROJECT

London Road Fire Station

JOB NUMBER

240242



PURCELL

TITLE

Walkway Type Junctions

SIZE	SCALE	LAST REVISED	DRAWN	CHECKED
A1	As indicated	15/03/2024 17:29:55	GW	DC

REV	SUITABILITY/REASON FOR ISSUE
C.04	FOR CONSTRUCTION

DRAWING NUMBER
LRFS-PUR-00-ZZ-DR-A-4108

St James', 79 Oxford Street, Manchester, M1 6FQ

© PURCELL 2019. PURCELL® IS THE TRADING NAME OF PURCELL ARCHITECTURE LTD.