


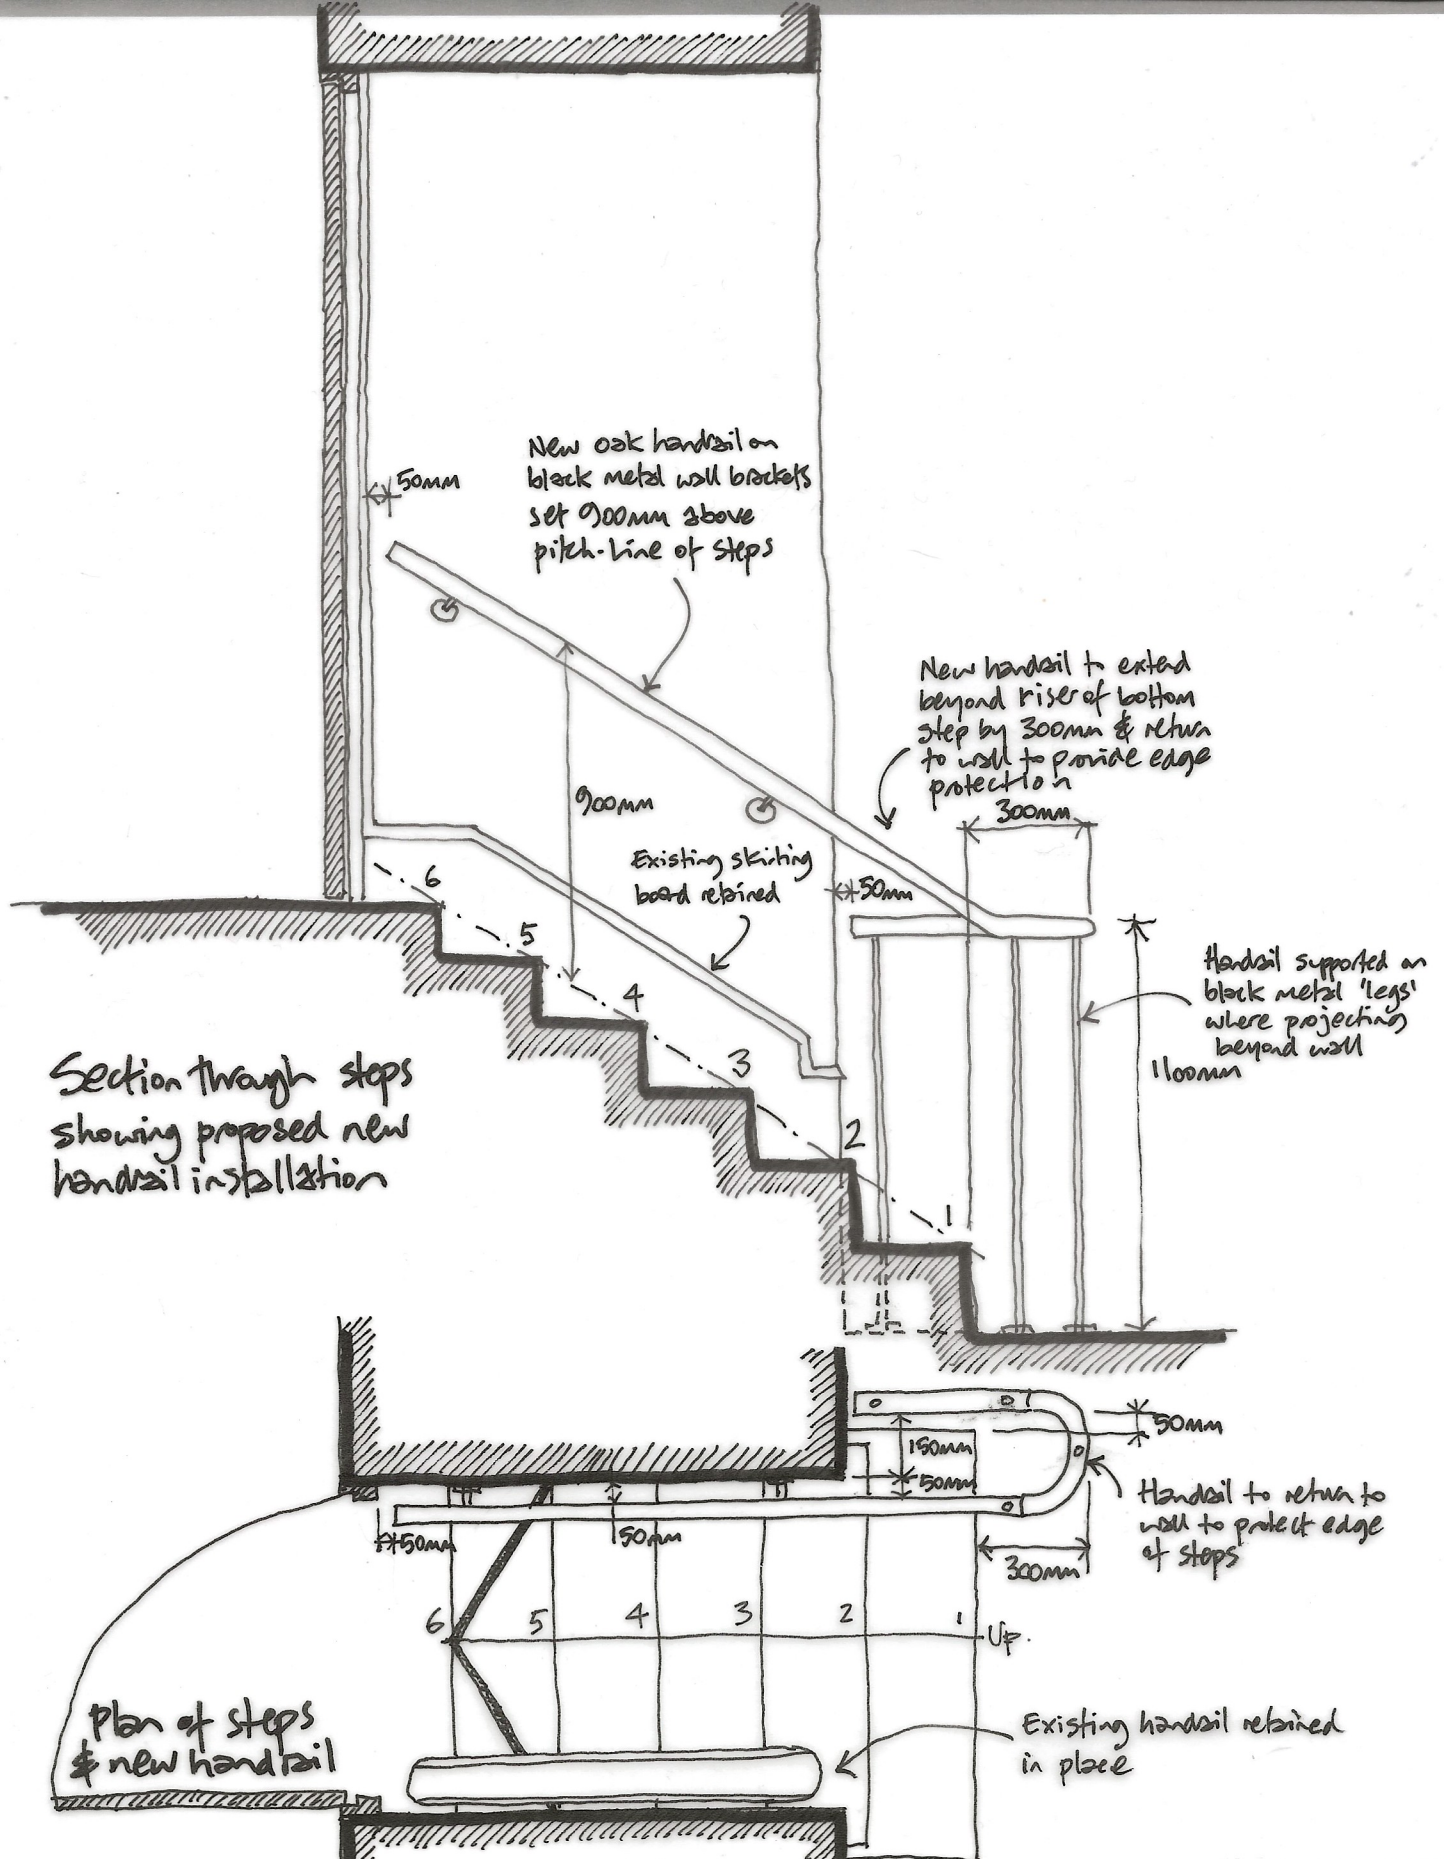

firman | consulting

Revisions	White House Heol Las Llantrisant Pontyclun	Manchester Crown Court, Minshull Street
01- Issued for Listed Building Consent	Rhondda Cynon Taff Wales CF72 8EG	
	07768 764096	CPS Room Steps - Proposed handrail
firman consulting Ltd is a limited company registered in England and Wales with registered number 14998739 Registered office 266-268 Stratford Road, Shirley, Solihull, West Midlands B90 3AD		25-03-DWG-04-01 10th March 2025
		Scale: 1:20 @ A4