

NOTES

ARC'TERYX
MANCHESTER, UK

PHASE
CONSTRUCTION

ISSUE / REVISIONS

21-02-25 - FIRST ISSUE

DRAWING TITLE

LOCATION PLAN

SCALE 1:1250 @ A1
PROJECT NO 2715


DRAWING NO

100

COMMENTS



PLAN

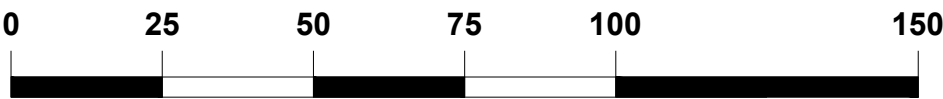

SCALE