

General Notes

The existing general arrangement base drawings (plans, sections and elevations) are based upon 2010 data and in some instances may not reflect the current arrangement.

Dimensions and arrangements must be checked for accuracy onsite by contractor prior to any works commencing, ordering or manufacturing of any elements or components.


Any discrepancies/irregularities must be reported to the CA immediately.

No work shall commence until any such discrepancies have been resolved.


Limitations

The drawings are based upon existing data and no concealed and/or hidden spaces have been exposed and/or covered up for inspection unless specifically highlighted. Therefore, the arrangement and interfacing illustrated across details are purely indicative/approximate only. The accuracy of the survey data graphically presented cannot be confirmed. These drawings are for tender purposes only.


50 0 50 100 150 200 250 mm
SCALE 1:5

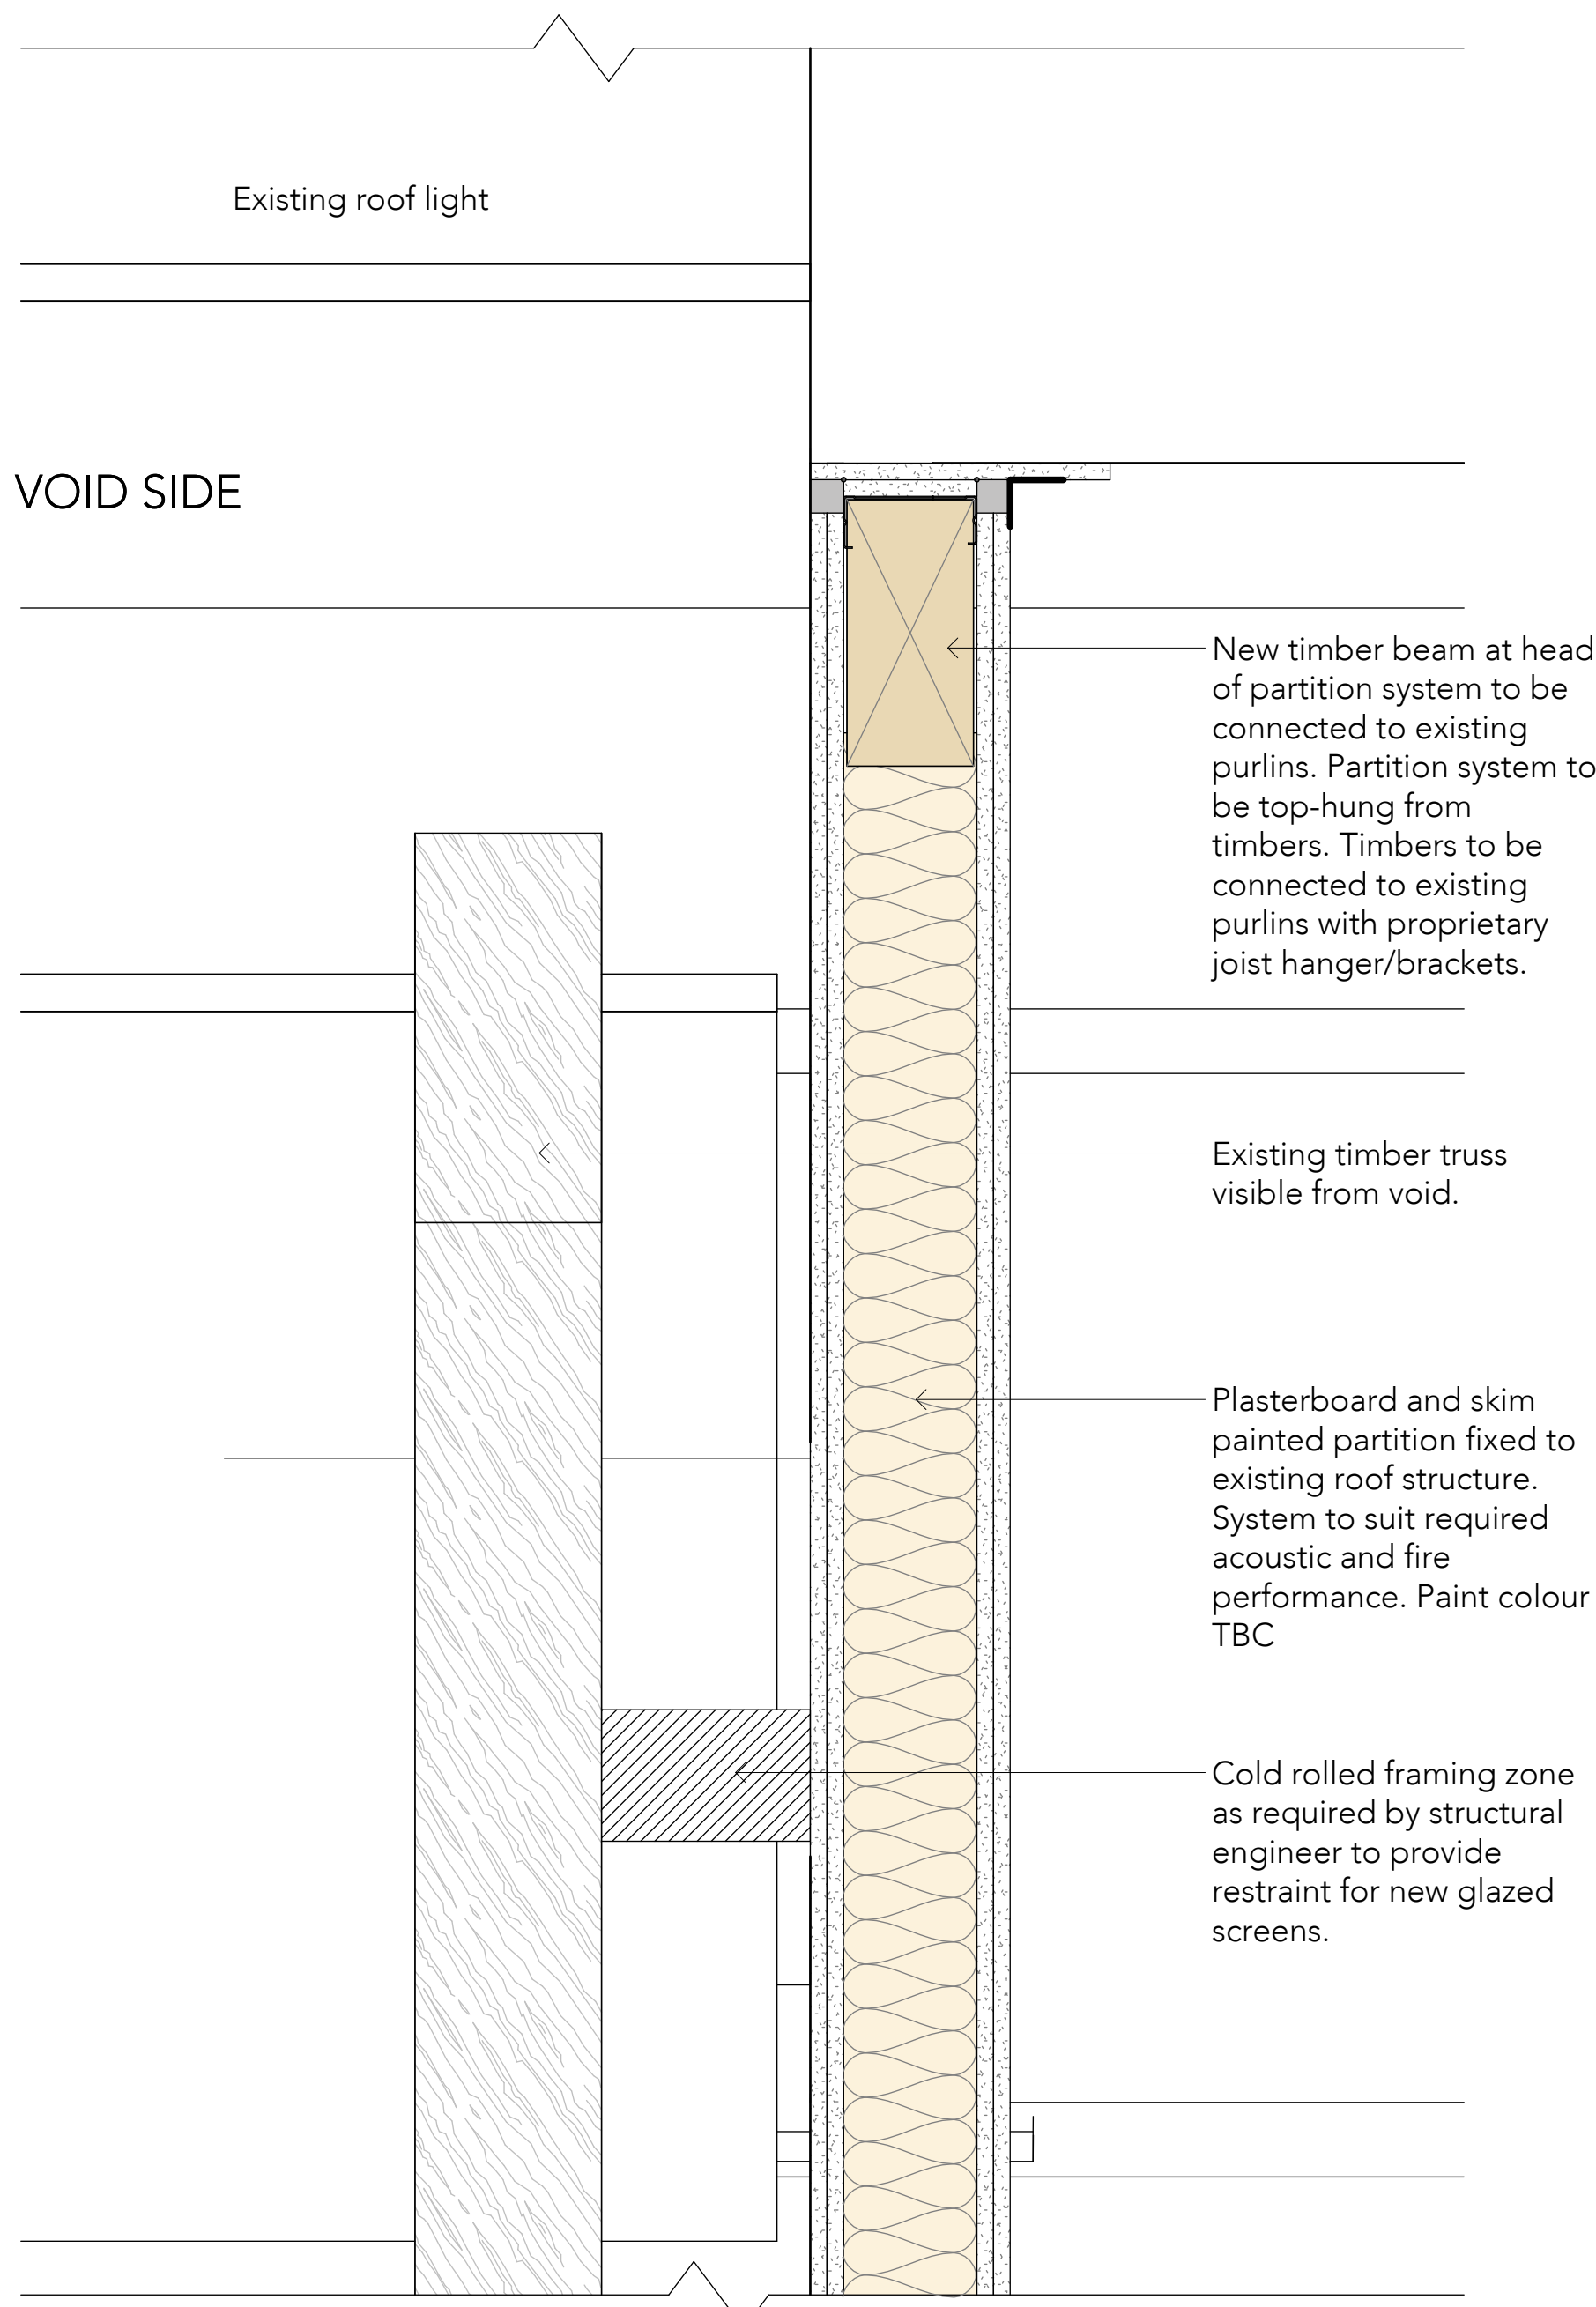


A Roof Interface Detail
1:5

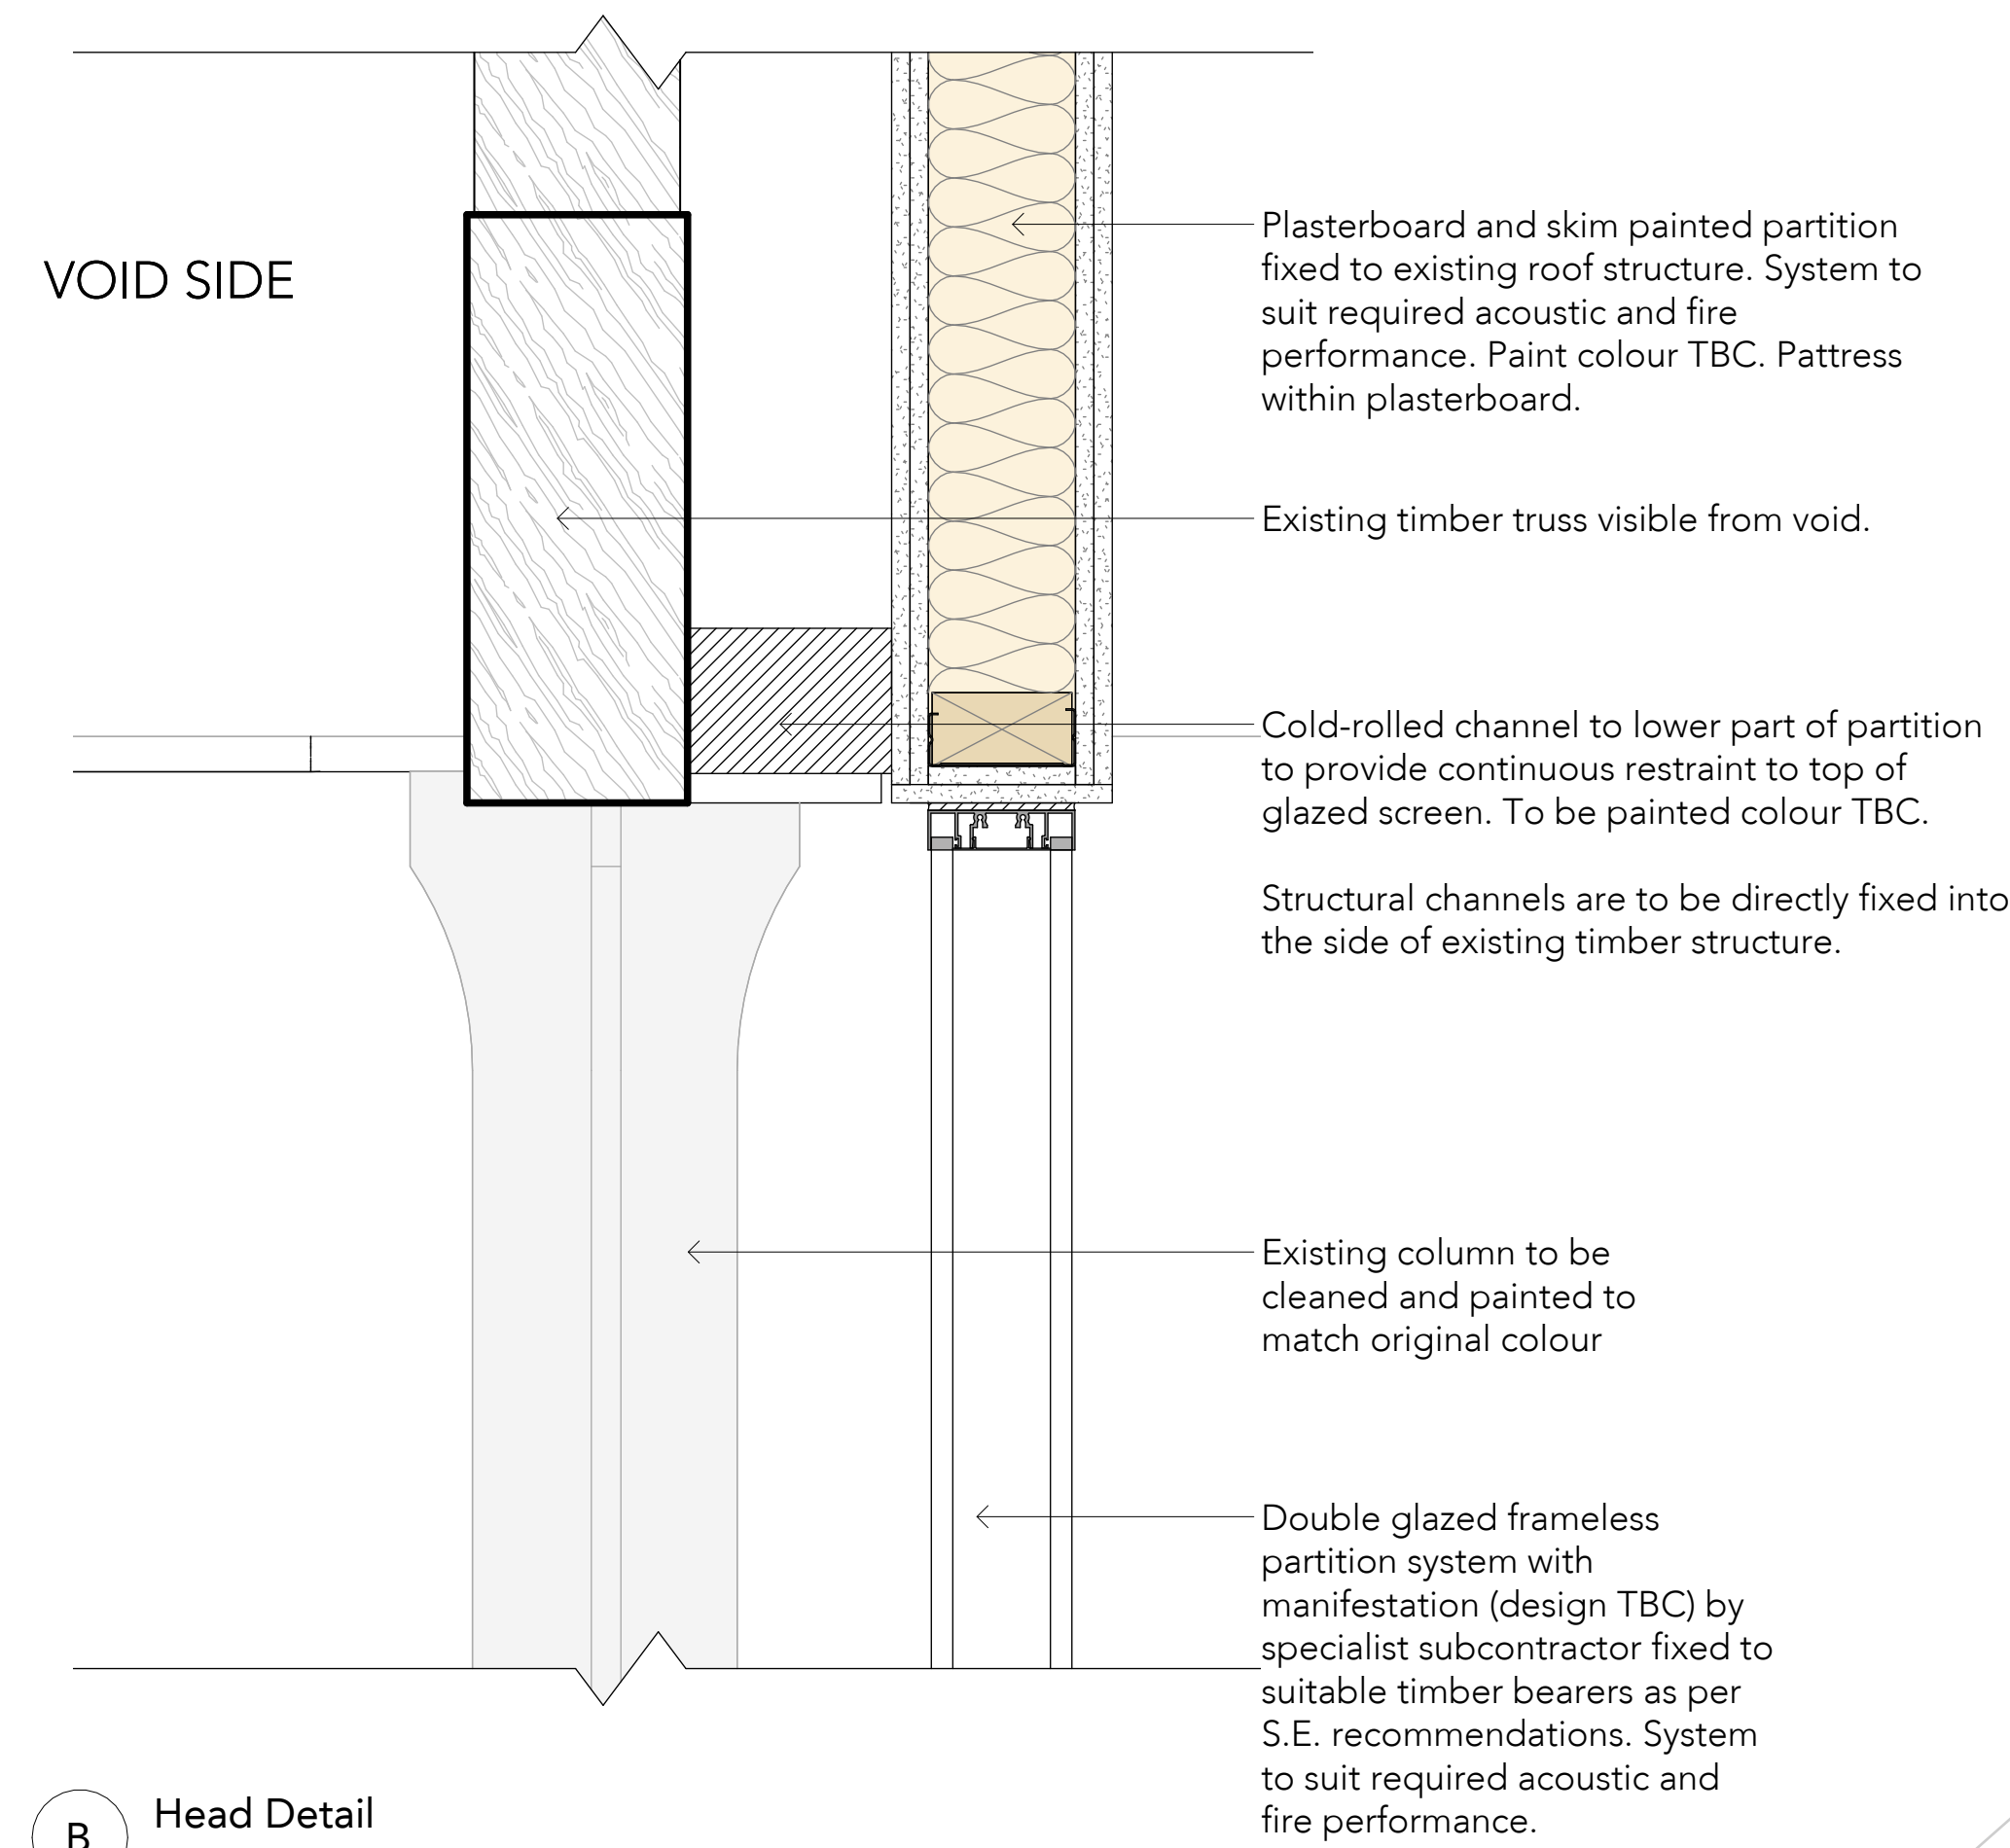


B Head Detail
1:5

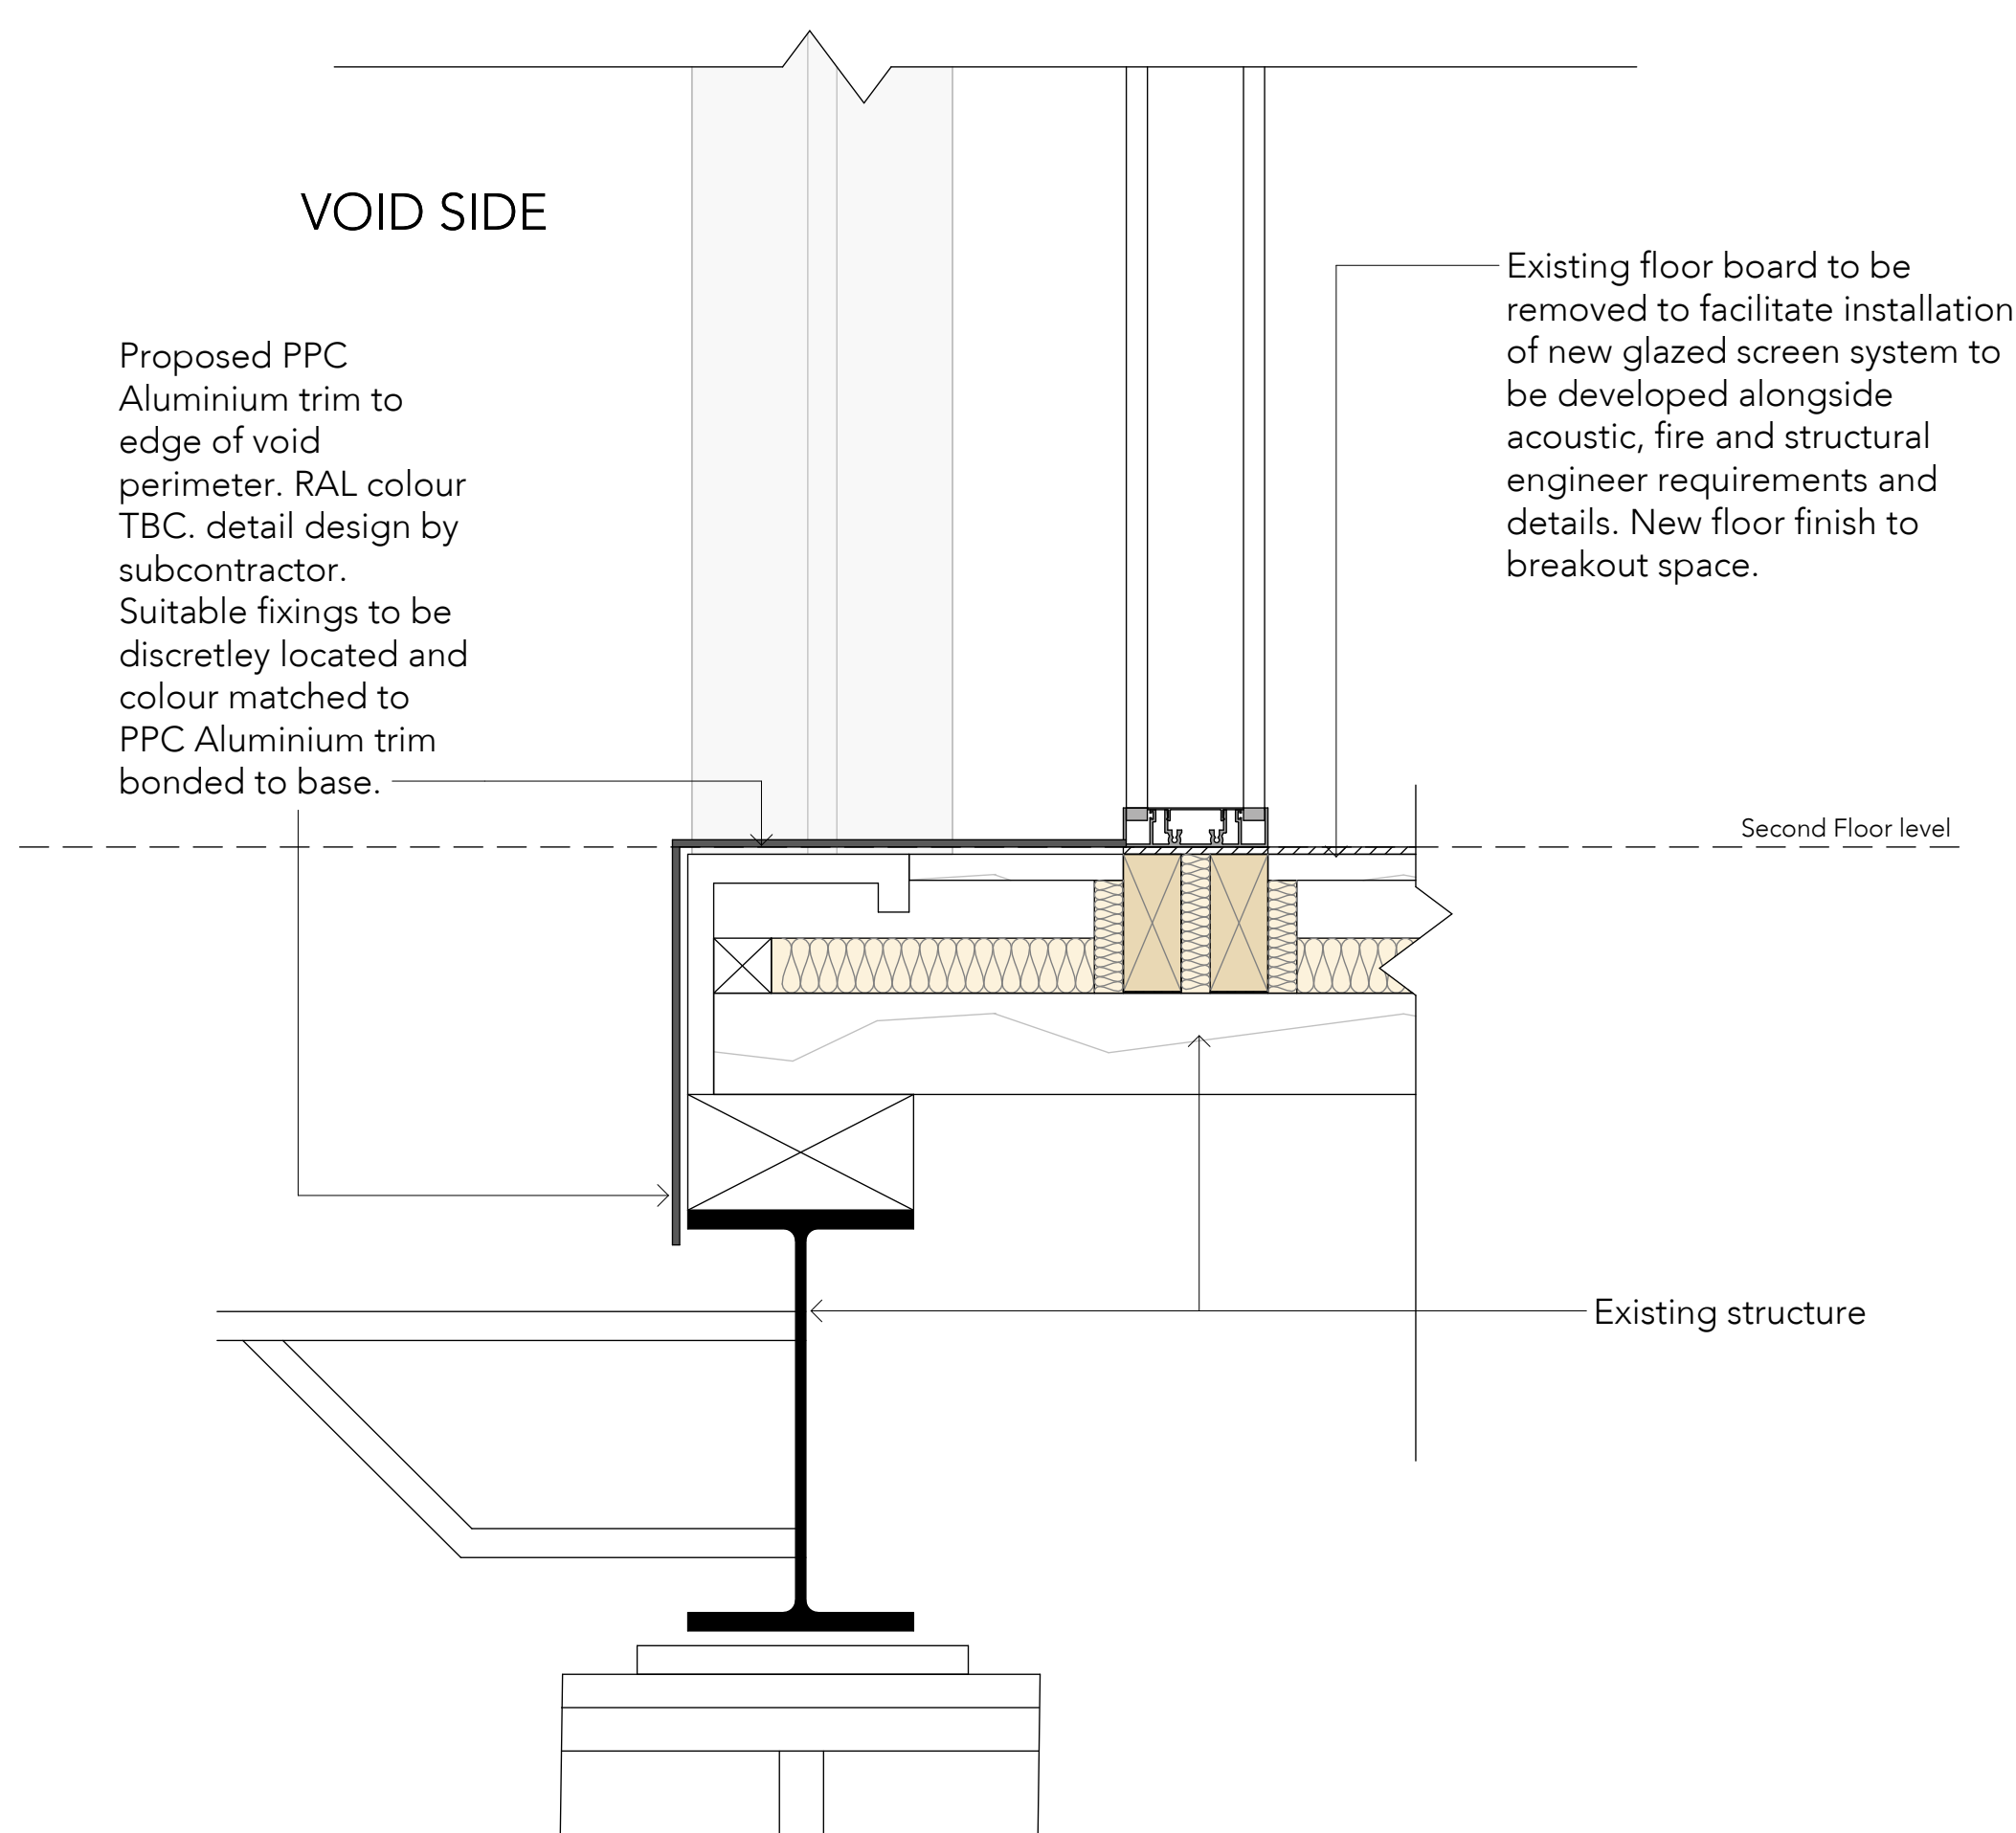


C Base Detail
1:5

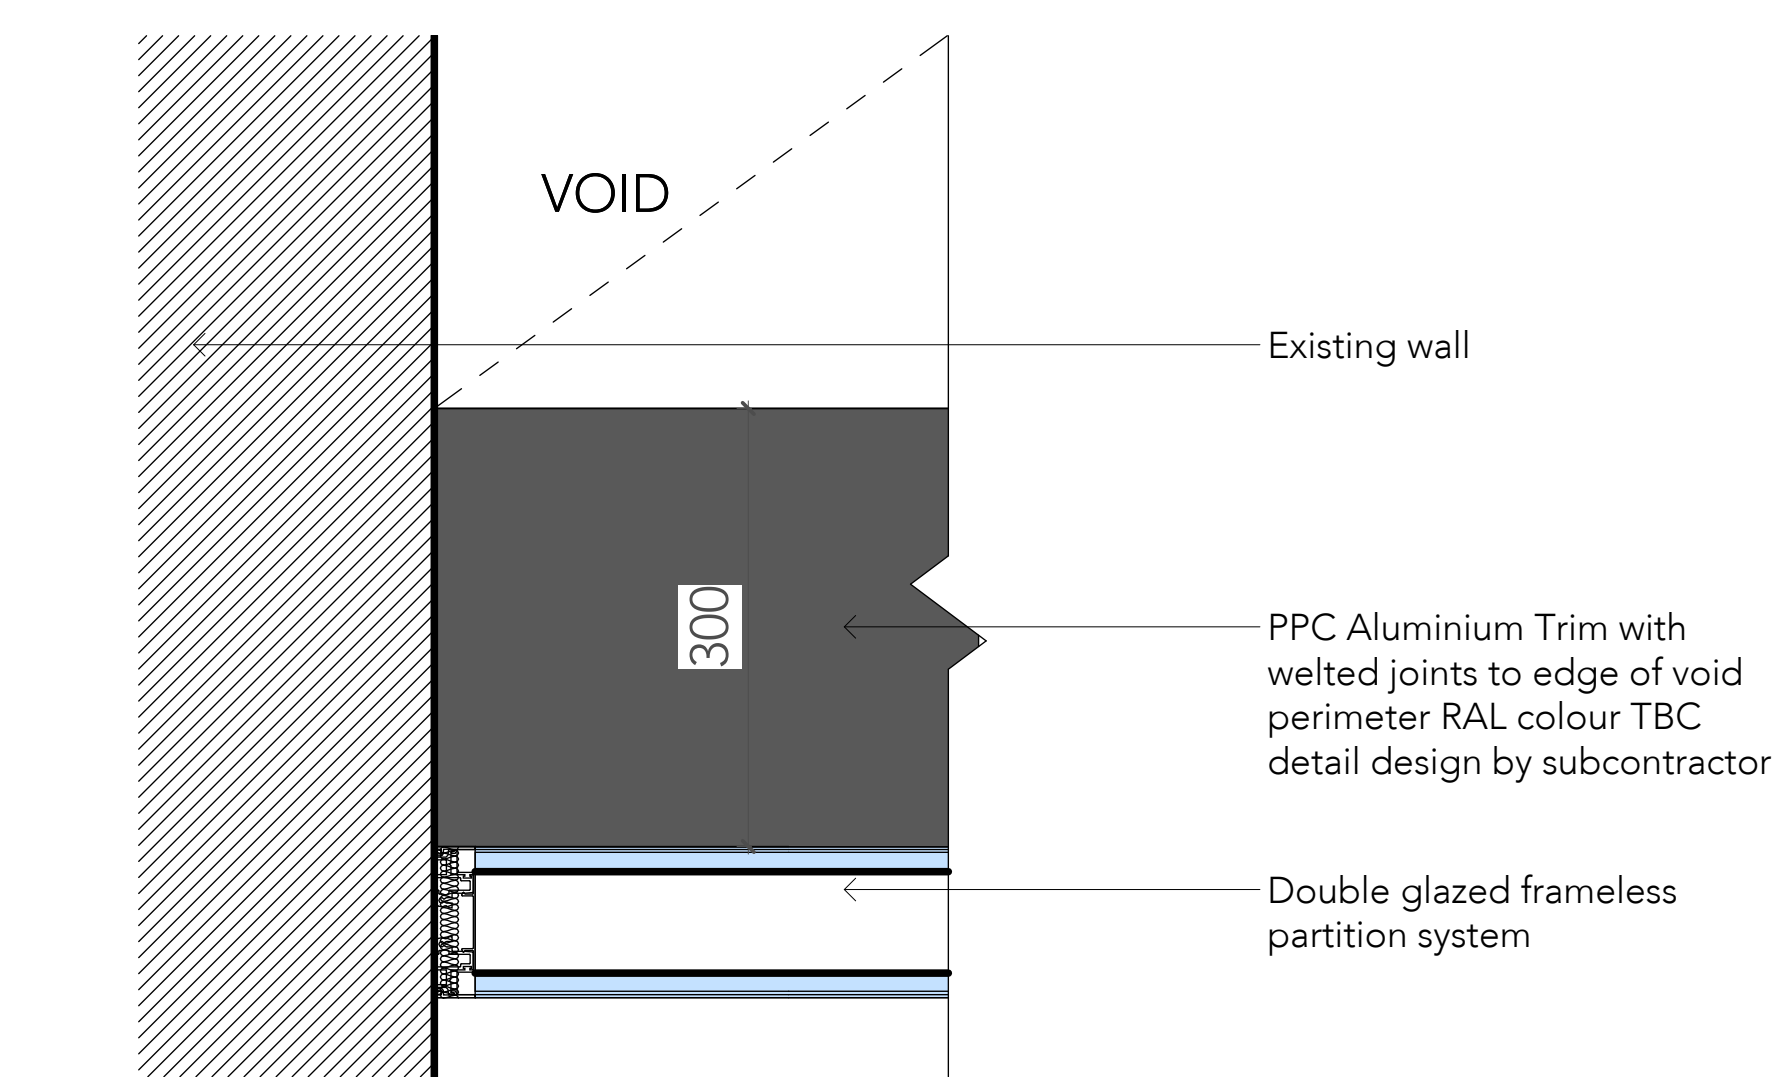

D Glazed partition wall interface plan detail
1:5

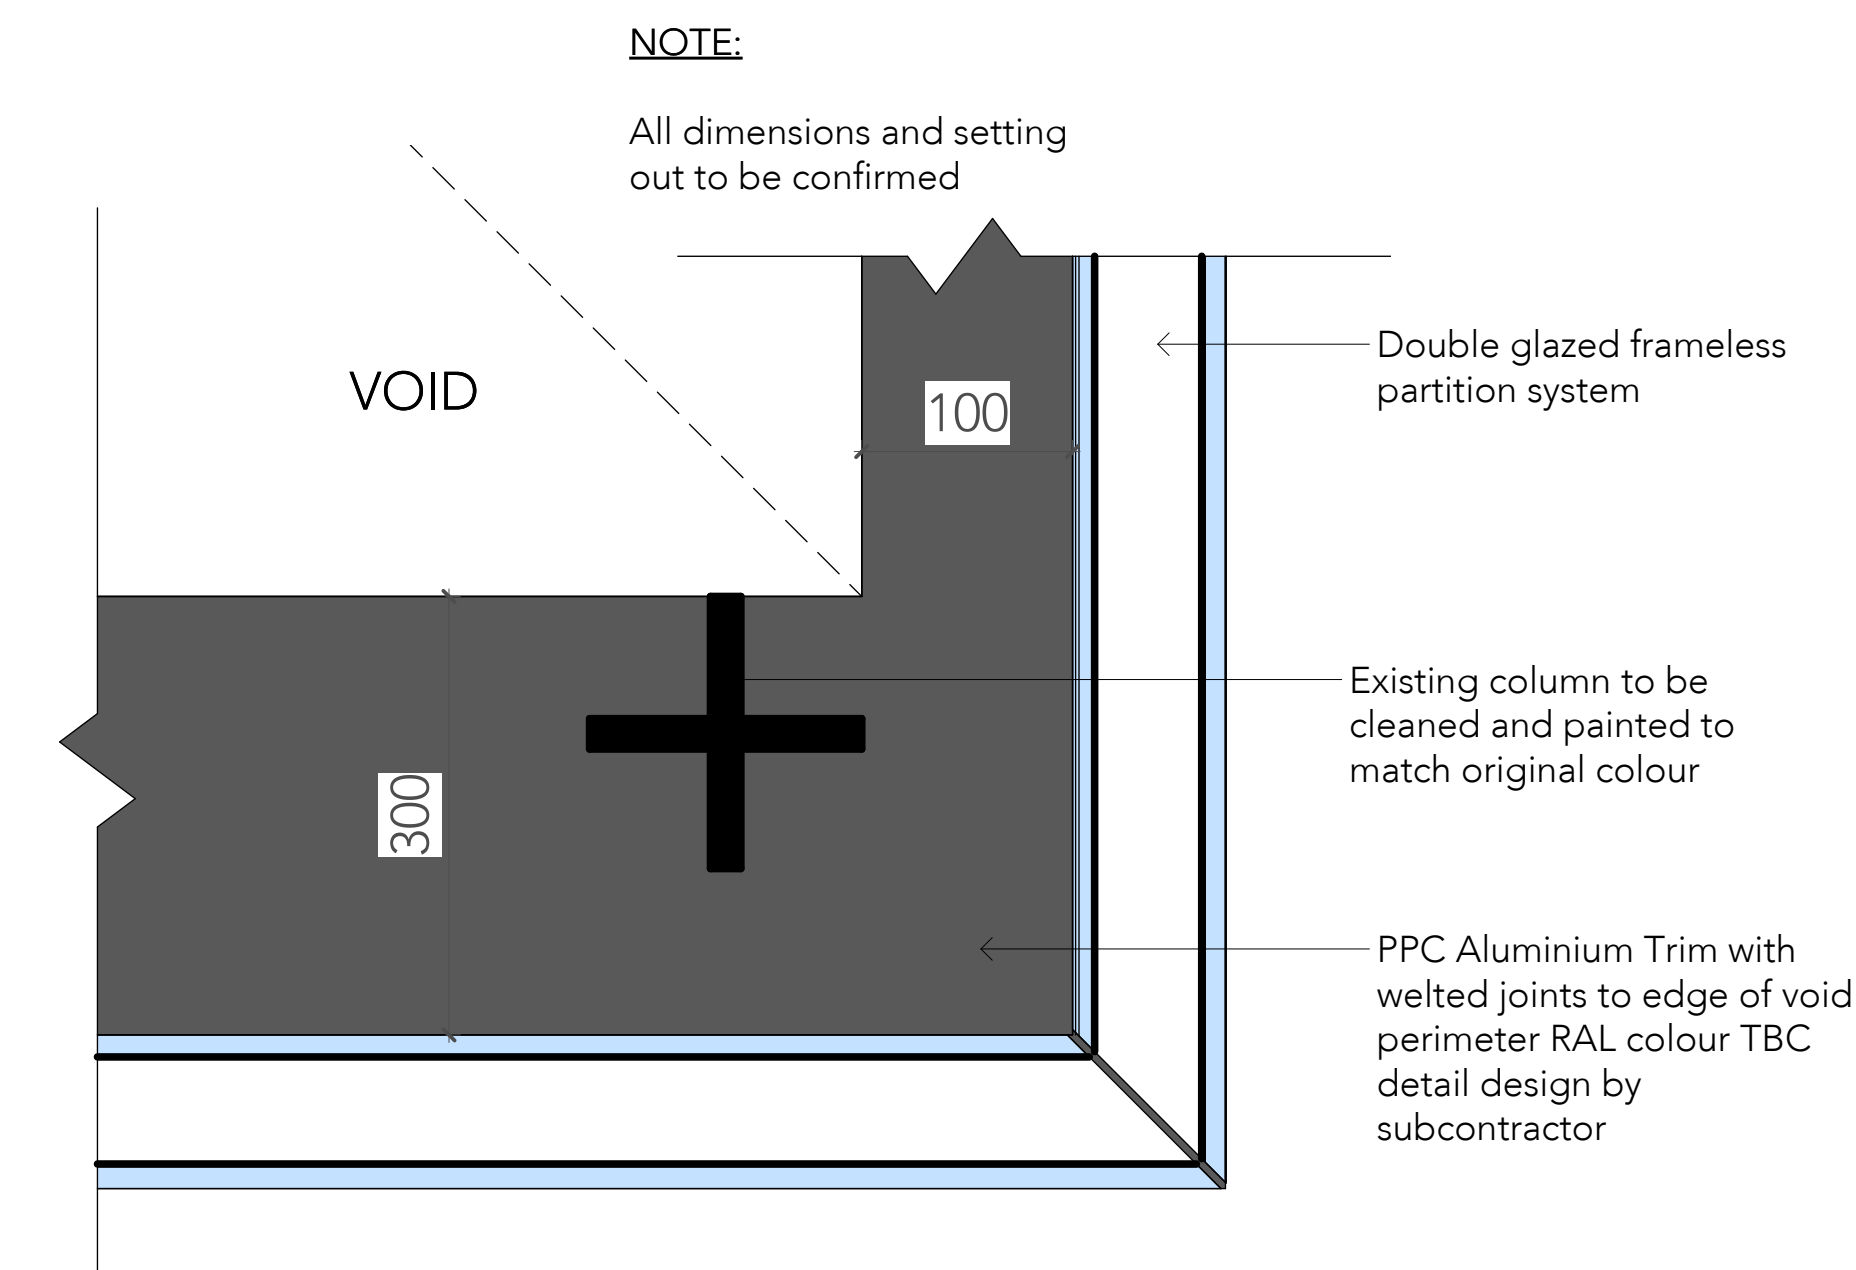

E Glazed partition wall plan and corner detail
1:5

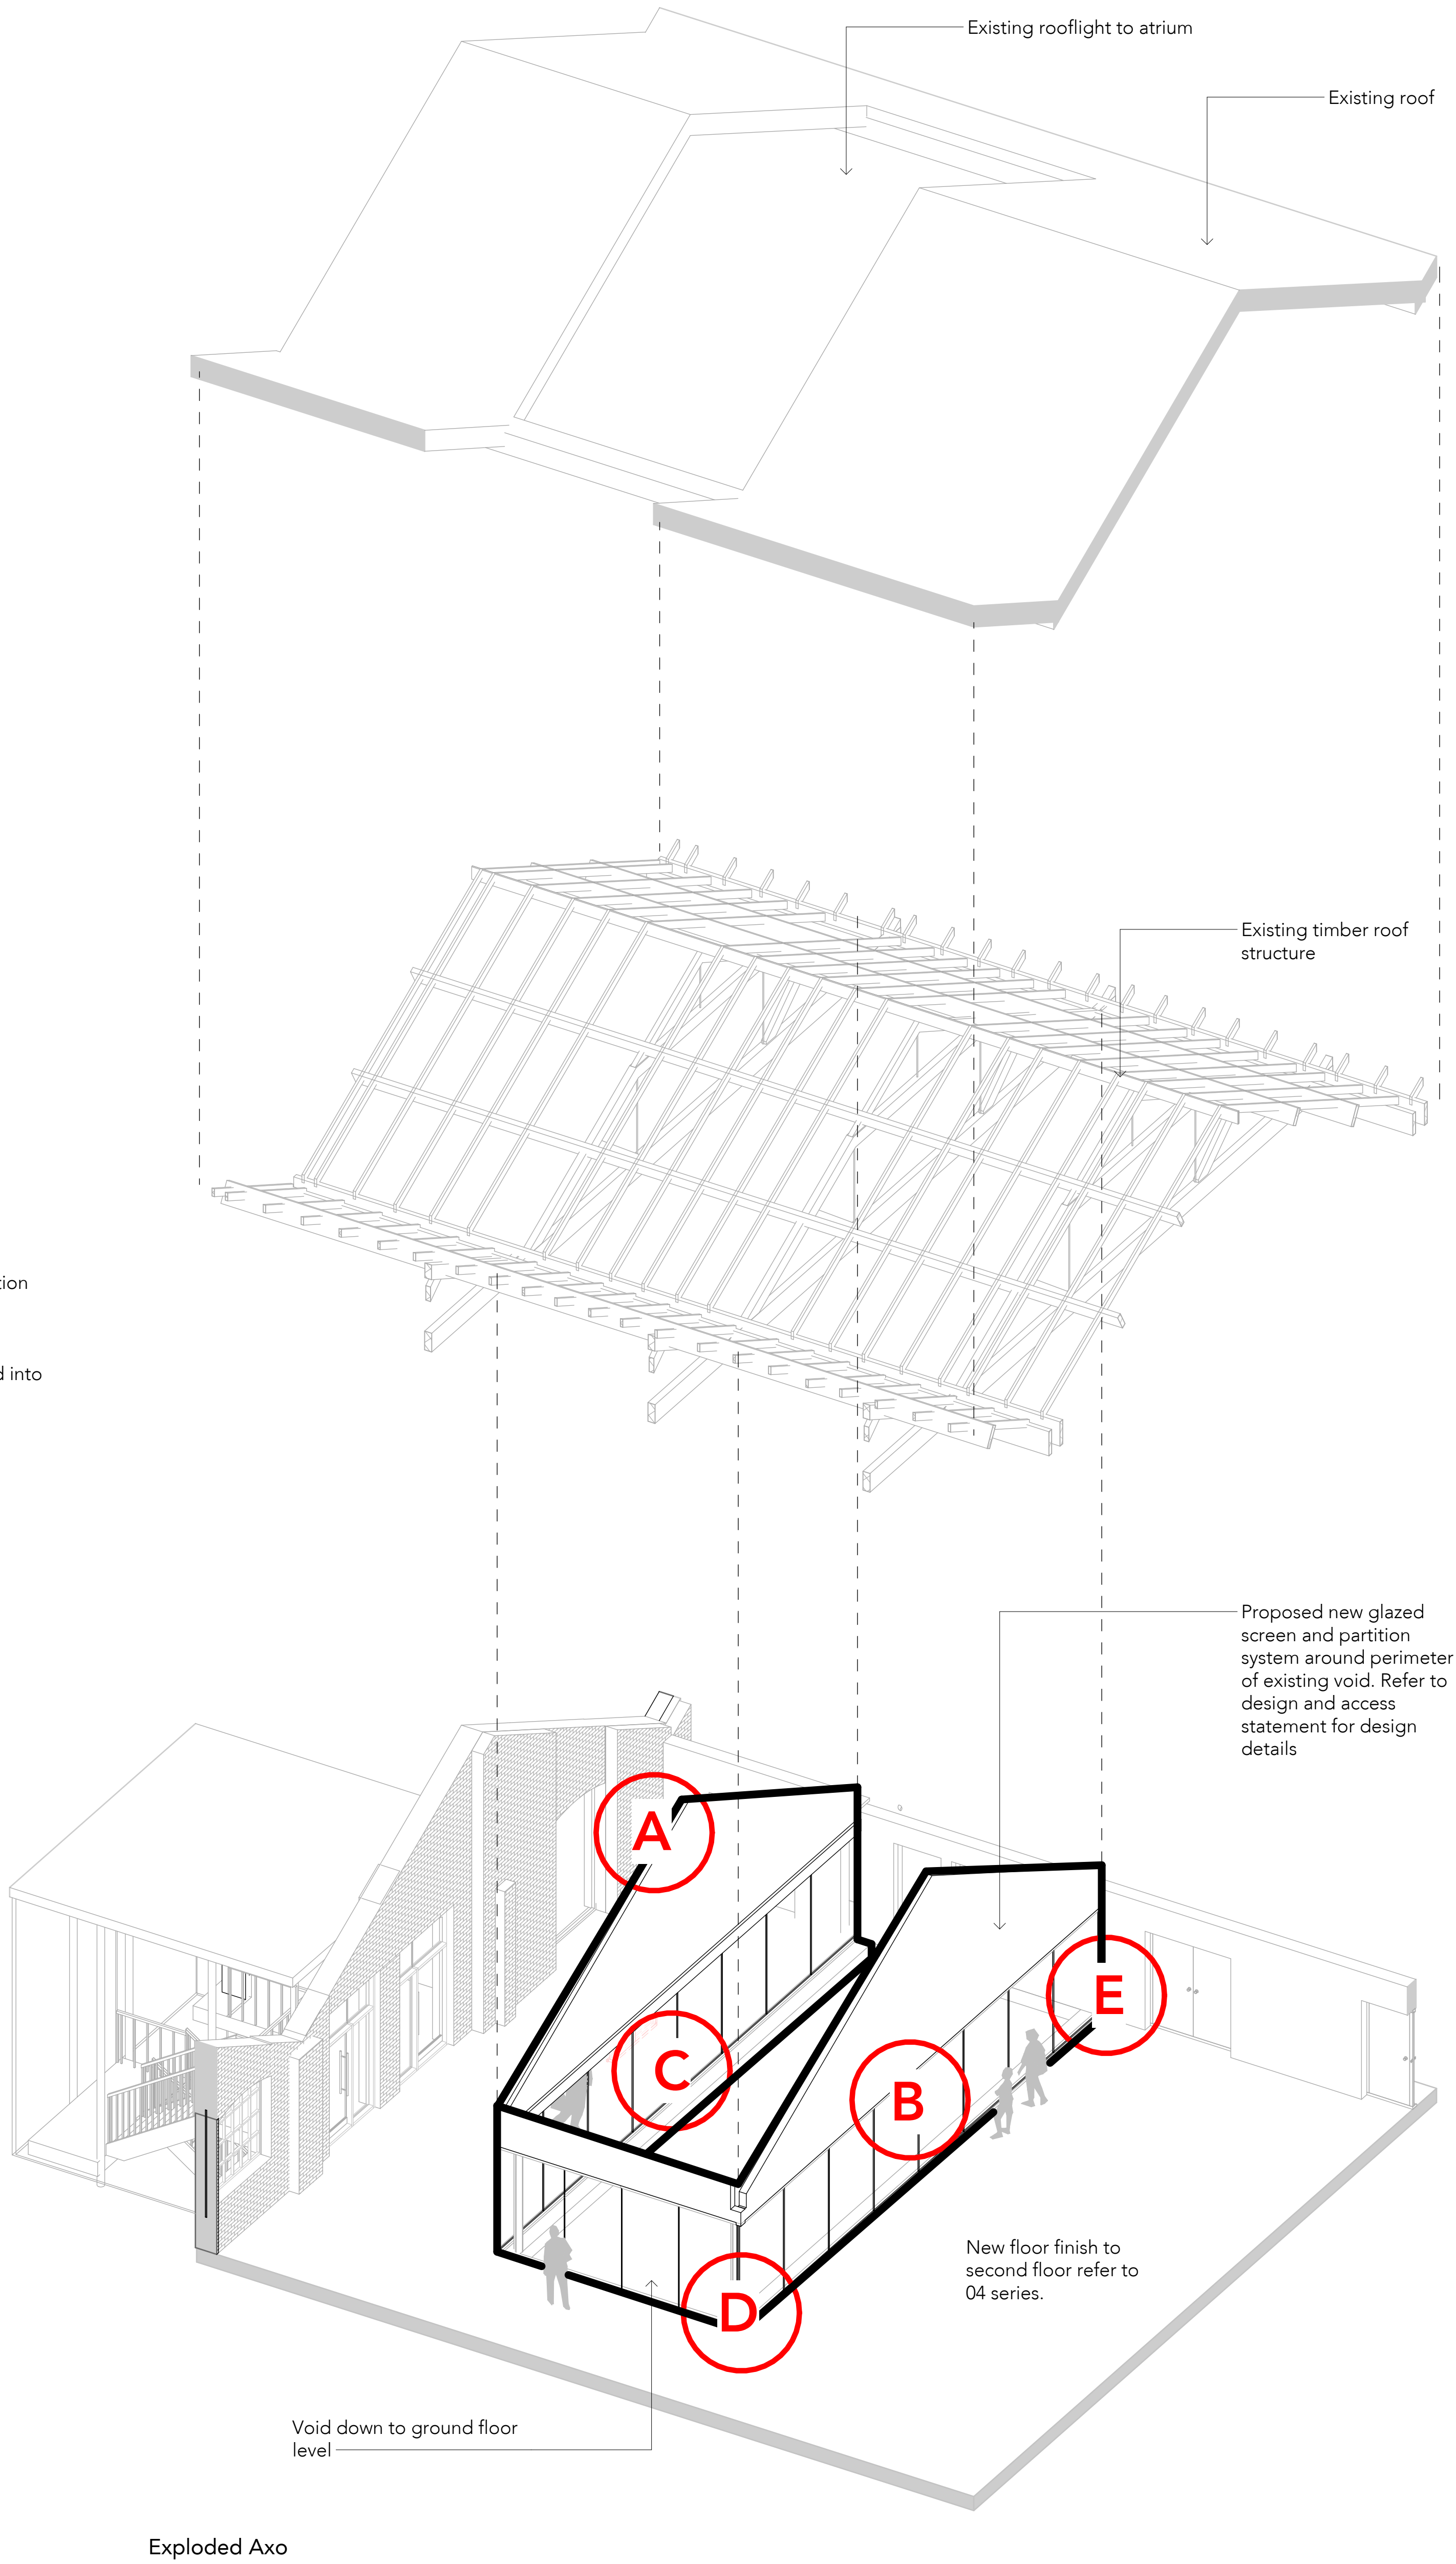

Exploded Axo

NOTE:
All dimensions and setting out to be confirmed

Rev	Date	Ints	Details
P02	07/03/25		Updated for LBC
P01	December 2024		FINAL ISSUE

© The visual rights of the exterior are hereby reserved.
This drawing and design is the sole property of Buttress Ltd and must not be reproduced without permission.
Buttress Ltd is registered in England and Wales 1245273

Buttress
Manchester Leeds
41 Bengal Street, Manchester M4 6AF
0161 236 3303
Clockwise, Yorkshire House, Greek Street, Leeds LS1 5SH
0113 359 7905
www.buttress.net

Project Title: SIM CONFERENCE CENTRE
Client: SCIENCE MUSEUM GROUP
Location: MANCHESTER

Drawing ref: Proposed Atrium Details Sheet 2

Date: 07/03/2025 16:16:28 Scale: As indicated

Checker: AS Size: A0

Job No: 9657 Status: 54

Project: Origin: Voice: Lead: Type: Role: Number: Rev:

SMGCON-BUT-SI-XX-DR-A-34002-P02