1 Landscape Kerbs & Edgings
Scale: 1:250

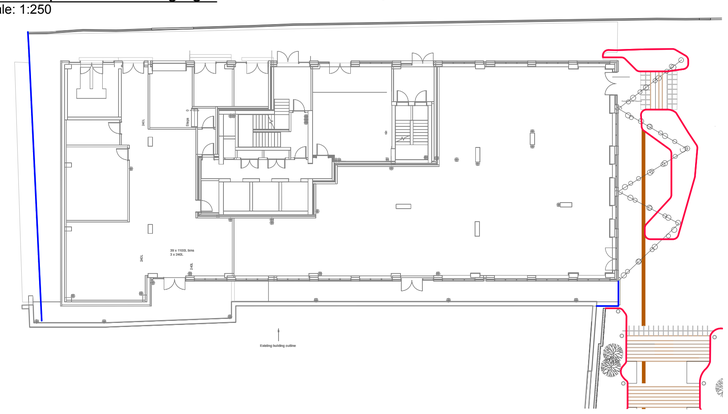

NOTES

P06 - 23-02-2025
Sandstone flag on edge to Dutton Street planters added
Stepped planter intermediate fins - changed from 450 high to 450mm high reducign to 100mm
Steel Edge 100mm high added to back of stepped planters

P04 - 13-02-2025
Additional slot drain to Dutton Street
Edge types changed Dutton Street

P03 - 31-01-25
STEPPED PLANTERS
Intermediate fins redesigned to suit planter design

BOULEVARD
Conservation kerb (upstand, transition, straight and curved unit) replaced with natural silver grey granite

SLOT DRAIN
Added to Boulevard planters - water to drain into rain garden system

No dimensions are to be scaled from this drawing. All dimensions are to be checked on site.
Area measurements for indicative purposes only.

This drawing is the property of Wright Landscapes Limited. No part of the drawing may be reproduced in any manner without permission from Wright Landscapes Limited.

All Wright Landscapes drawings to read in conjuction with architectual / engineers plans & details.

FLUSH ALUMINIUM EDGE
Product: Alu Excel
Size: 75mm D
Colour: Mill Aluminium
Supplier: Kinley or similar approved

STEEL EDGING 450MM HIGH
Product: Powder Coated planter edge
Size: 450mm H
Colour: RAL 8029
Supplier: Urban Street Designs or similar approved

STEEL EDGING 450MM HIGH
Product: Bespoke
Size: 450MM HIGH
Colour: RAL 9017 - Traffic Black
Supplier: Urban Street Designs or similar approved

STEEL EDGING INTERMEDIATE SUPPORT FIN
Product: Powder Coated planter edge
Size: 450mm grading to 100mm high
Colour: RAL 8029
Supplier: Urban Street Designs or similar approved

STEEL EDGING 100MM HIGH
Product: Powder Coated planter edge
Size: 100mm H
Colour: RAL 8029
Supplier: Urban Street Designs or similar approved

GRANITE KERB - RAIN GARDEN ONLY
Product: Granite
Size: Refer rain garden details
Colour: Silver Grey
Supplier : Techtonix or similar approved

STONE FLAG ON EDGE
Product: Sandstone Paving Flag laid on edge
Size: 600mm x random lengths x 63mm
Colour: Mira CS
Supplier : Tectonix

PCC PIN KERB
Product: Straight Kerb
Size: 255mm x 900mm x 50mm
Colour: Natural
Supplier : Contractors choice

RAIN GARDEN DIFFUSER FLAG
Product: Granite Flag - raised & recessed pattern
Size: 400mm x 400mm X 50mm
Colour: Natural to match kerbs
Supplier: Techtonix

GRANITE DRAIN KERB
Product: Granite special kerb (Left handed/ right handed)
Colour: Natural
Supplier: Techtonix

GRANITE DROP KERB
Product: Granite Bullnose special kerb
Size: 125mm x 125mm x 255mm - 63mm bullnose
Colour: Natural
Supplier: Techtonix or similar approved

ALLUMINIUM SLOT DRAIN
Product: Slot drain
Size: 20mm
Colour: Aluminium finish
Supplier: Aco or similar approved

Revision	Date	Description	Drawn	Approved
S5-P06	23-02-25	See Notes left	SB	NW
S5-P05	19-02-25	Flush Granite kerb removed	SB	NW
S5-P04	12-02-25	See notes	SB	NW
S5-P03	31-01-25	See notes	SB	NW
S5-P02	02-12-24	Additional slot drain added	SB	NW
S5-P01	12-11-24	For Construction	SB	NW

WRIGHT LANDSCAPES LIMITED

E: info@wrightlandscapes.co.uk
W: www.wrightlandscapes.co.uk
T: 01244 541959

HEAD OFFICE
Pickmere Lane, Pickmere, Knutsford,
WA16 0JL

CLIENT DOMIS CONSTRUCTION

PROJECT WATERHOUSE GARDENS

DRAWING TITLE Kerbs & Edgings Plan

DATE	SCALE
06/02/2024	1:250
DRAWN	**SIZE**
NW	A1
APPROVED	**WORKSTAGE**
CB	Stage 5

DRAWING NUMBER 1174-WRI-XX-XX-DR-L-0031 **SUITABILITY** S5 **REVISION** P06

© Wright Landscapes Limited