




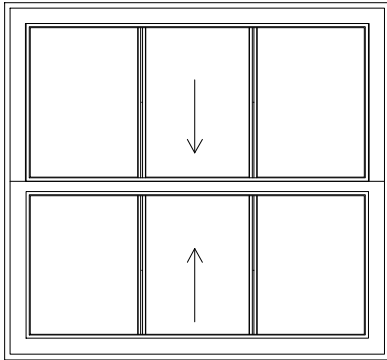


W2.21 ELEVATION
EXISTING ELEVATION
SCALE 1:20@A3
SINGLE GLAZING

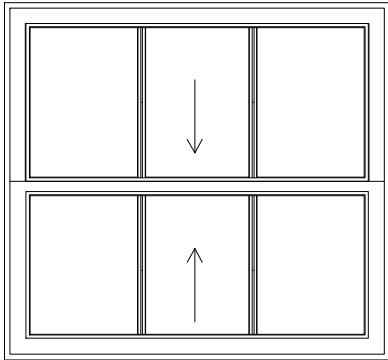


W2.21 ELEVATION
PROPOSED ELEVATION
SCALE 1:20@A3
SINGLE GLAZING

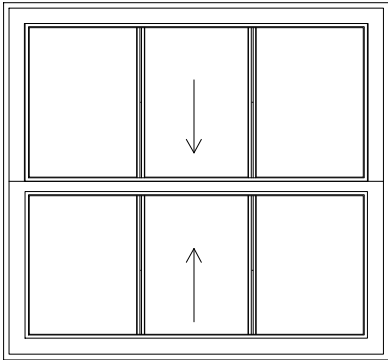

W2.22 ELEVATION
EXISTING ELEVATION
SCALE 1:20@A3
SINGLE GLAZING

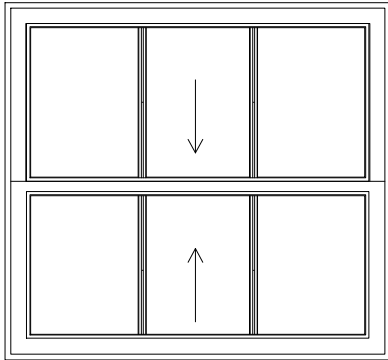

W2.22 ELEVATION
PROPOSED ELEVATION
SCALE 1:20@A3
SINGLE GLAZING

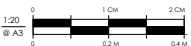

**DESIGN
EXTENSION**
125, 420 London road,
Croydon, CR0 2NT
Tel: 020 7856 0495
E: planning@designextension.co.uk
www.designextension.co.uk

Drawing issued for

Planning

Project Address

35 king street
Manchester
M2 7AT

Client Name

Proposal

Window Design

Title

Existing and Proposed
Window Elevations

Date
15/12/2024

Scale @ A3 1:20





REV

Drawing No-Revision:
001



TYPICAL EXISTING SASH
W2.21, W2.22 WINDOW DETAILS

TYPICAL DETAILS
SCALE 1:10

SINGLE GLAZING

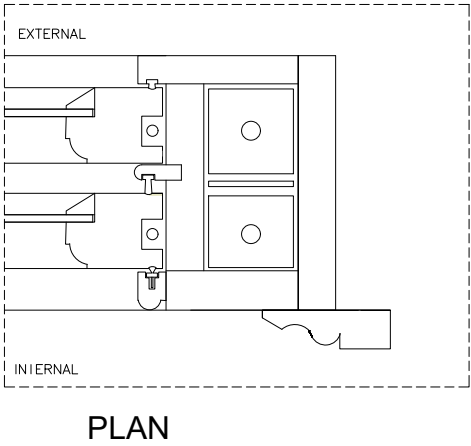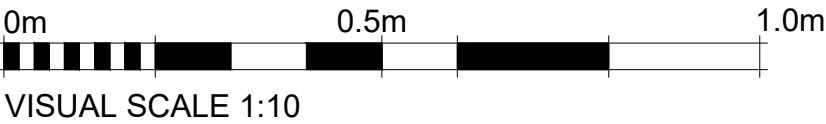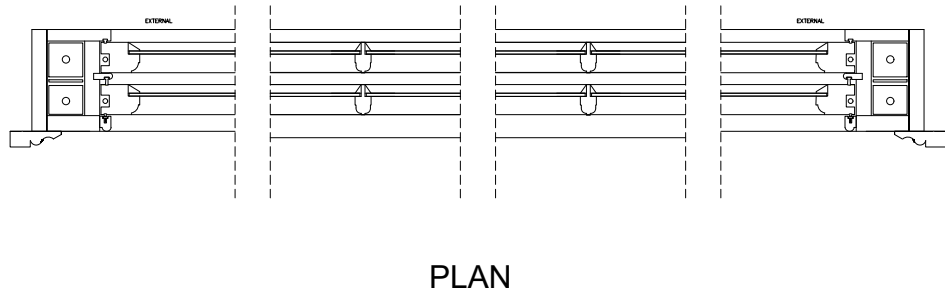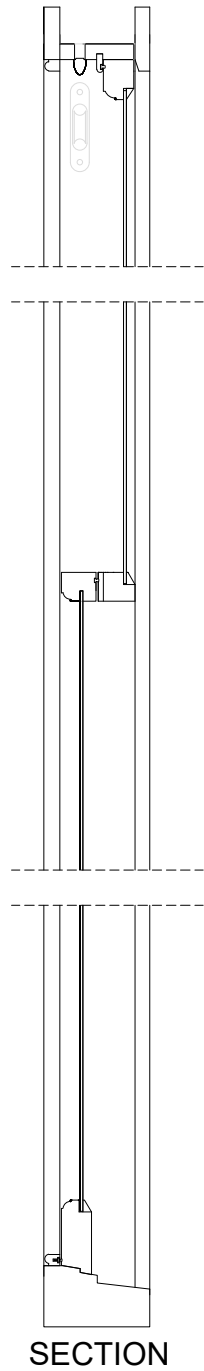

TYPICAL DETAILS
SCALE 1:4

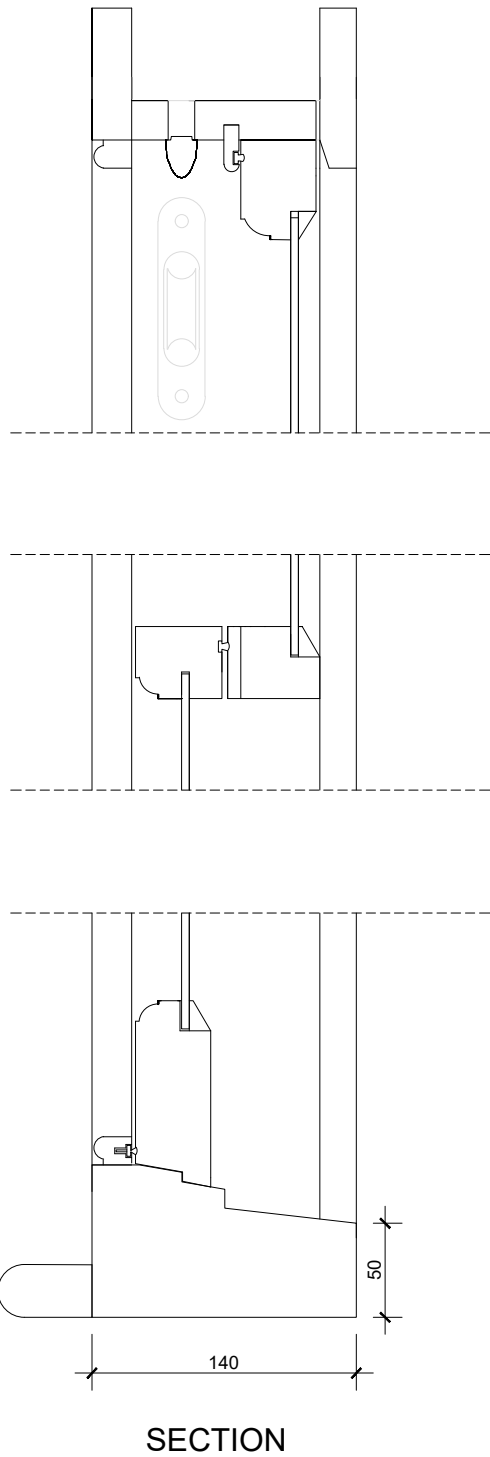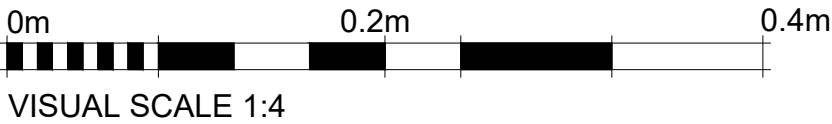



**DESIGN
EXTENSION**
125, 420 London road,
Croydon, CR0 2NT
Tel: 020 7856 0495
E: planning@designextension.co.uk
www.designextension.co.uk

Drawing issued for
Planning

Project Address
35 king street
Manchester
M2 7AT

Client Name

Proposal
Window Design

Title
Existing Sash Window
Typical Detail Drawings

Date
28/08/2024

REV


Scale @ A3 1:10 AND 1:4

Drawing No-Revision:
002


TYPICAL PROPOSED SASH
W2.21, W2.22 WINDOW DETAILS

TYPICAL DETAILS
SCALE 1:10


SINGLE GLAZING

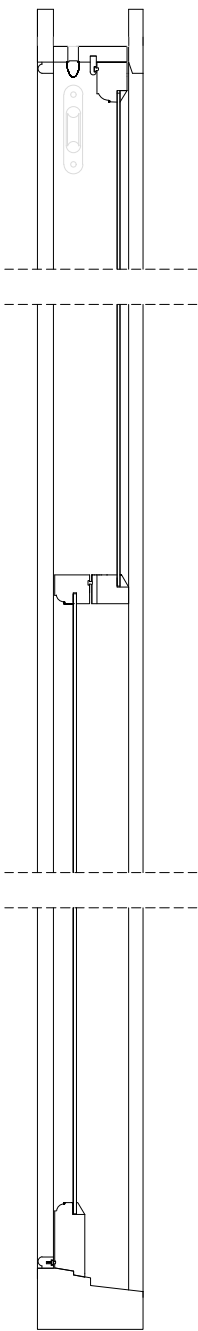


SECTION

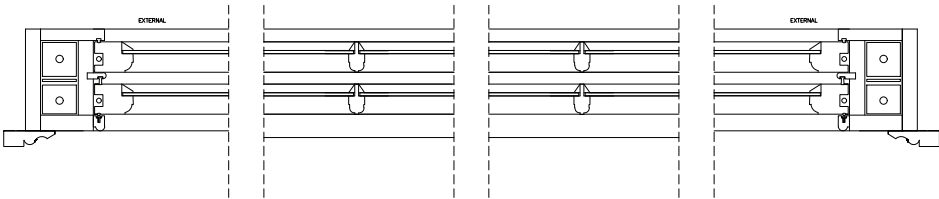


PLAN

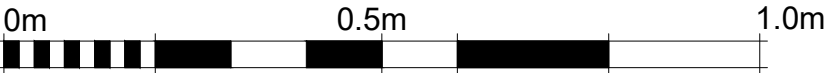

VISUAL SCALE 1:10

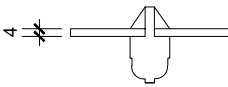

GLAZING BAR

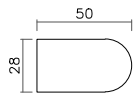

NOSING




STAFF BEAD



PARTING BEAD




GLAZING BEAD



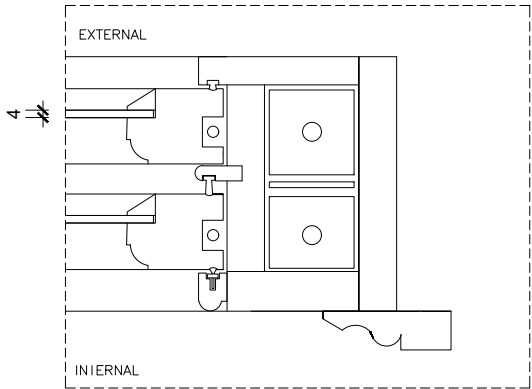


PLAN

TYPICAL DETAILS
SCALE 1:4

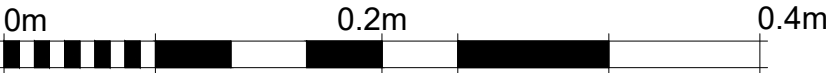

VISUAL SCALE 1:4

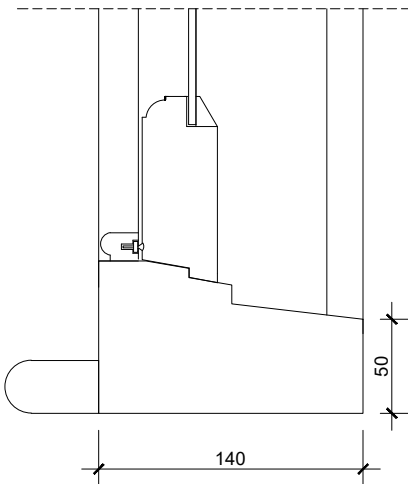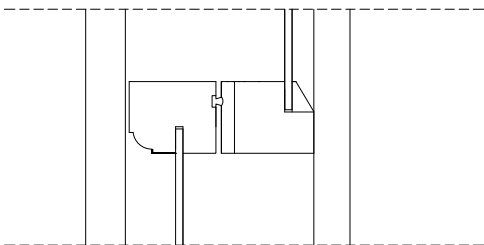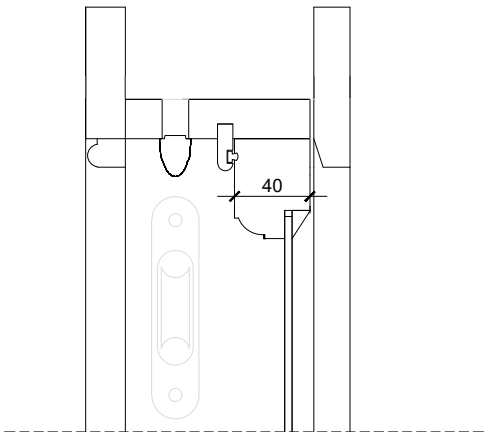

SECTION



DESIGN
EXTENSION

125, 420 London road,
Croydon, CR0 2NT
Tel: 020 7856 0495
E: planning@designextension.co.uk
www.designextension.co.uk

Drawing issued for
Planning

Project Address
35 king street
Manchester
M2 7AT

Client Name

Proposal
Window Design

Title
Proposed Sash Window
Detail Drawings

Date
28/08/2024

Scale @ A3 1:10 AND 1:4

REV

Drawing No-Revision:
003