


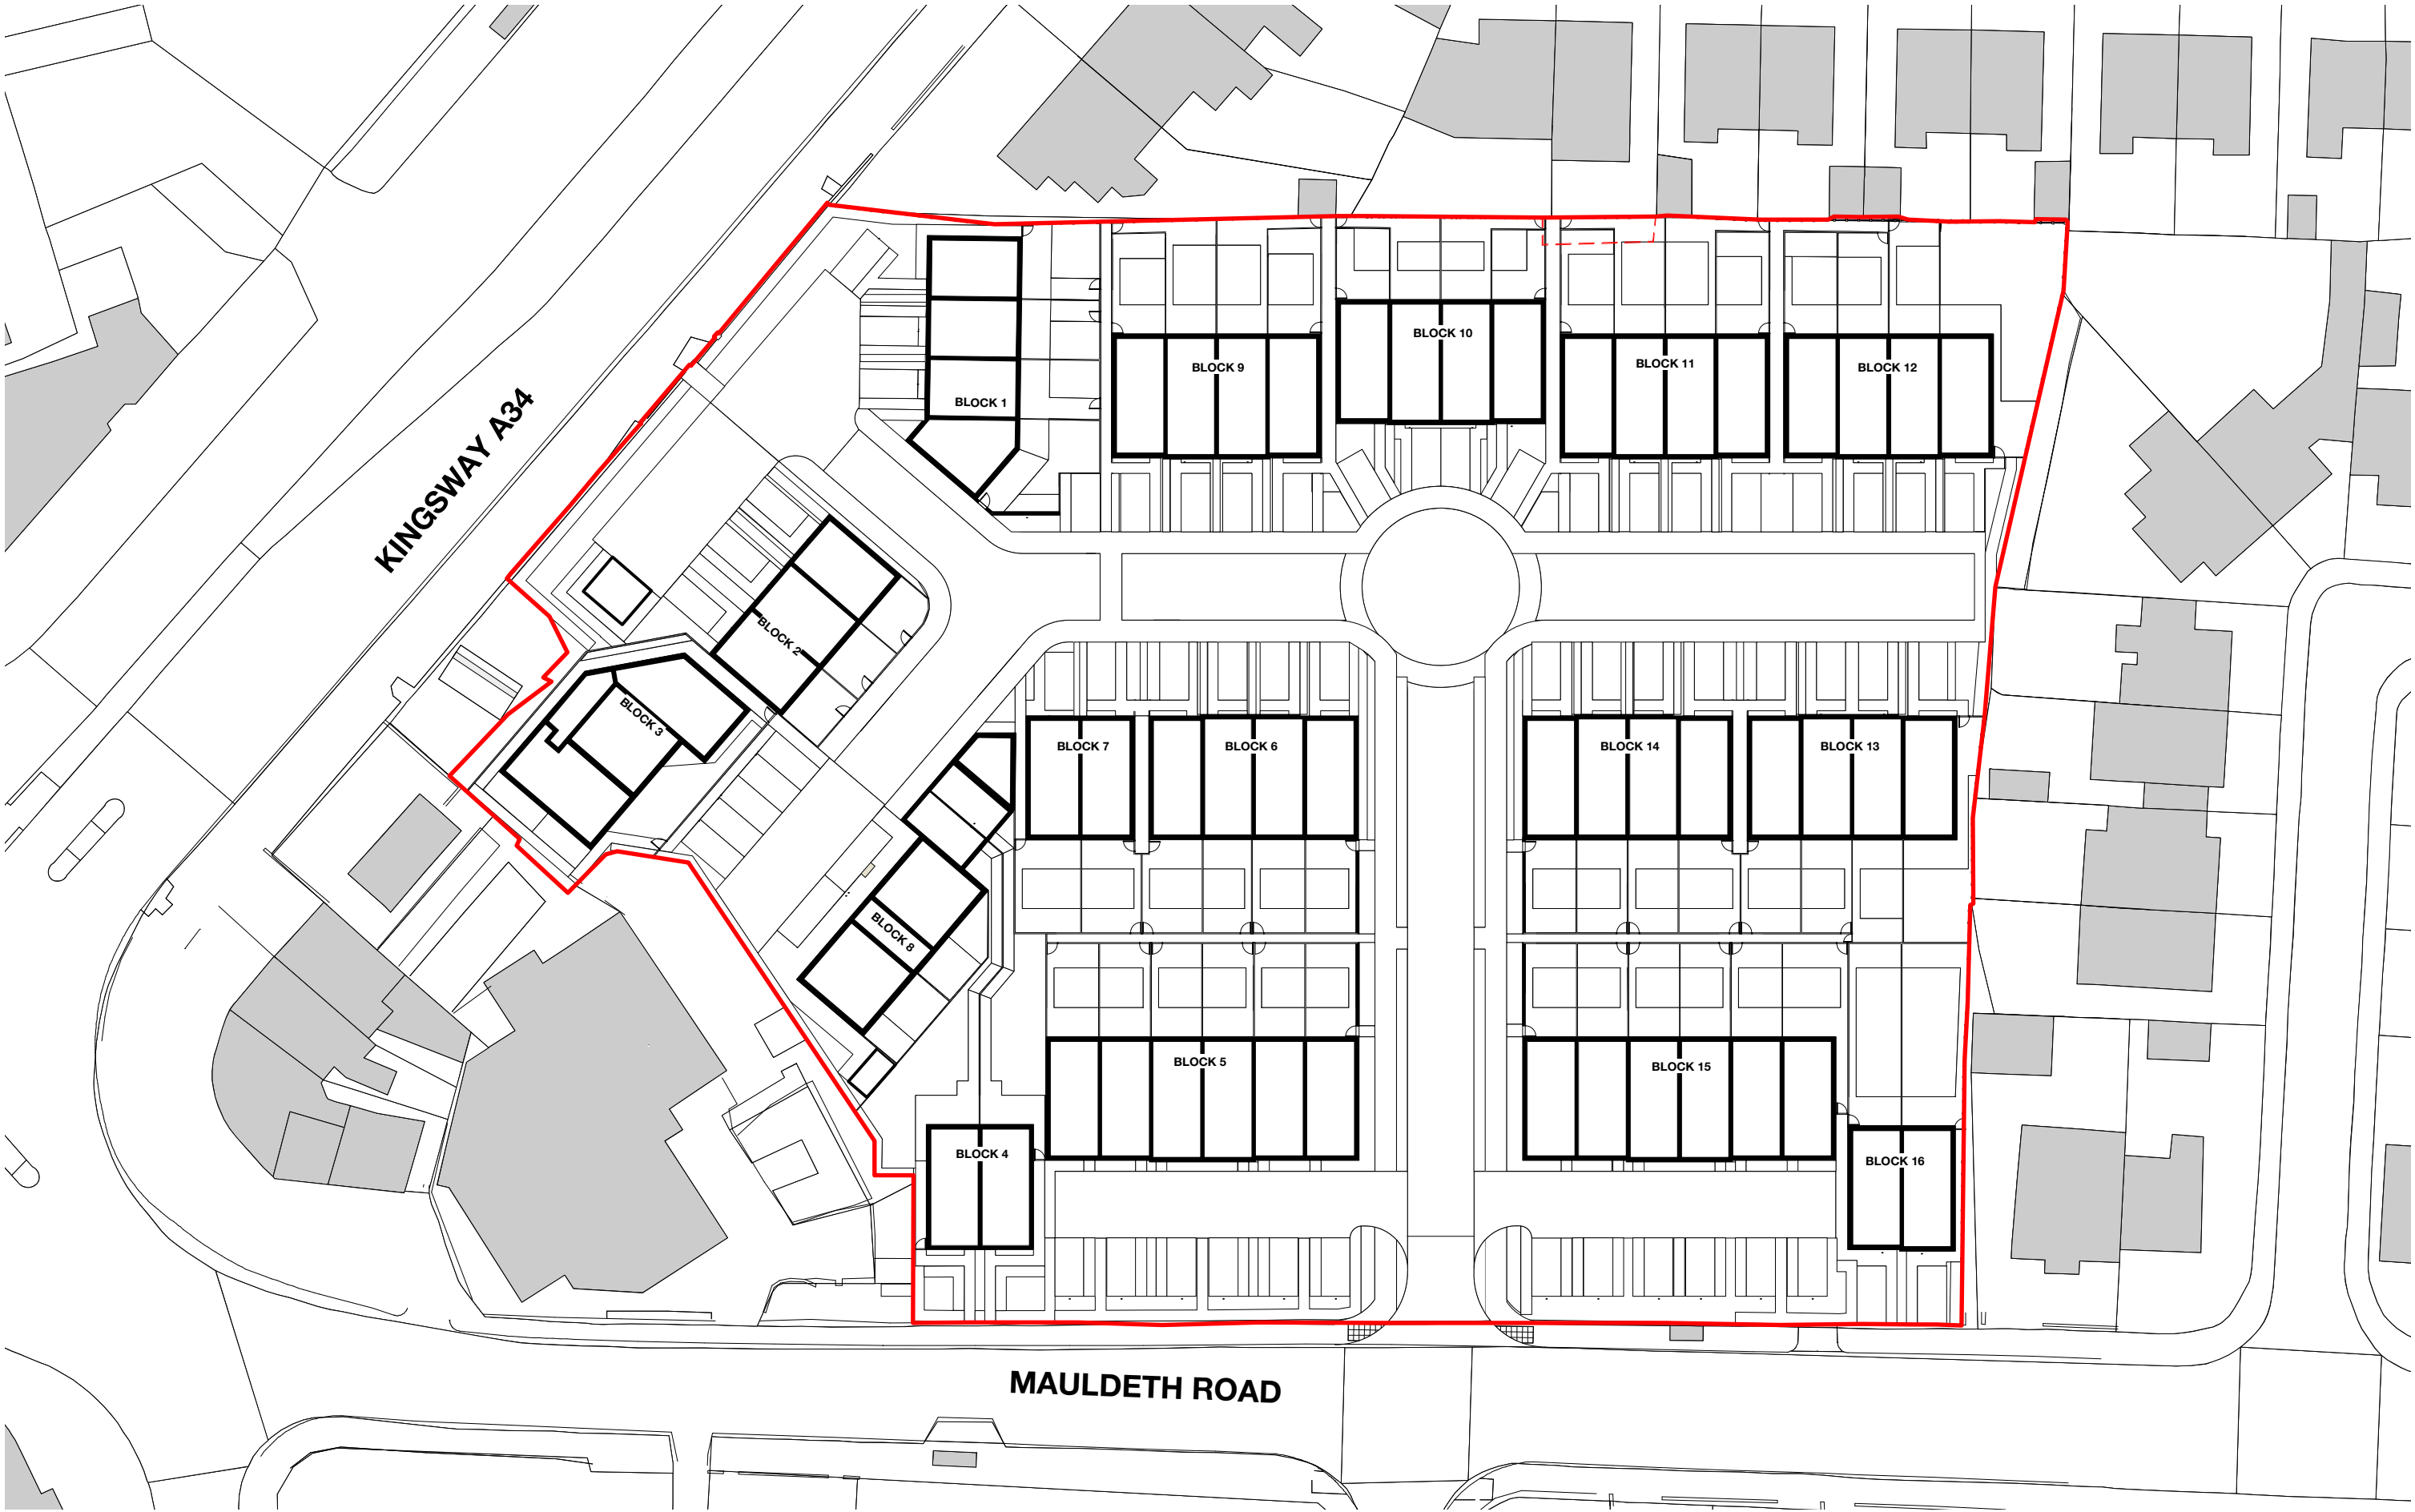

PROPOSED BLOCK PLAN
1:500@A3

0

5

10

15

20

25 M

N

B	24/02/25	AMENDED SITE BOUNDARY
A	05/11/24	EXTENDED ADOPTED ROAD
REVISION	DATE	DESCRIPTION

CLIENT: VIEWS	
PROJECT: PROPOSED RESIDENTIAL DEVELOPMENT	
ADDRESS: BURNAGE CRICKET CLUB, M19 1AX	
DRAWING TITLE: PROPOSED BLOCK PLAN	
SCALE: 1:500@A3	DATE: AUGUST 2024
DRAWING NO: A815_P_002B	

OLLIER SMURTHWAITE ARCHITECTS
40 King Street, Manchester, M2 6BA
T 0161 883 0838
F 0161 883 0839
E mail@olliersmurthwaite.com