



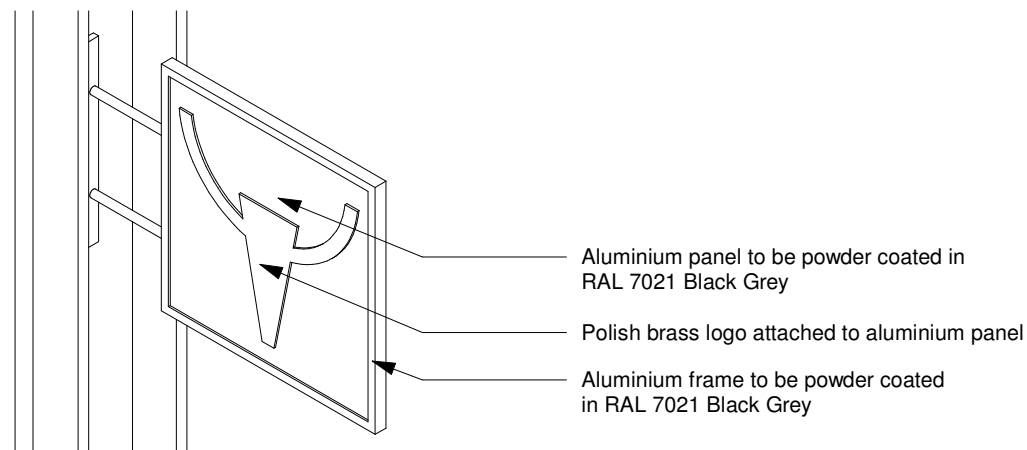


1 Projected Signage Axono.

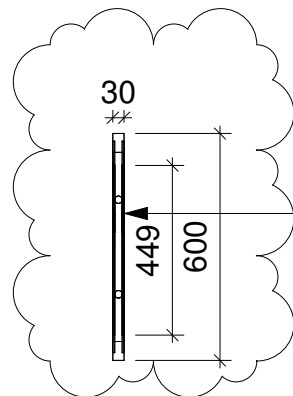


Aluminium bracket to be powder coated in RAL 7021 Black Grey

2 Proposed Signage Section
1 : 20 @ A3 1:10 @ A1

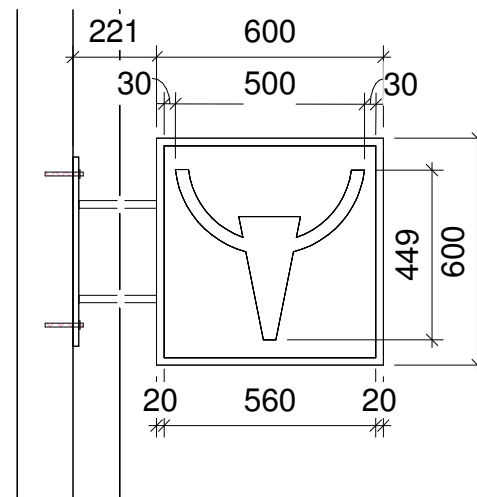

3 Projected Signage Elevation.
1 : 20 @ A3 1:10 @ A1

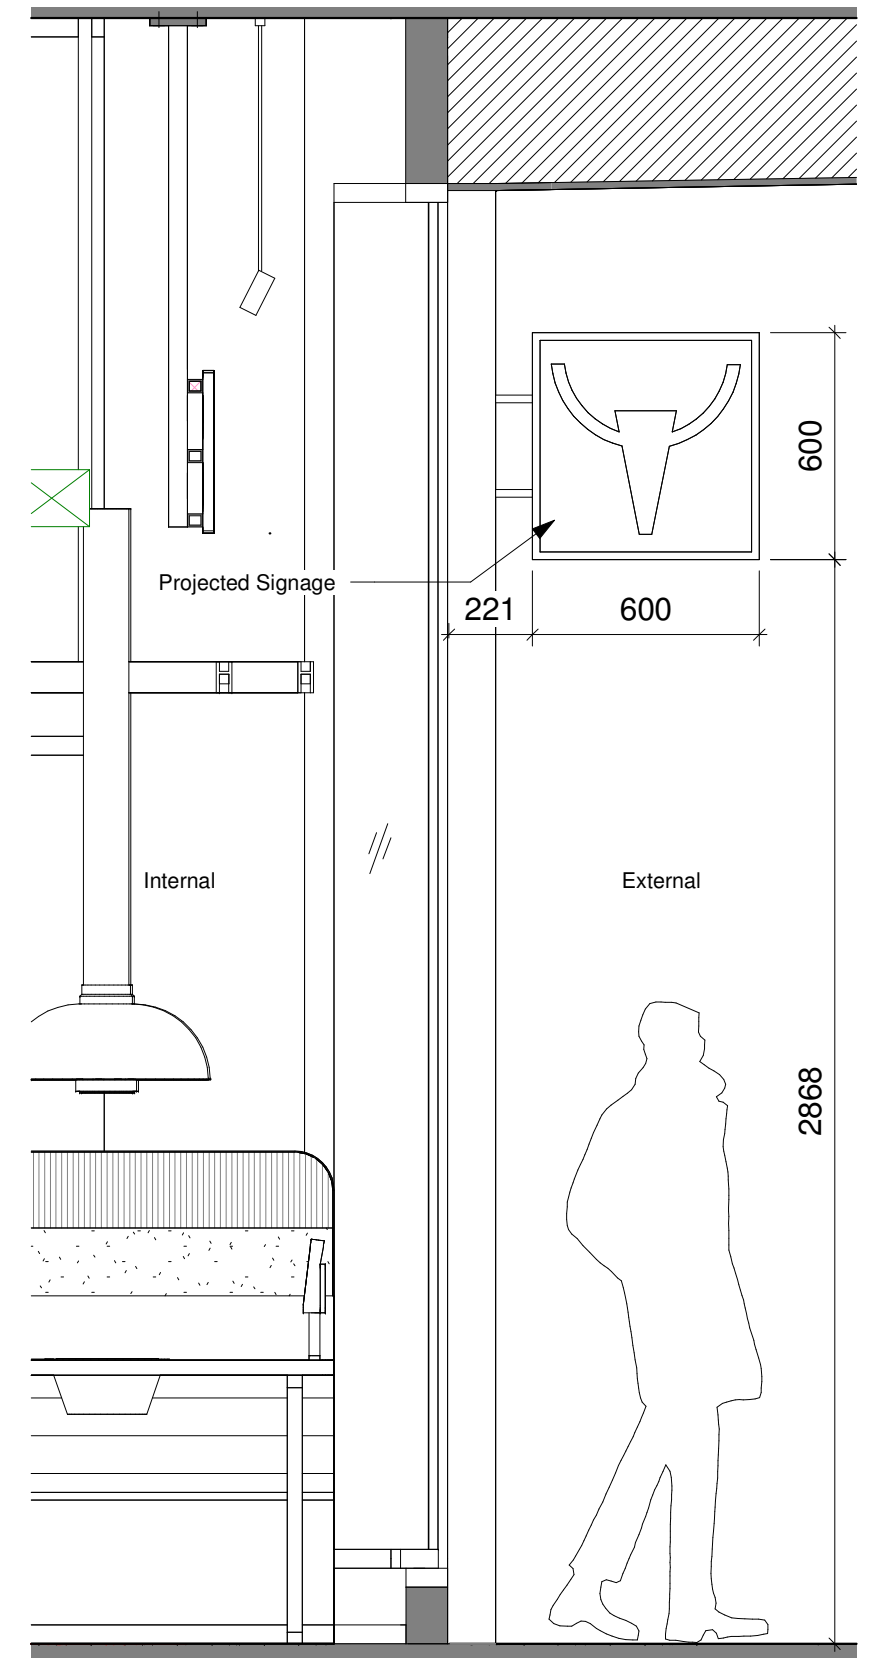

4 Signage Control Section.
1 : 20 @ A3 1:10 @ A1

